




Proposed Front Elevation - 01

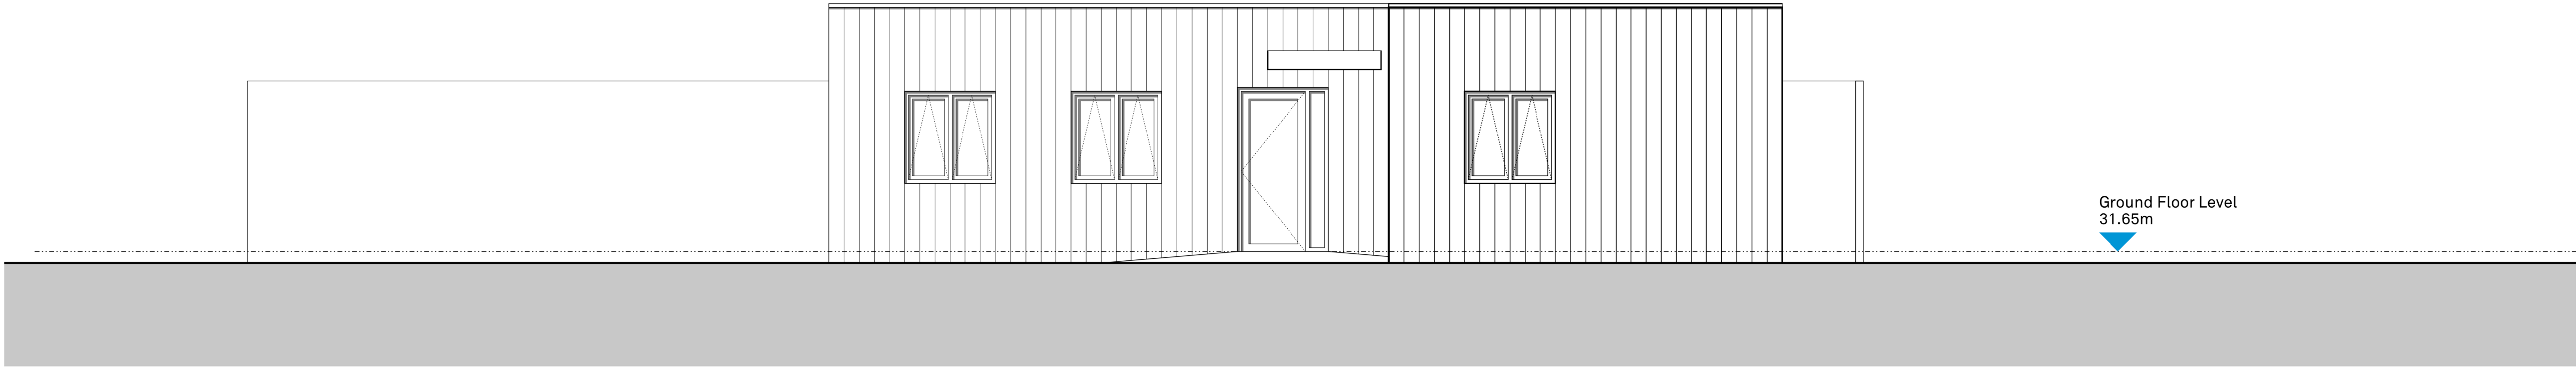

Proposed Side Elevation - 02

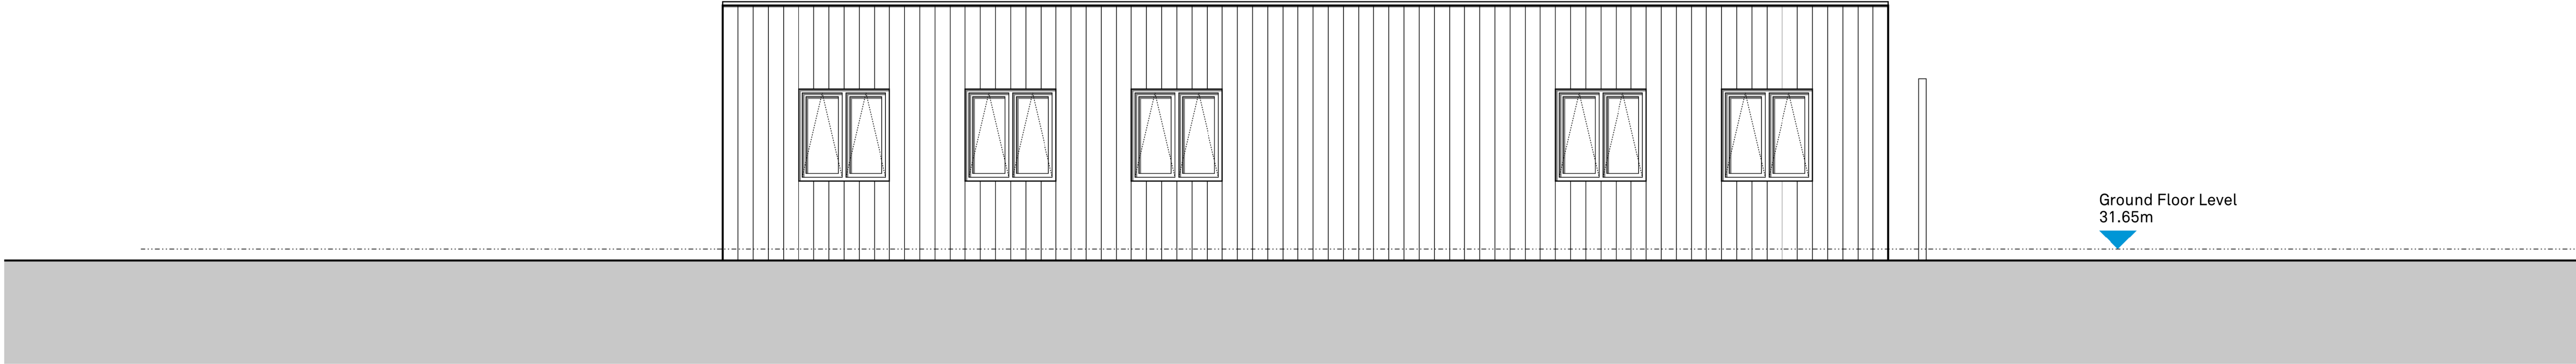


Proposed Rear Elevation - 03

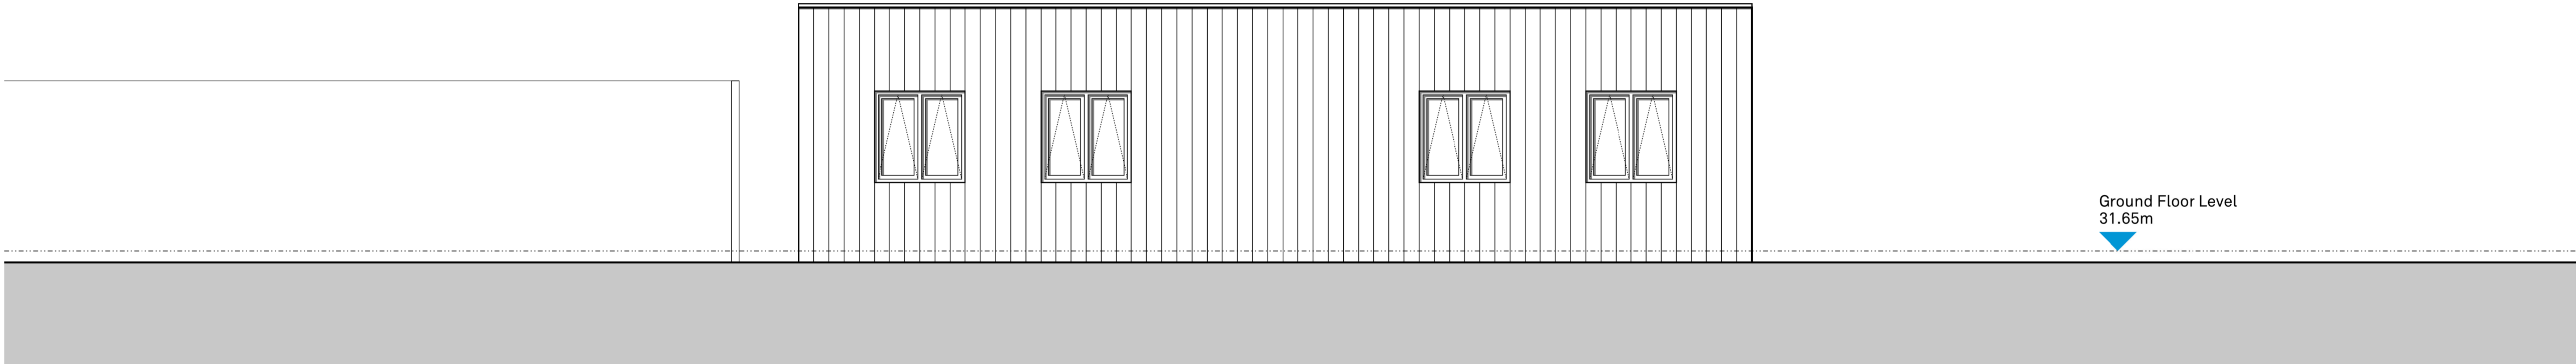


Proposed Side Elevation - 04

Notes
This document is © Falconer Chester Hall Limited.
All drawing measurements shall not be obtained by scaling. Any discrepancies on this document to be immediately reported to the Architect. Verify all dimensions and levels prior to construction. This Document shall be read in conjunction with related documents, specifications and associated models.

 

KEY PLAN

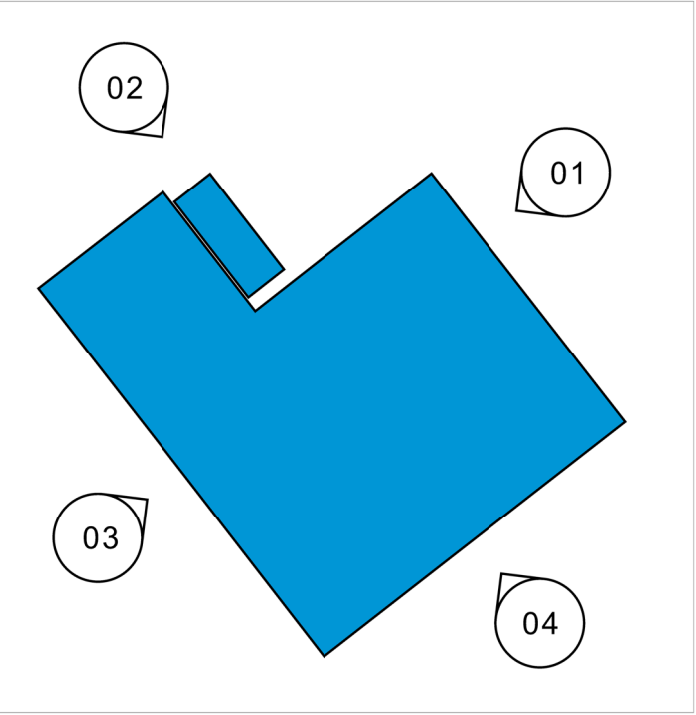

Materials:

External Walls: Vertical Cladding Panels

Windows: Aluminium Flush Casement Windows

RWPs and Gutters: UPVC Aluminium Black

Roof: Roofing Membrane

P01 27.05.26 AM MG First Issue
Rev: | Date: | By: | Chk By: | Rev Note:

FALCONER
CHESTER
HALL

London | Liverpool | Manchester | www.fcharchitects.com | +44(0)151 243 5800

Project Title
Yew Tree Academy, Halewood

Client
Wade Deacon Trust

Drawing Title
Proposed Elevations

Drawing No.
P23093-FCH-XX-XX-DR-A-1400

Status
S2

Issue suitable for:
Information

Date
26.05.26

Job No.
P23-093

Drawing Stage
Planning

Scale
1:50 @ A1

Rev

P01

Drawn By

AM

Checked By

MG