



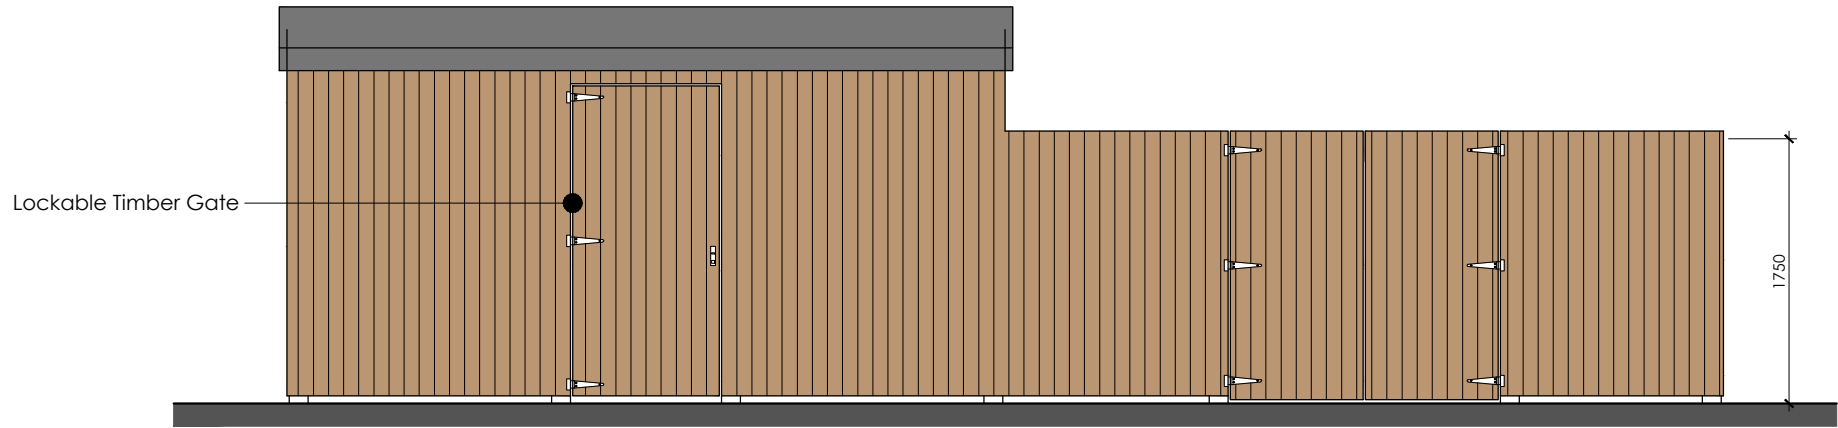


Cycle Store Front Elevation
Maisonettes - Plots 21-28
(Plots 29-34 Handed)

Bin Store Front Elevation
Maisonettes

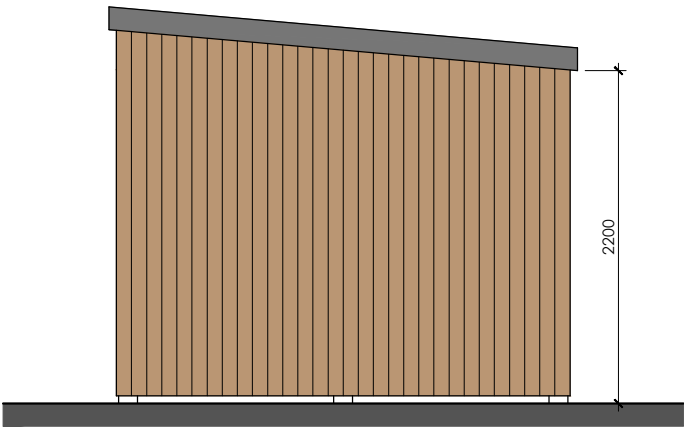


Cycle Store Side Elevation
Maisonettes

22mm thick plywood sheet screw fixed to softwood trusses and covered with grey roofing felt. Roofing felt to be stretched over plywood surface and nailed with 13 x 3 galvanised roofing nails.

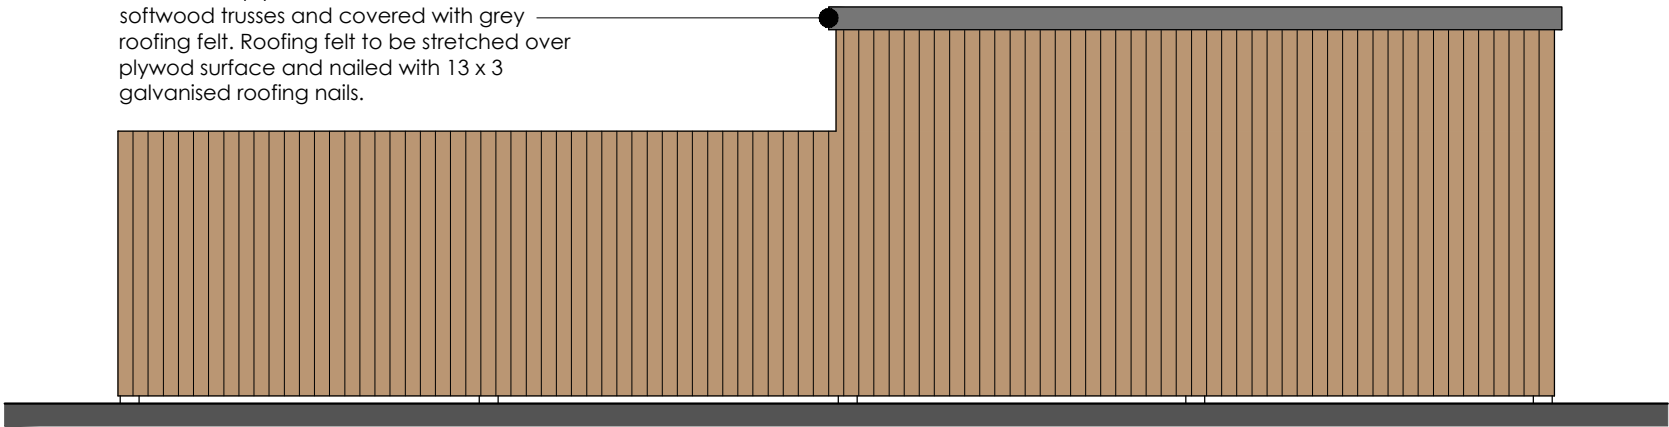


Bin Store Rear Elevation
Maisonettes - Plots 21-28
(Plots 29-34 Handed)

Cycle Store Rear Elevation
Maisonettes

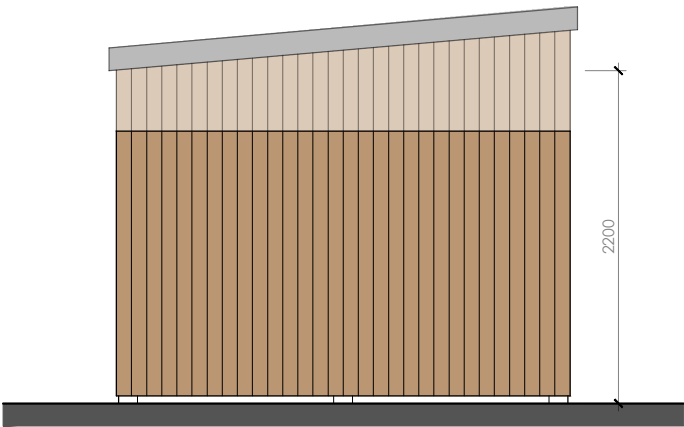


Bin Store Side Elevation
Maisonettes

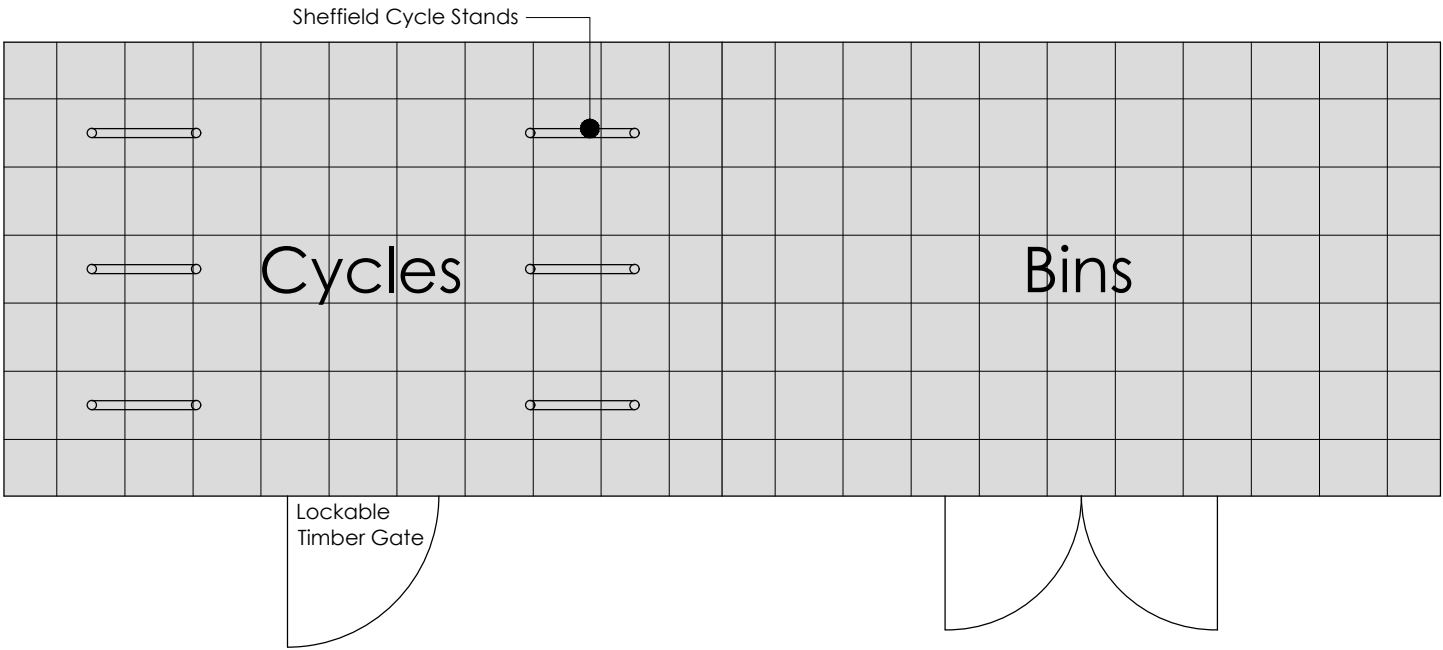

Cycle Store Plan
Maisonettes Plots 21-28
(Plots 29-34 Handed)

Bin Store Plan
Maisonettes

PAVING
450x450mm grey flags laid on 25mm 1:4 lime mortar bed. 100mm consolidated hardcore with blinding to level surface.

 

SCALE BAR

D	NOV.25	SHW	UPDATED TO LATEST LAYOUT
C	SEPT.25	SHW	UPDATED TO LATEST LAYOUT
B	AUG.25	SHW	UPDATED TO LATEST LAYOUT
A	JUNE.25	SHW	SCALE BAR ADDED
REV	DATE	DRAWN	DESCRIPTION

TITLE:

MAISONETTE CYCLE & BIN STORES

Breck Homes
20 Sceptre Court
Bamber Bridge
Preston
PR5 6AW
tel: 01253 587 010
web: www.breck.co.uk/homes
hello@breck.co.uk

PROJECT: PILCH LANE, LIVERPOOL				
DATE: APR.25	SCALE: 1:50 @ A3	JOB REF: -	DRAWING NUMBER: P10 Pilch Lane / Maisonette Cycle & Bin Stores	REV: D