



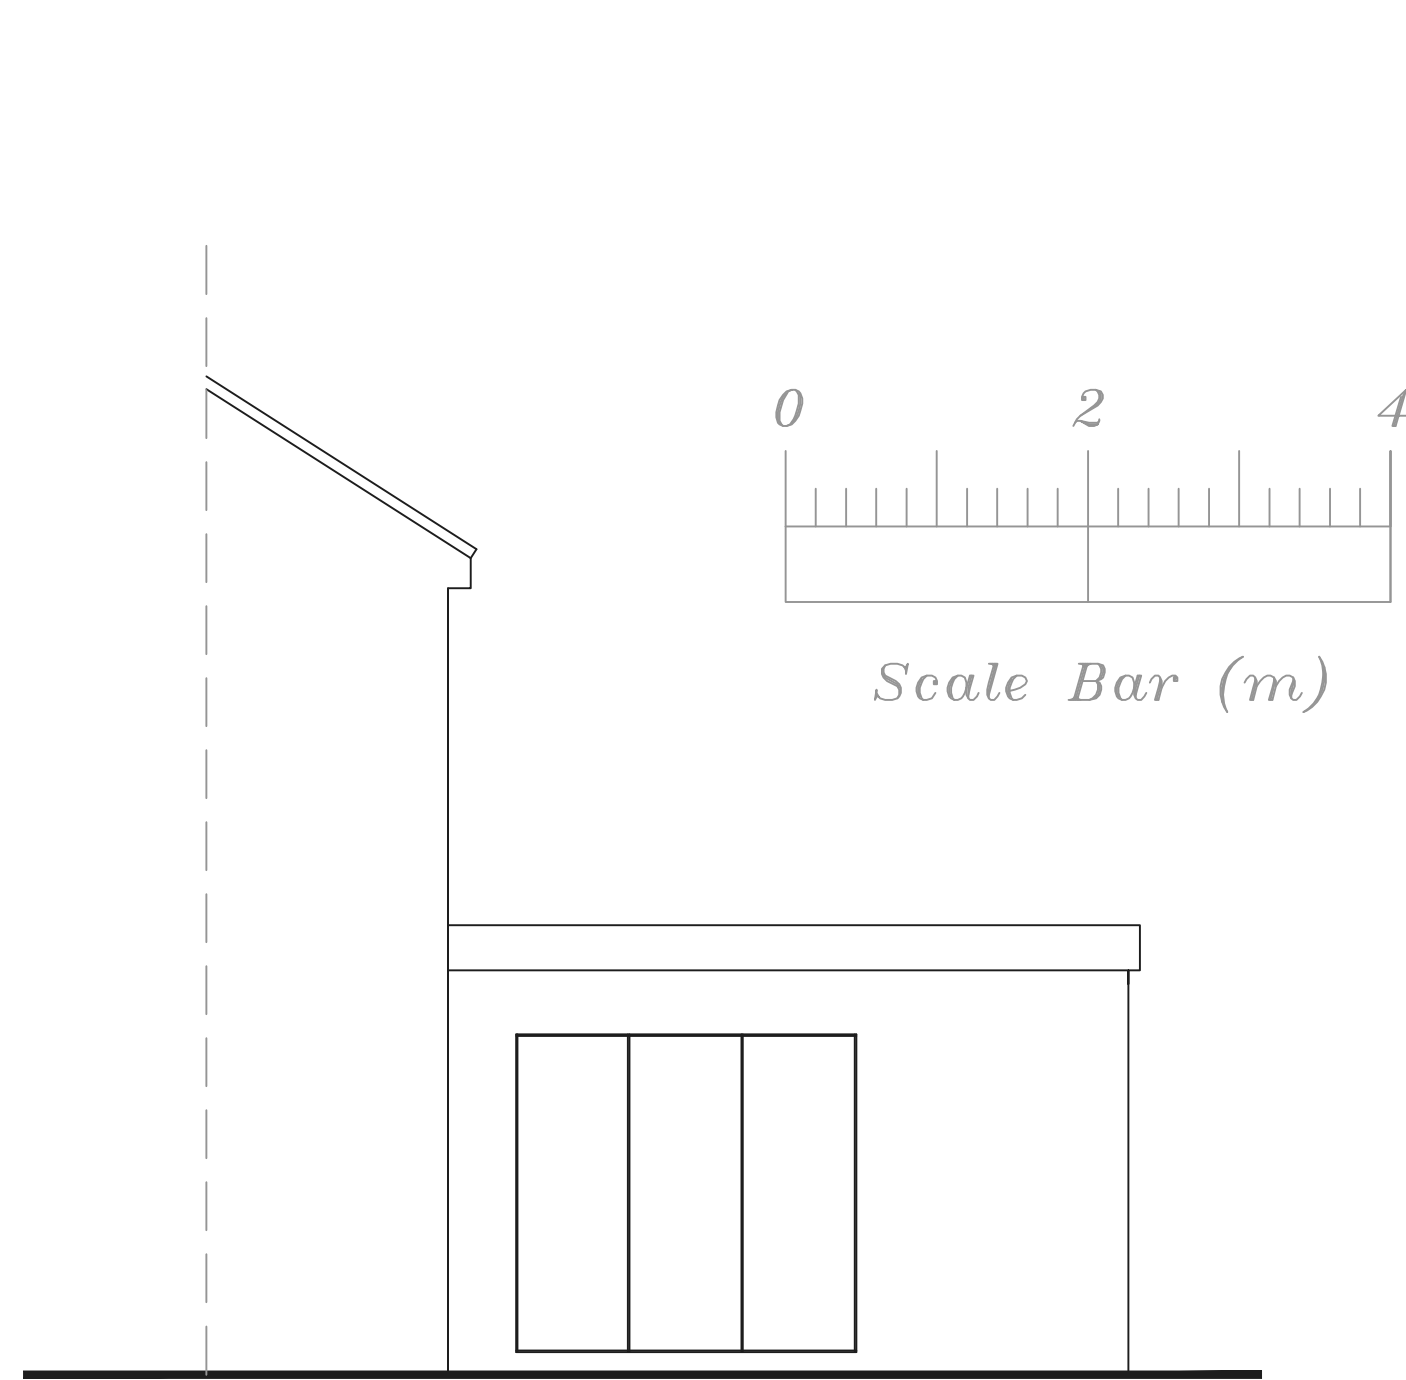


Proposed Side Elevation



Proposed Rear Elevation

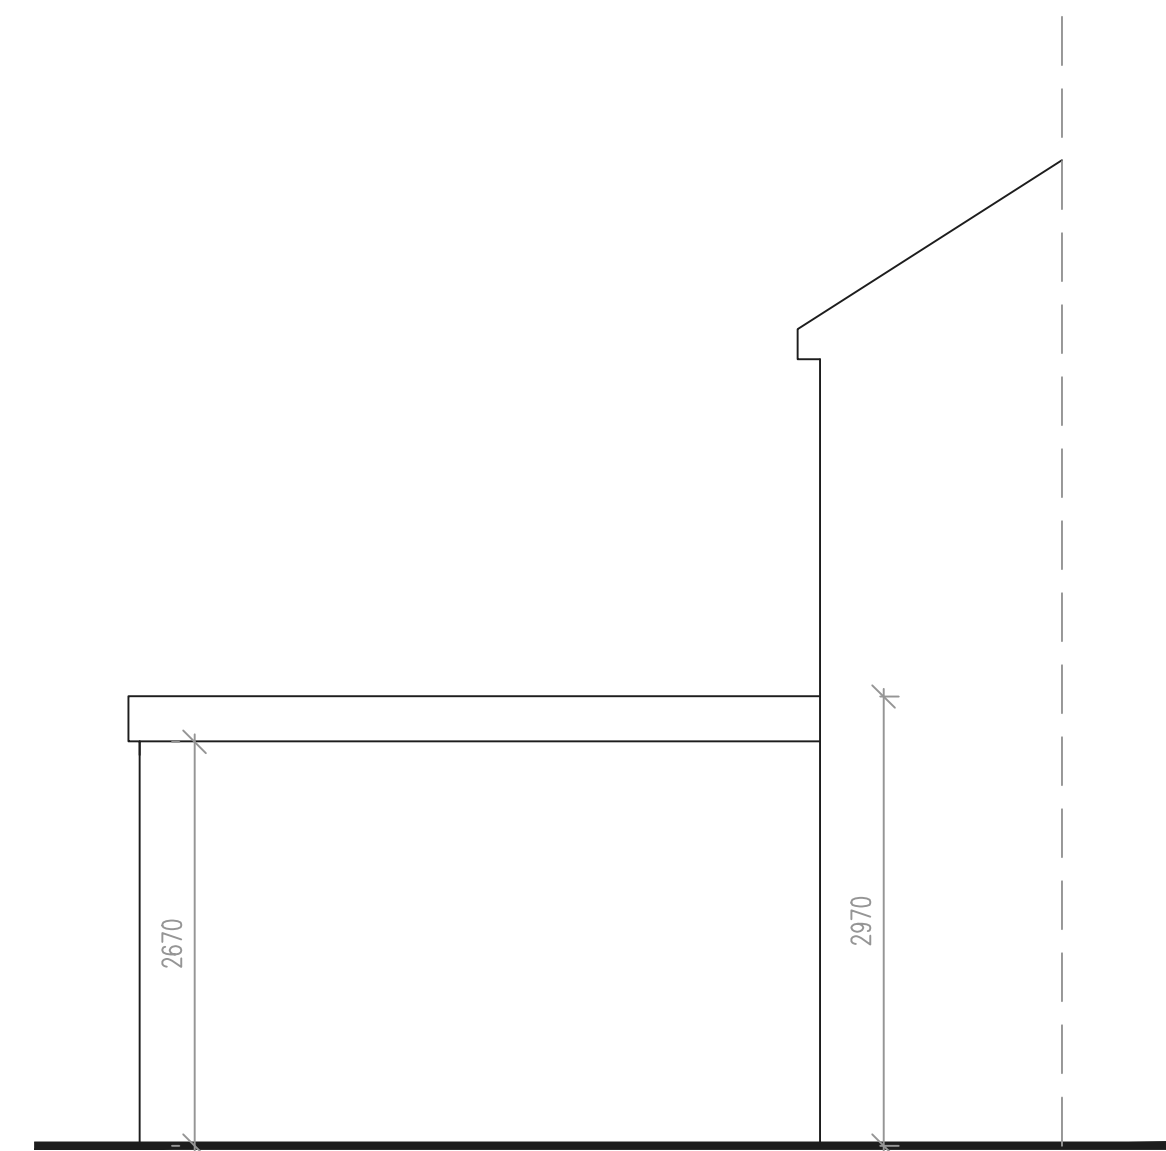

Proposed Side Elevation

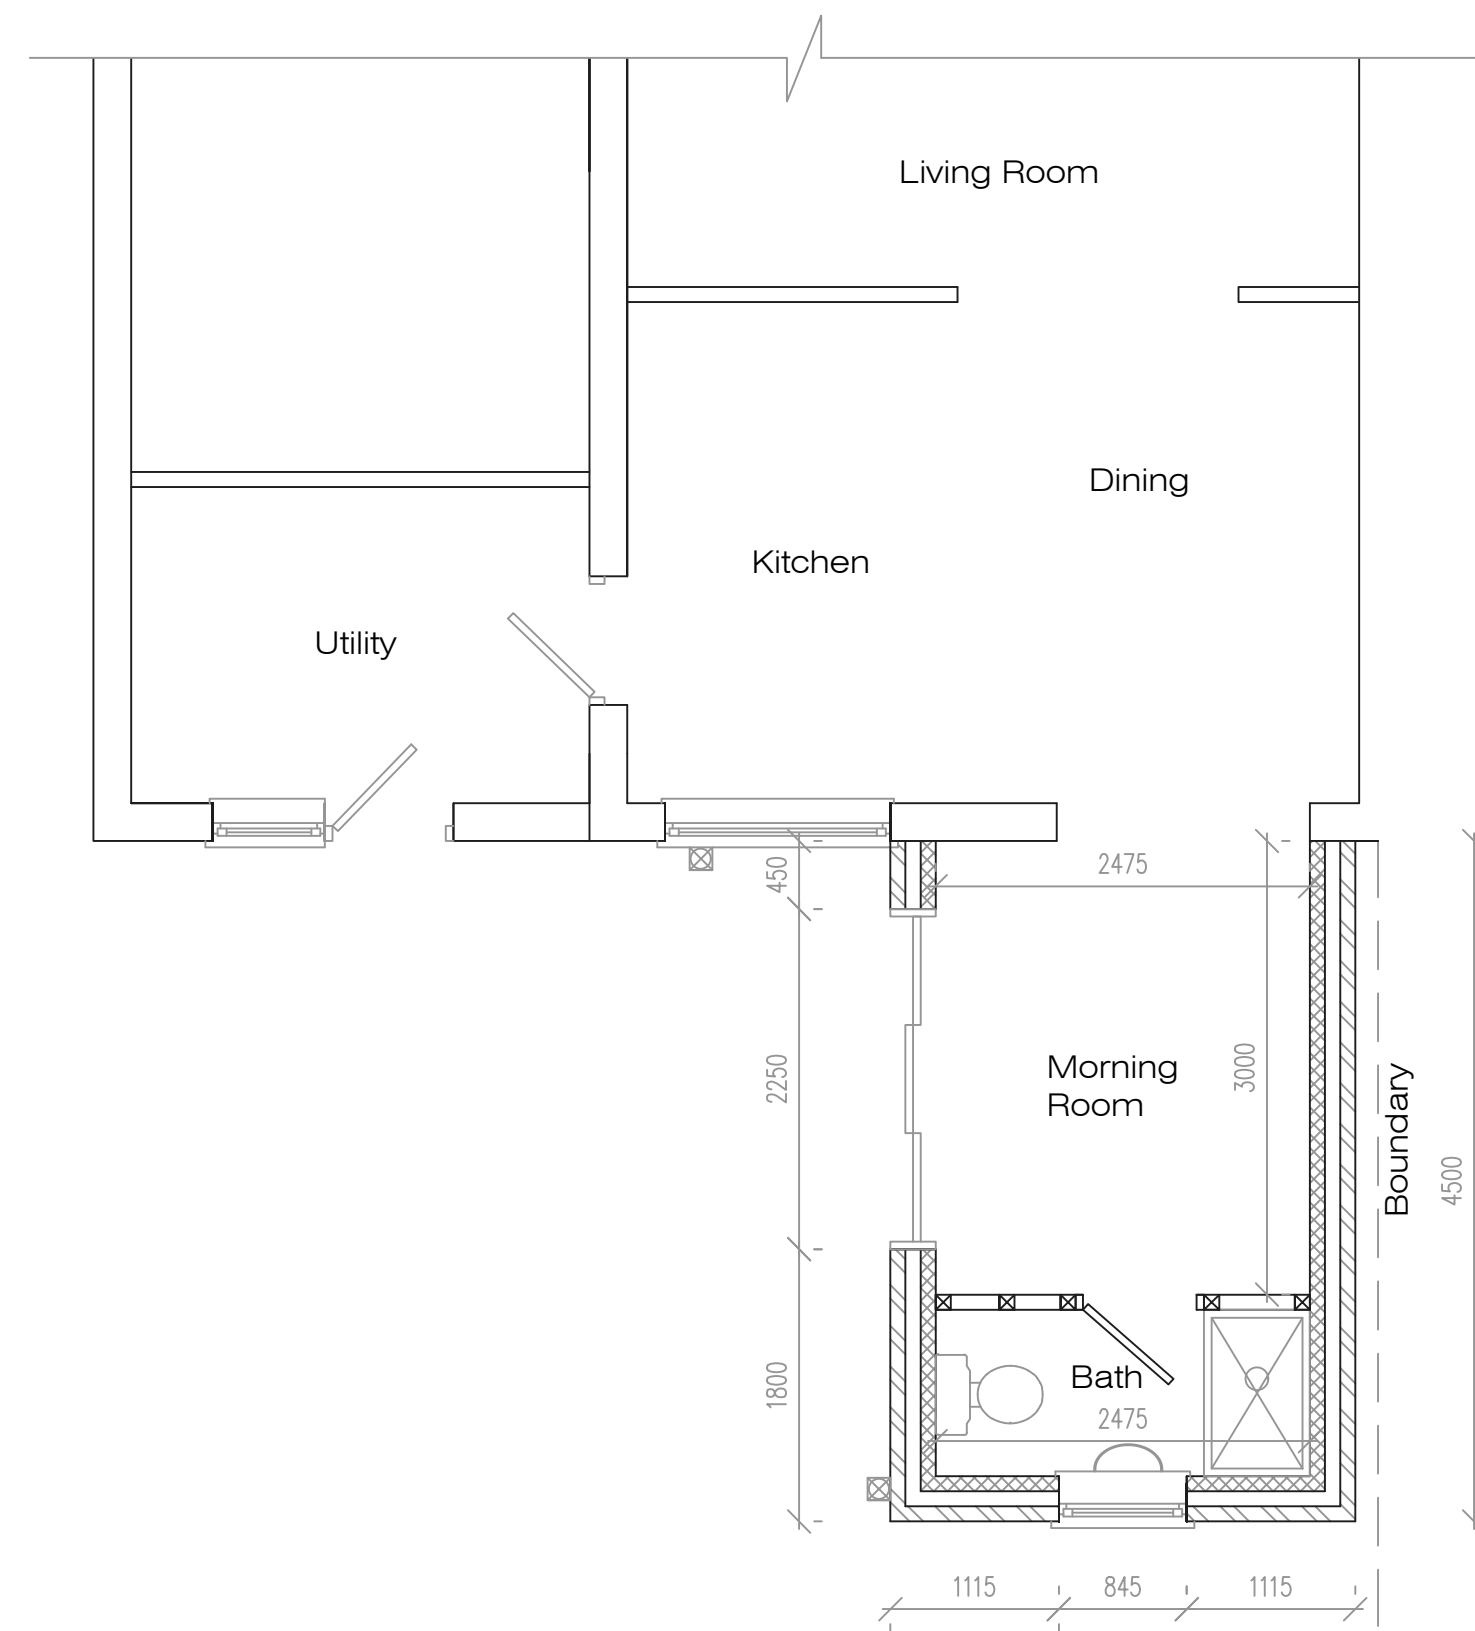

Proposed Ground Floor Plan

Address				
82 Fernwood Drive, L26				
Job Title				
Single storey extension to rear				
Drawing title				
Proposed Plans				
Chkd	Appvd	date	scale	Dwg No.
		June '26	1:50 @ A1	002