

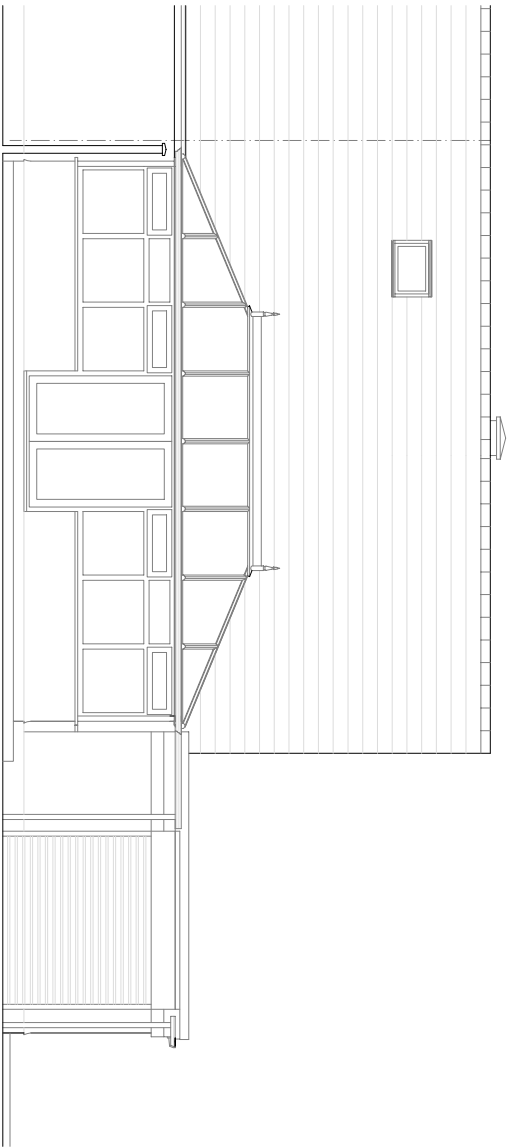


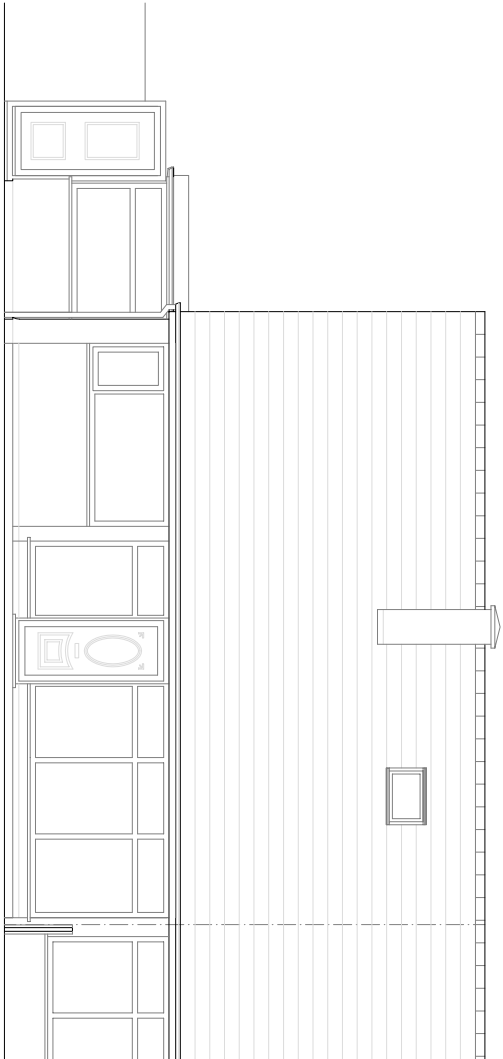


REAR ELEVATION (EXISTING)
No.36 Poplar Drive

GABLE ELEVATION (EXISTING)
No.36 Poplar Drive

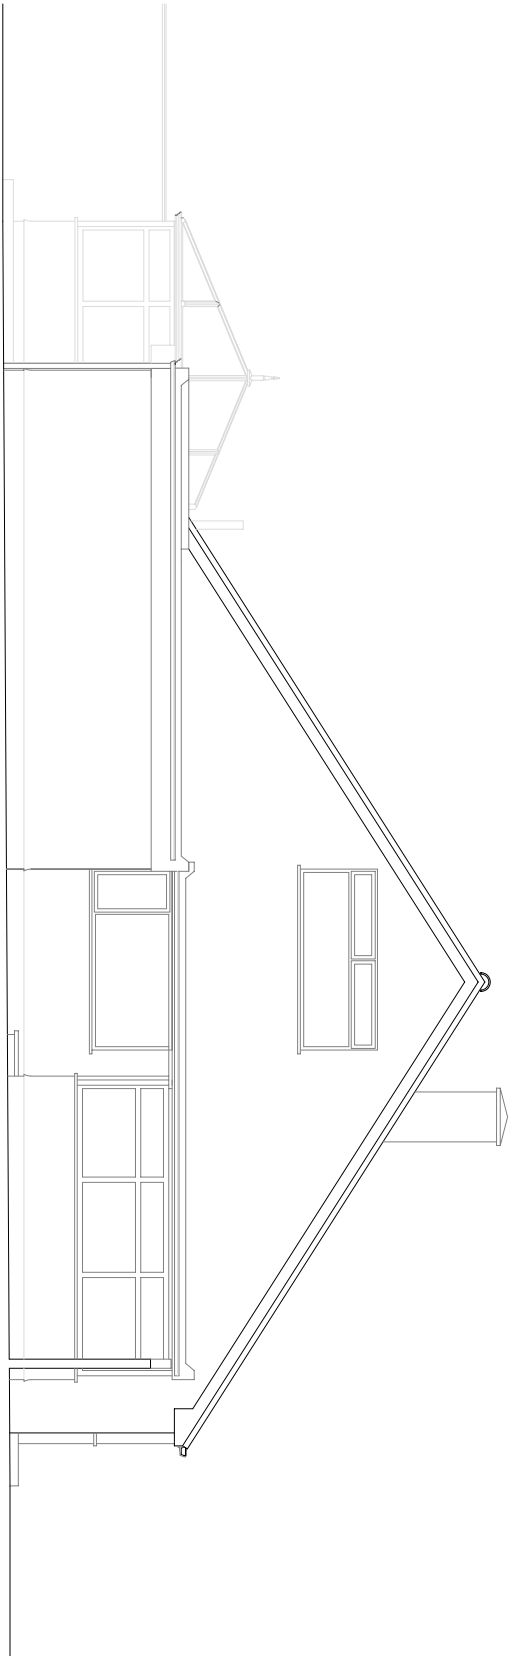

FRONT ELEVATION (EXISTING)
No.36 Poplar Drive

No.34 Poplar Drive

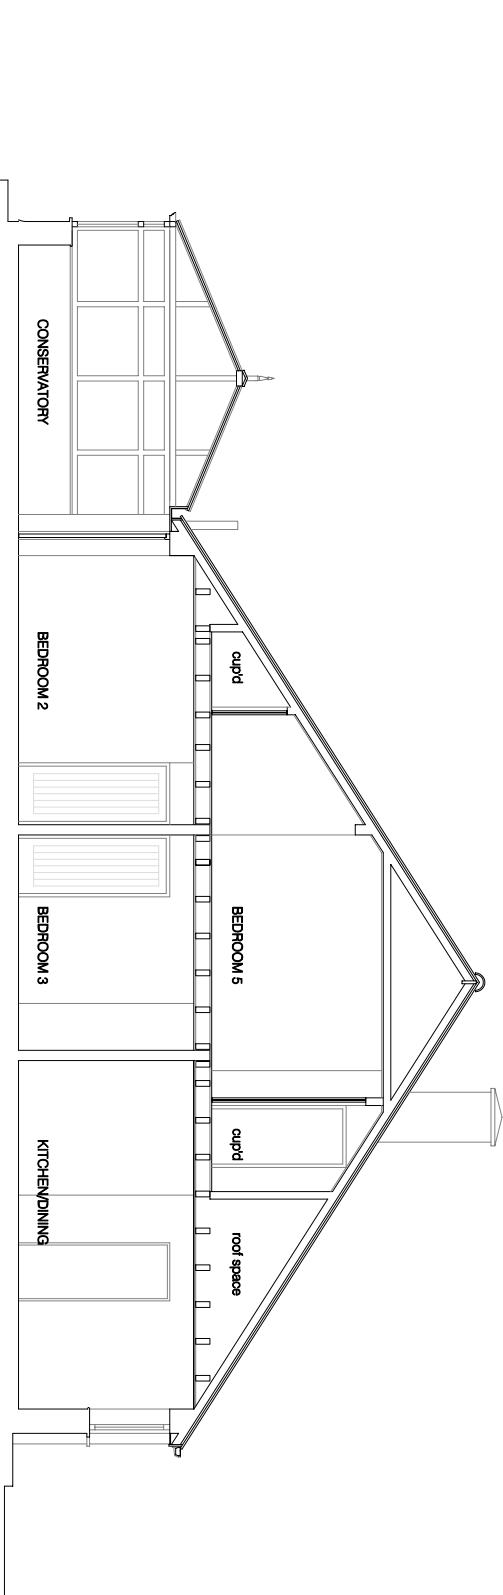

Client		
Mr Navaradham CHIVAGUMAR		
Project		
Proposed garage conversion and erect single storey extension at side and porch extension at front		
36 POPLAR DRIVE, KIRKBY, LIVERPOOL L32 0RU		
Drawing Title		
ELEVATIONS AND SECTION AS EXISTING		
Scale	Date	Drawing No.
1:100 @ A3	May 2023	36P/D/C2