

SJ4099
399276

340550

340575

340600

340625

340641
399276

399250

399250

399225

399225

399200

399200

399186
SJ4099


340550

340575

340600

340625

399186
340641
SJ4099

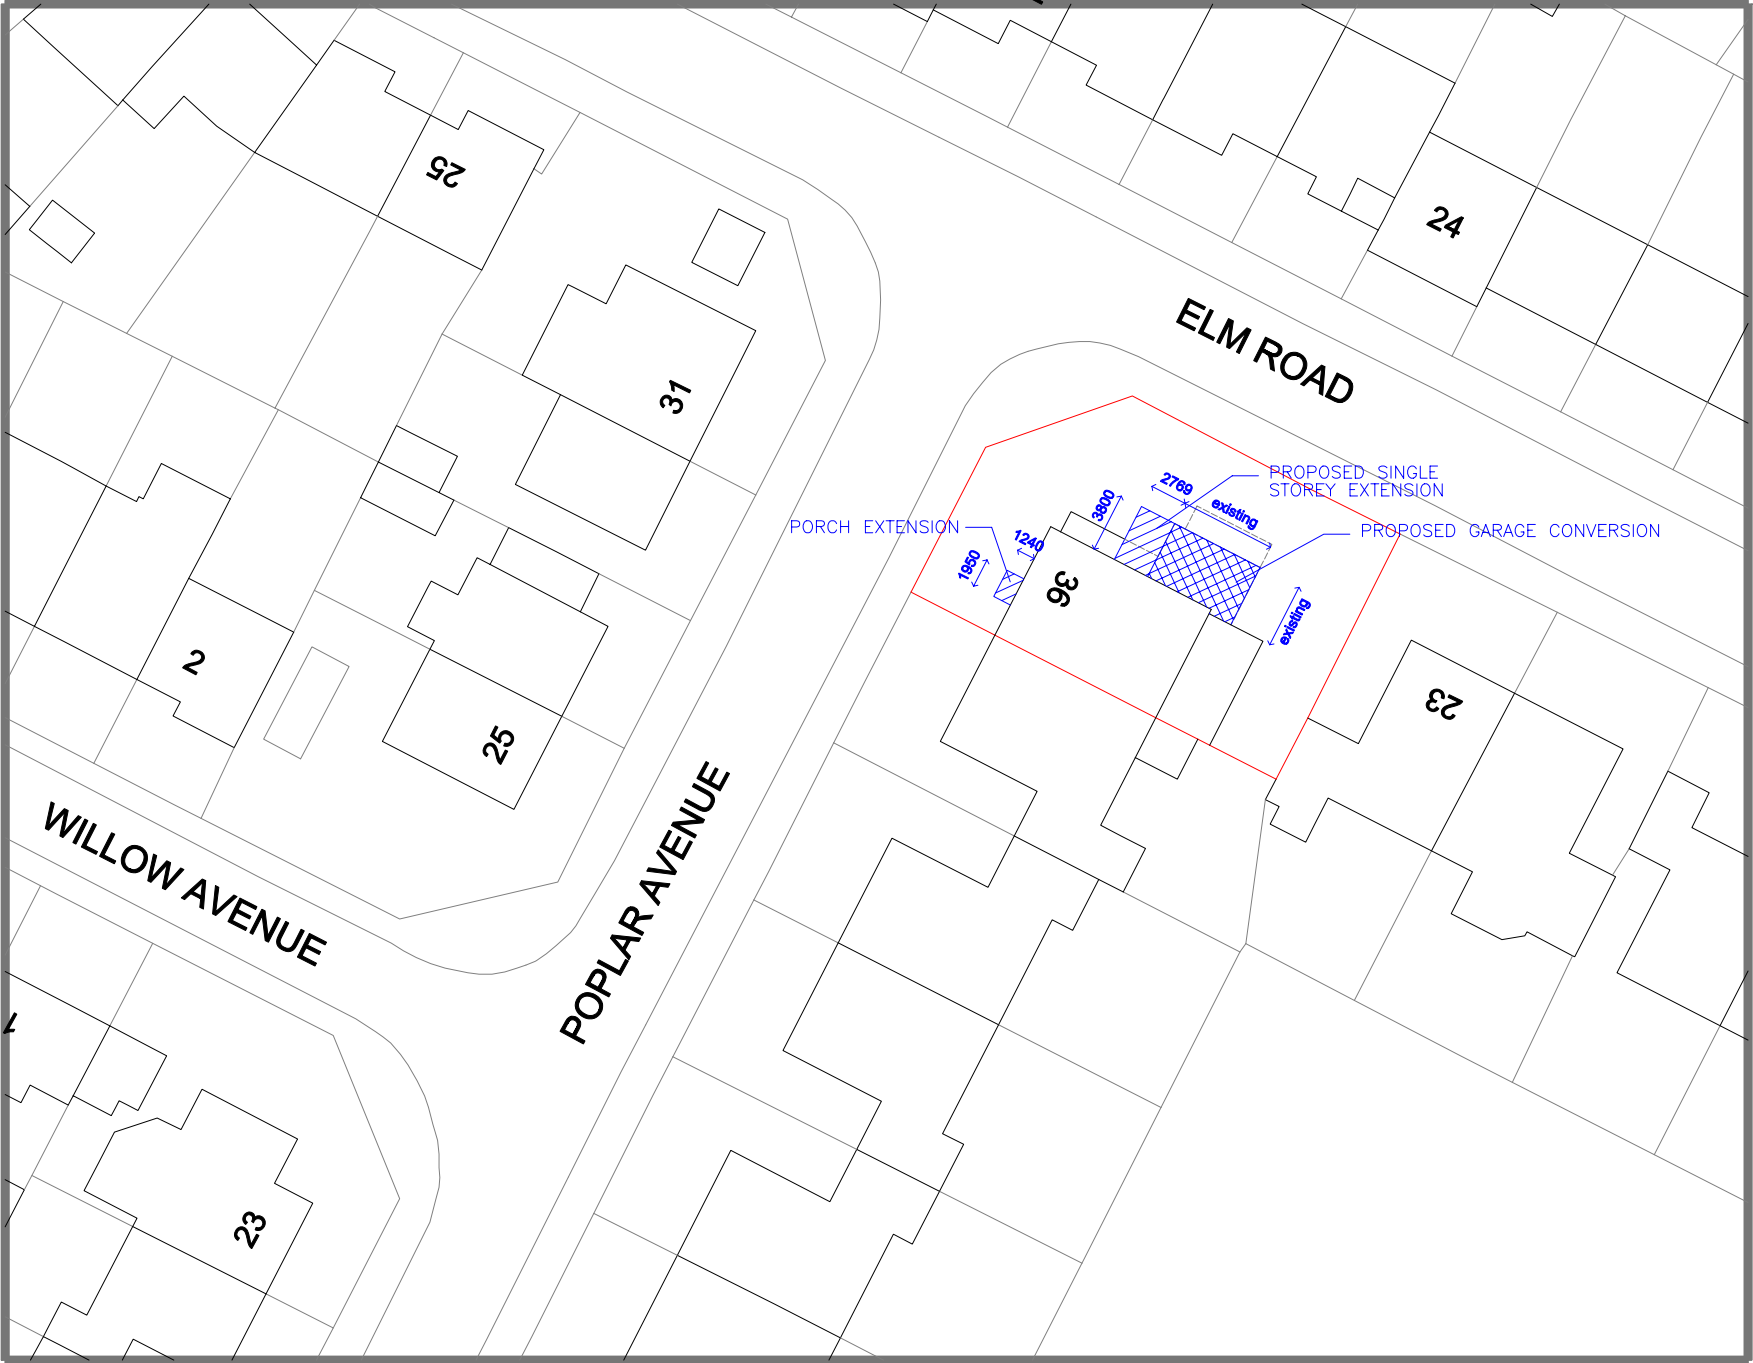

© Crown copyright 2023 Ordnance Survey 100053143

Drawing Title:
SITE PLAN

Site Address:
36 POPLAR DRIVE, KIRKBY
MERSEYSIDE L32 0RU

Scale: 1:500 Drwg No. 36PD/SP02

