
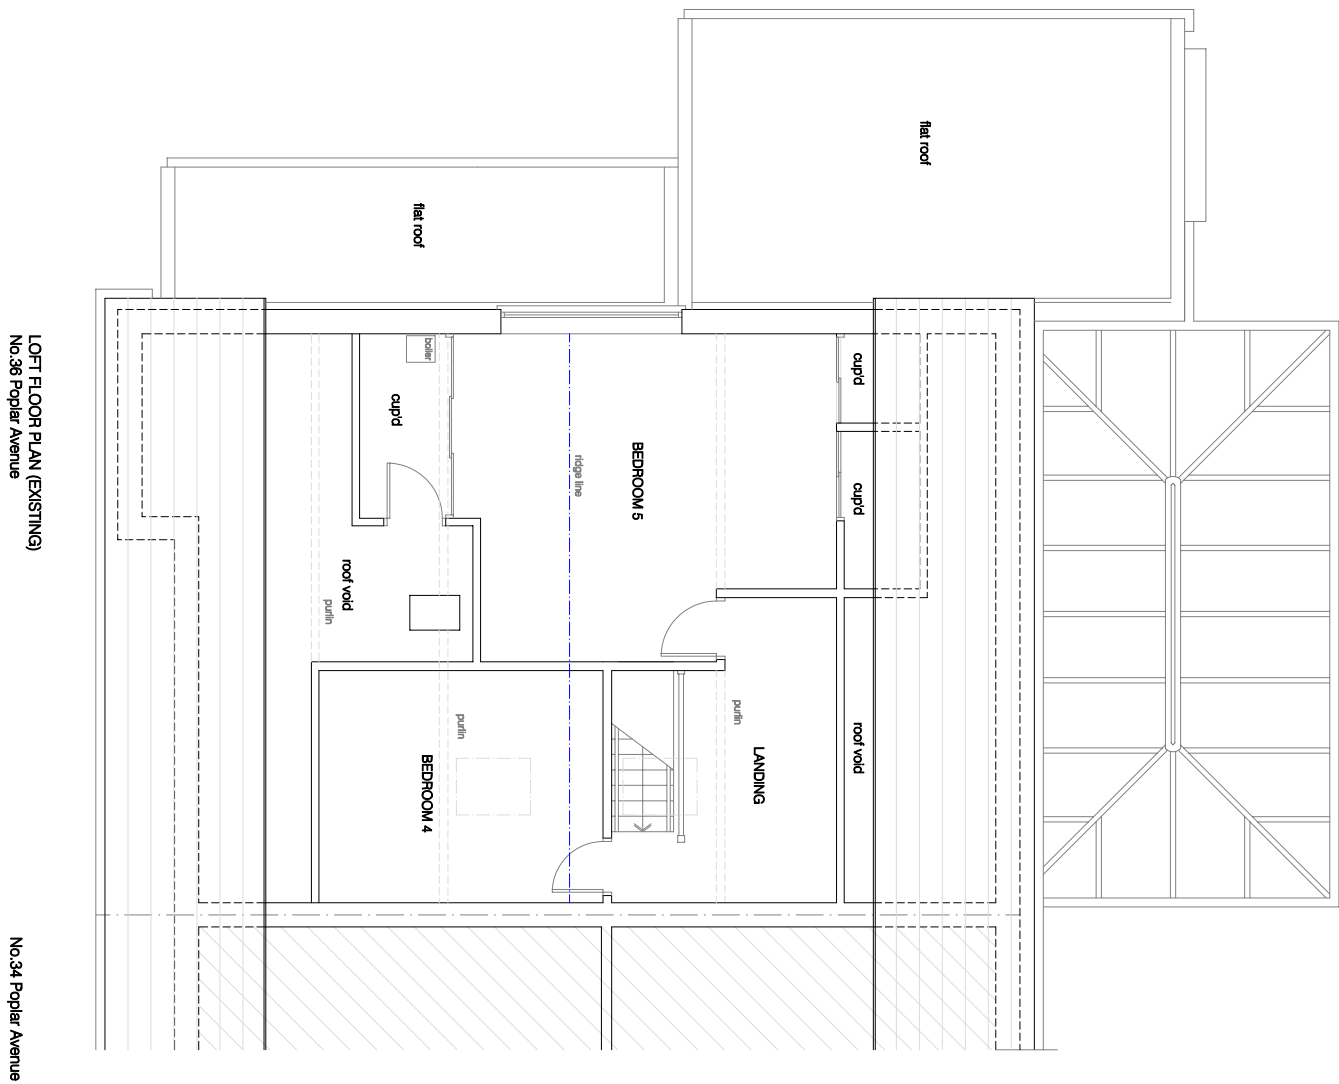


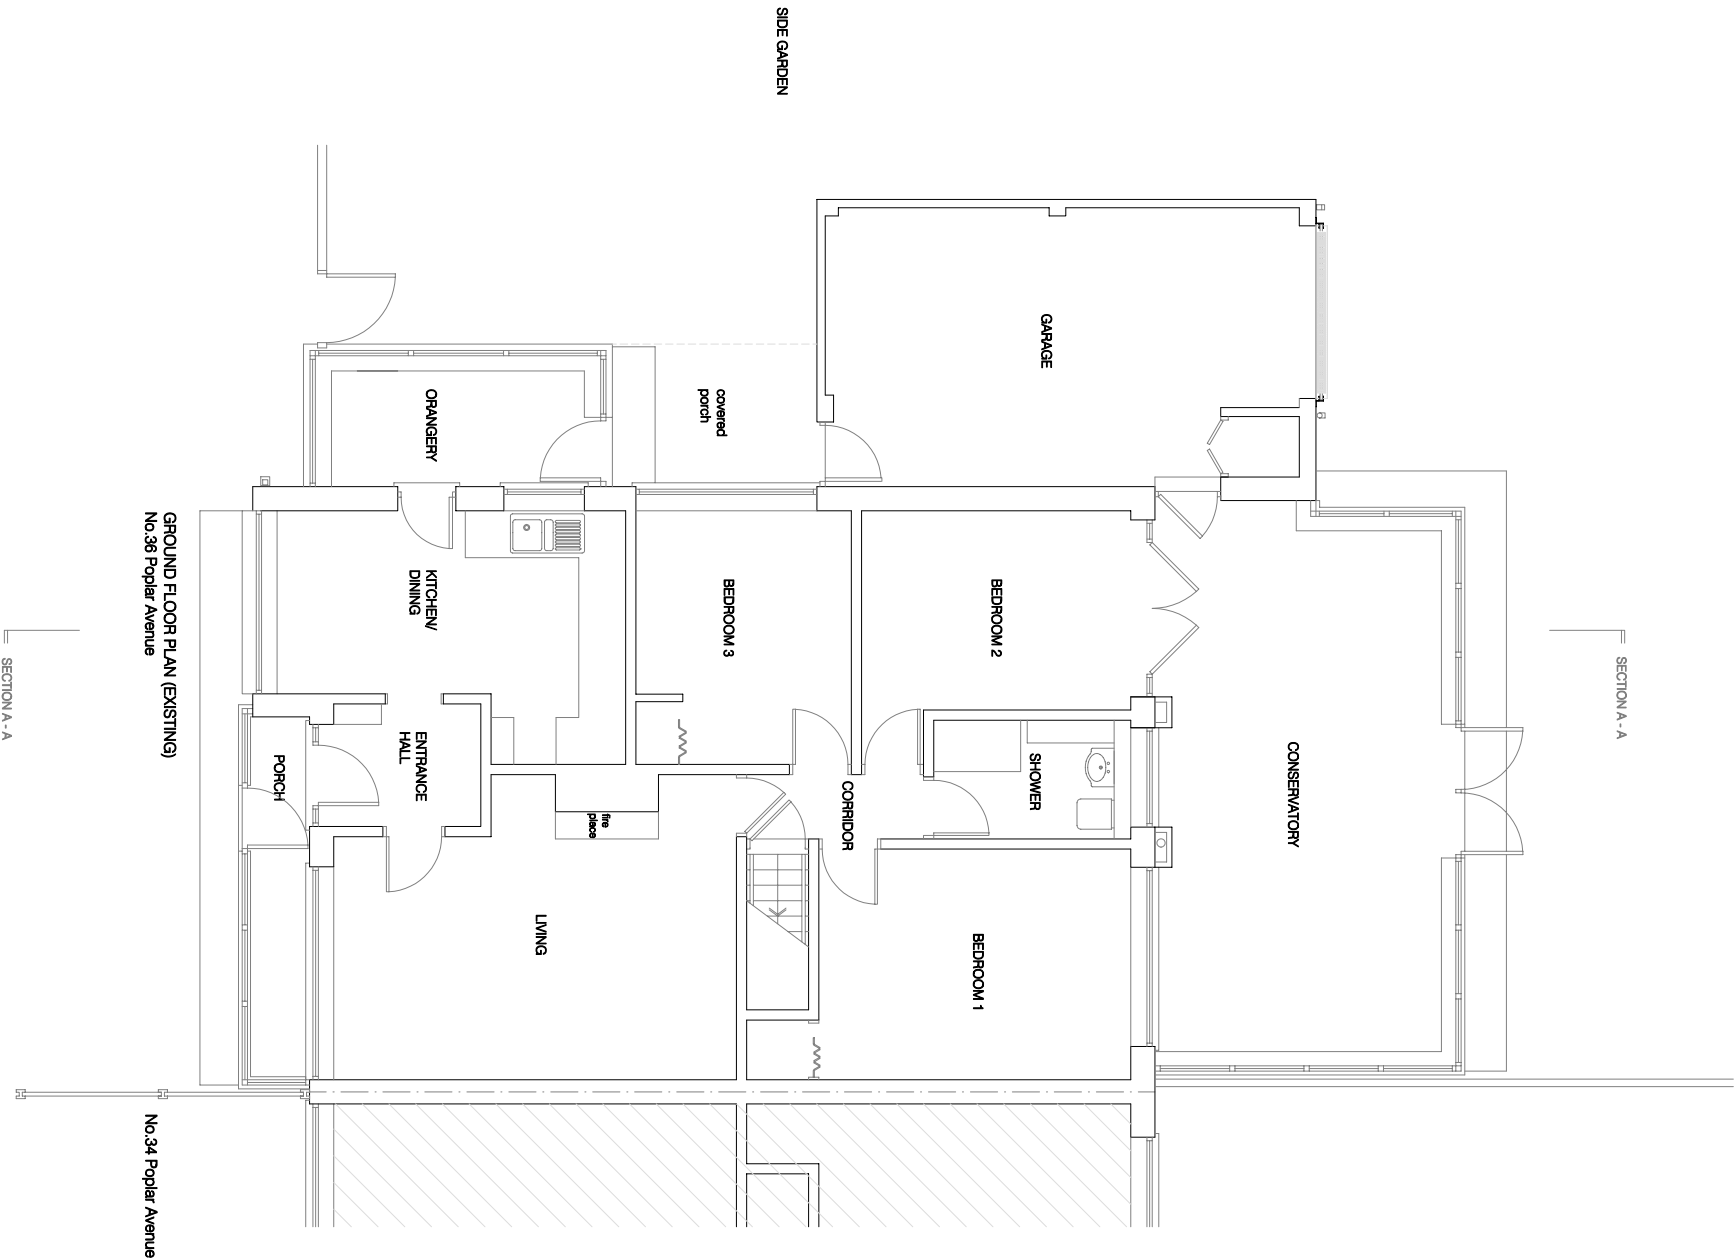

Client			
Mr Navarathnam CHIVAGUMAR			
Project			
Proposed garage conversion and erect single storey extension at side and porch extension at front			
36 POPLAR DRIVE, KIRKBY, LIVERPOOL L32 0RU			
Drawing Title			
FLOOR PLANS AS EXISTING			
Scale	Date	Drawing No.	
1:100 @ A3	May 2023	38PD/01	