
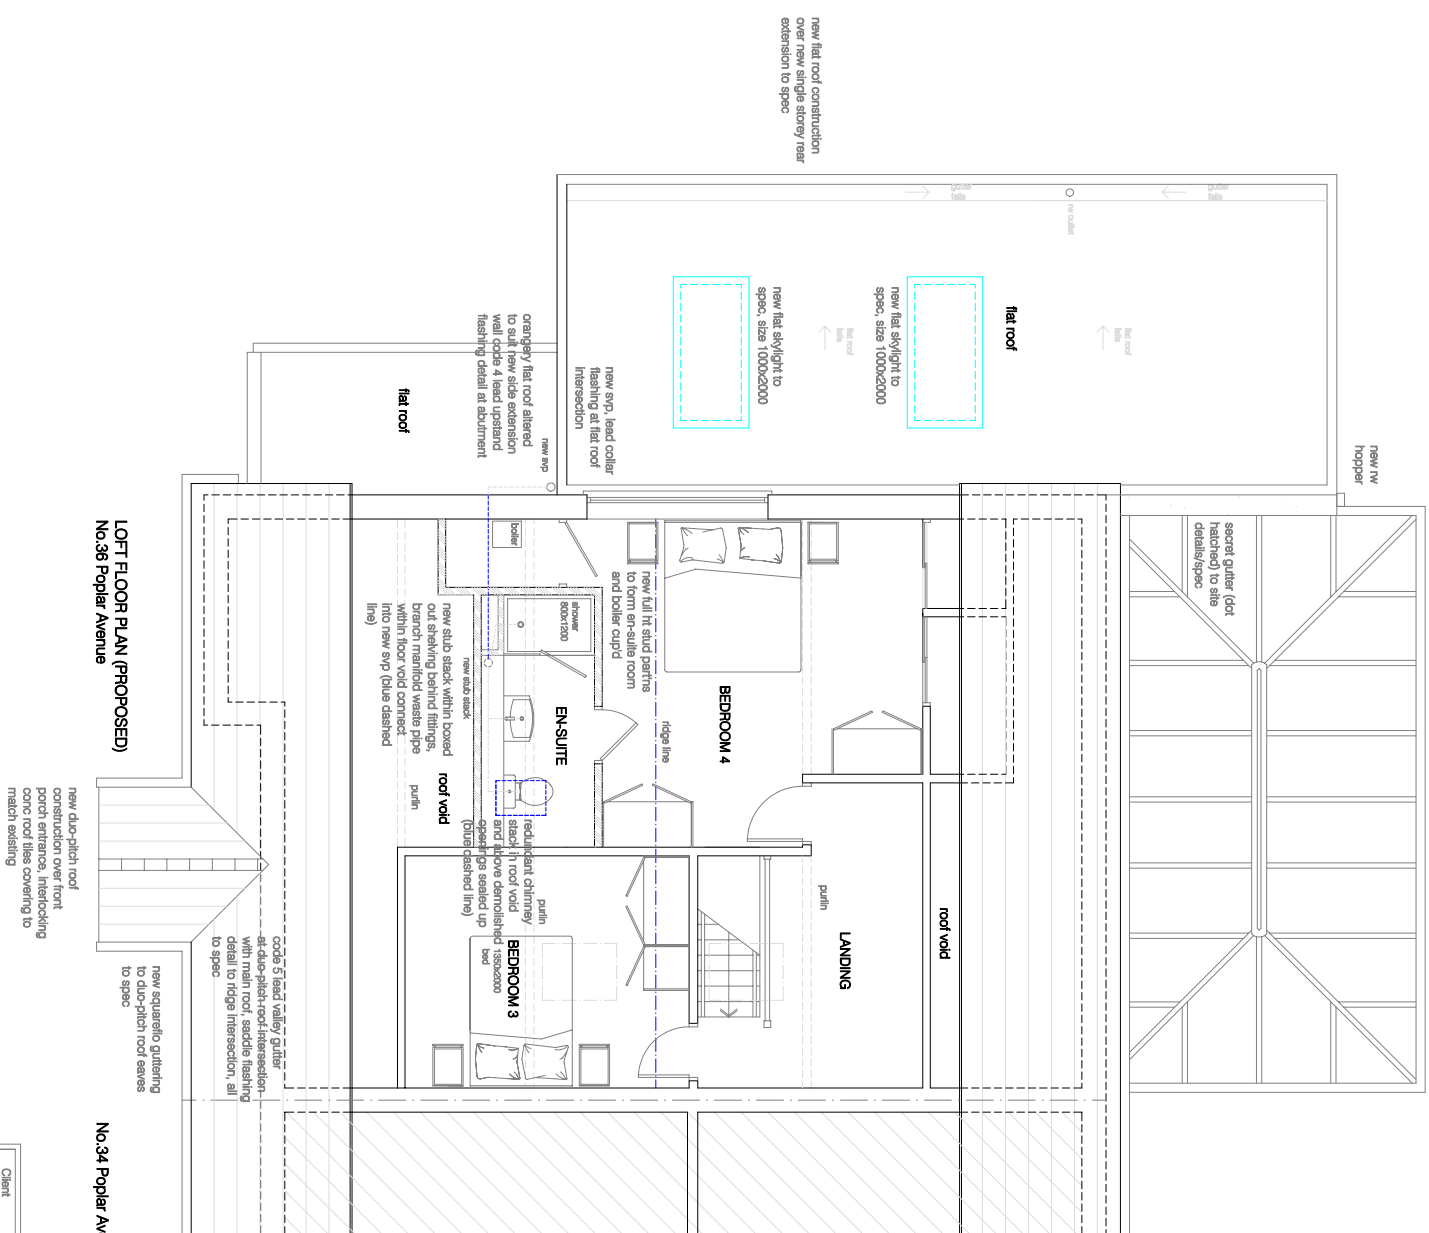


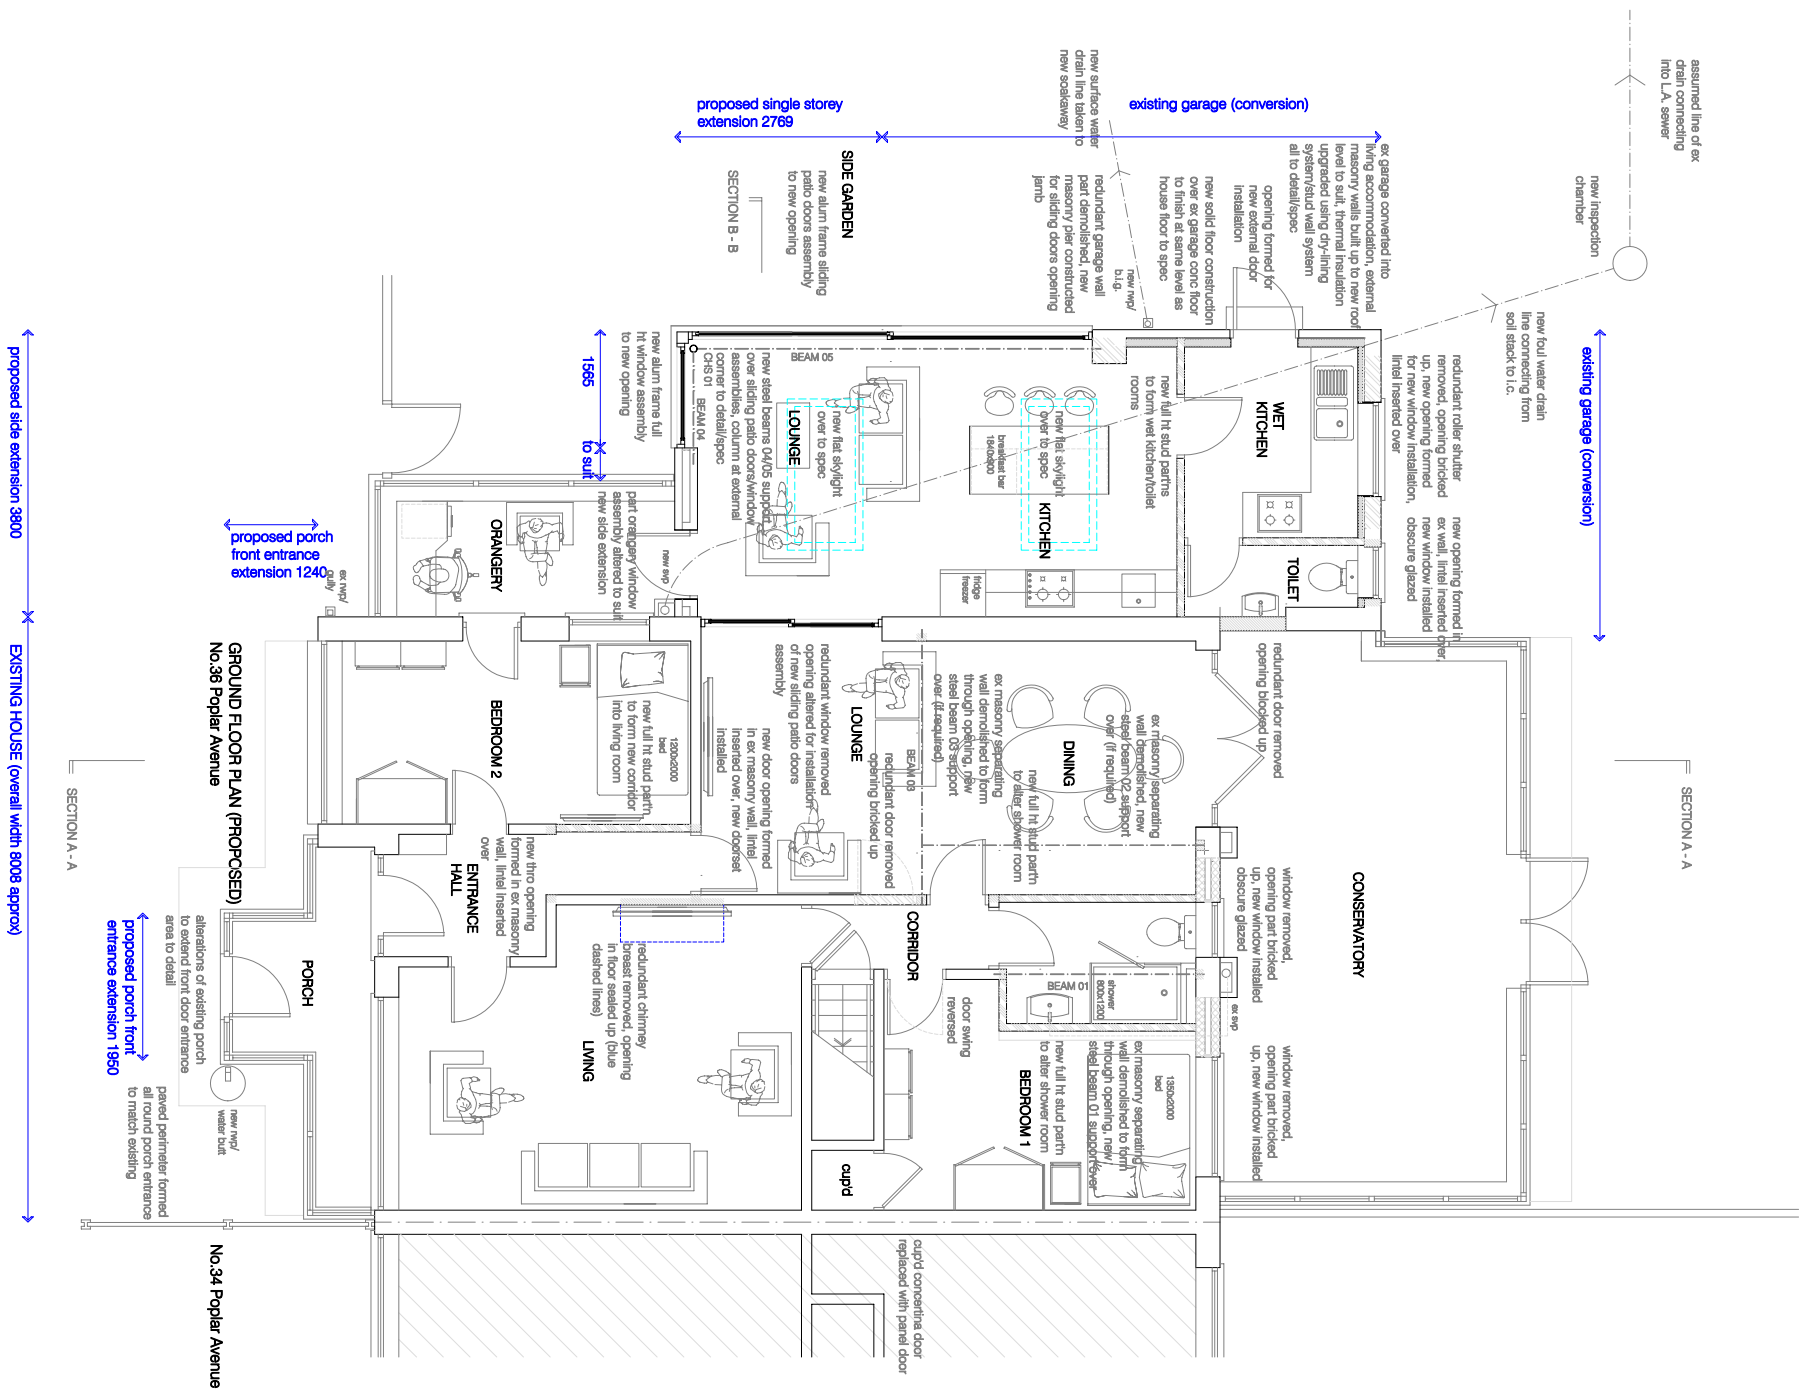

Client	Mt Navaradham CHIVUNGUJAR
Project	Proposed garage conversion and erect single storey extension at side and porch extension at front 36 POPULAR DRIVE, KIRKBY, LIVERPOOL L32 0RU
Drawing Title	FLOOR PLANS AS PROPOSED
Scale	1:100 @ A3
Date	May 2023
Drawing No.	38FDJ03