



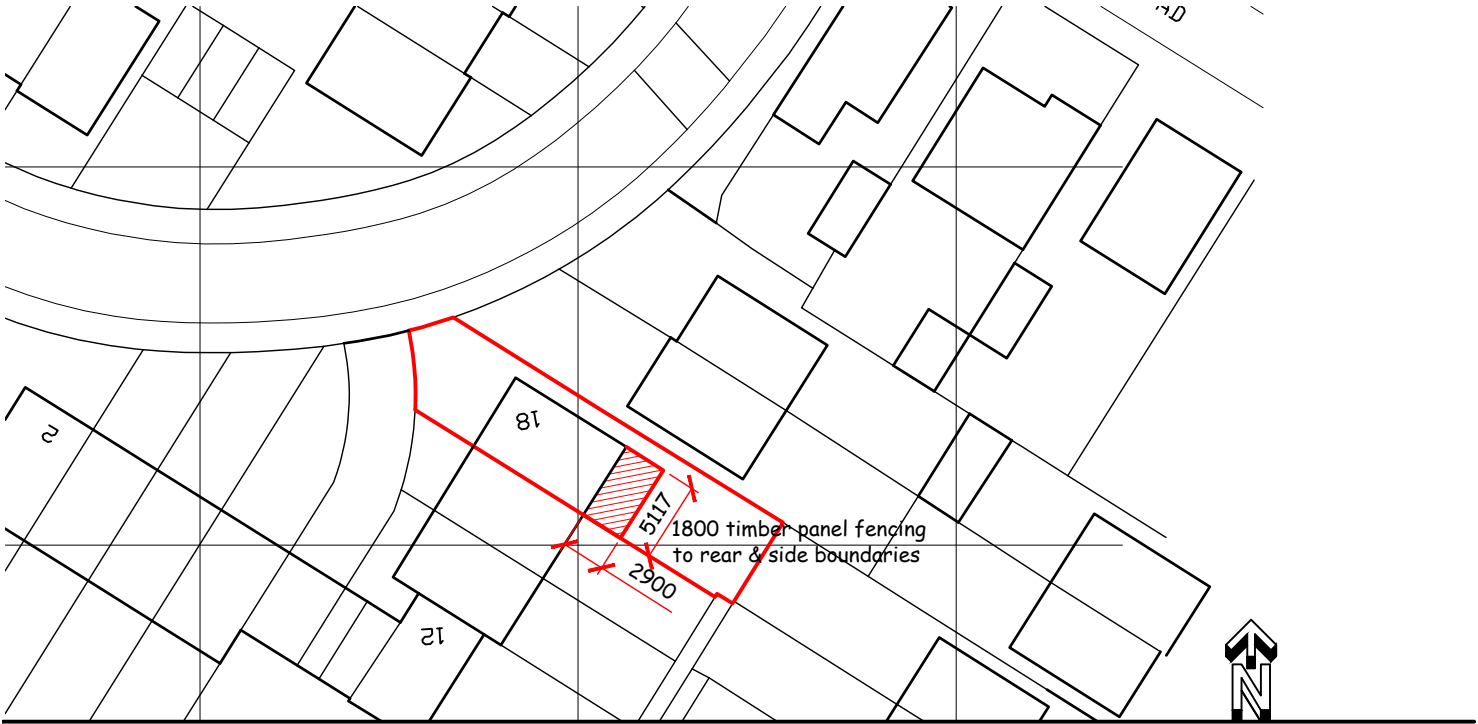


SITE PLAN

1:500

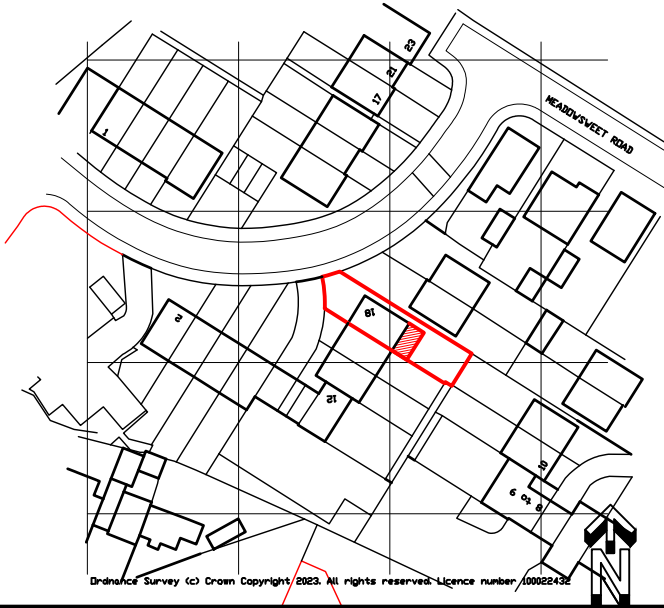

LOCATION PLAN

1:1250

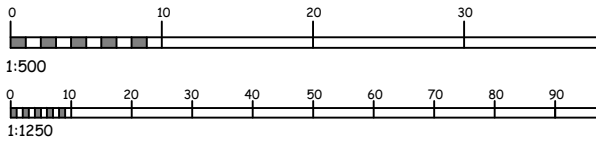

scale bars

project PROPOSED EXTENSION at 18 MEADOWSWEET ROAD, KIRKBY, L32 1BT	ALEX HALFORD architectural technician & building design consultant 11 Ploughmans Close Southport PR9 8QZ (m) 07715 353219
title SITE and LOCATION PLANS	scale: as shown @ A4 date: Mar. 2023 drawing no: A1466.01