



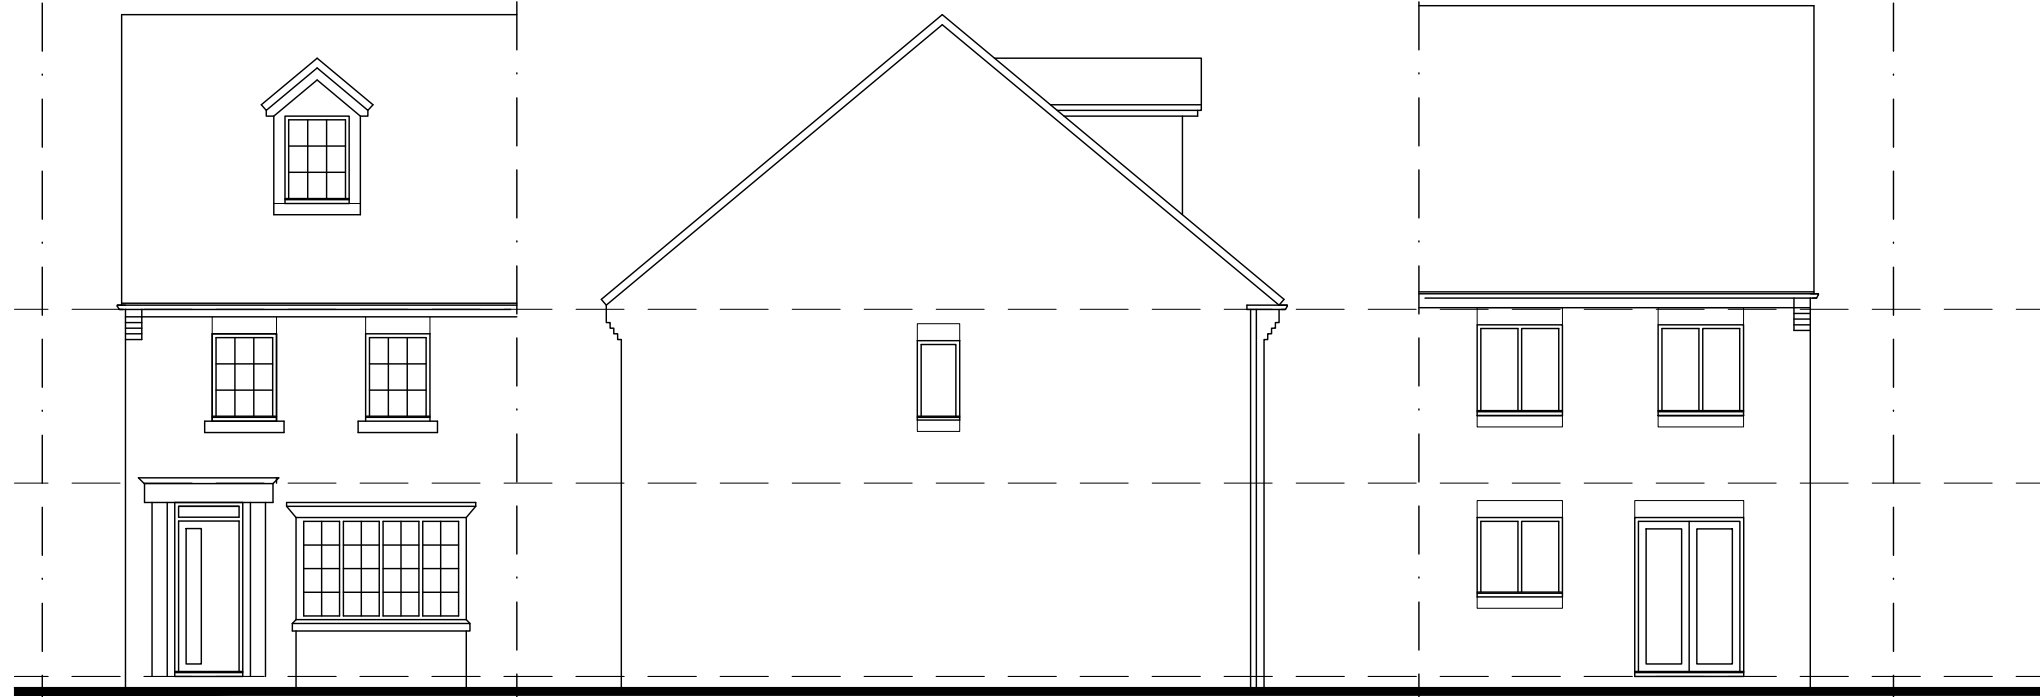


FRONT ELEVATION

GABLE ELEVATION


REAR ELEVATION

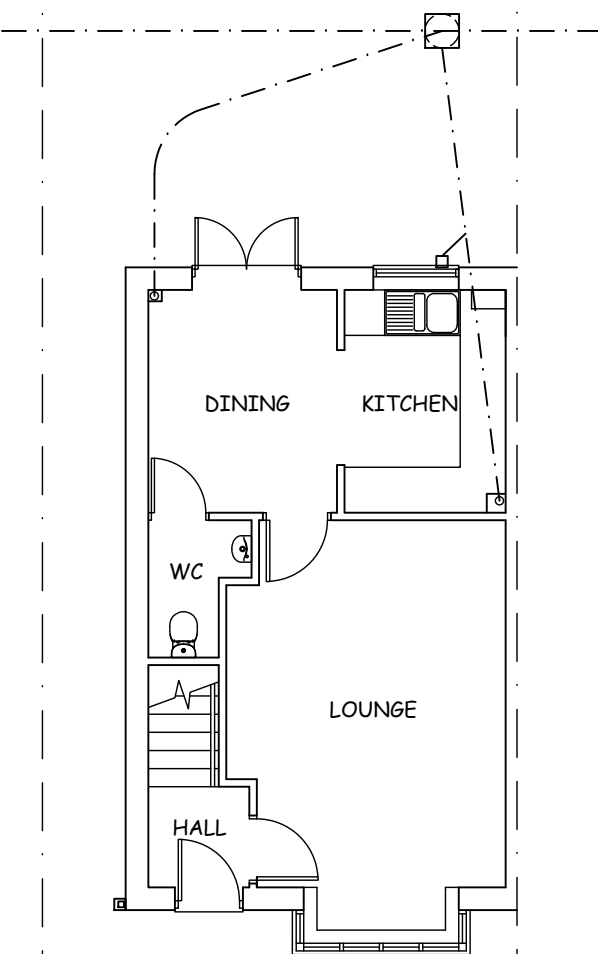


GROUND FLOOR PLAN

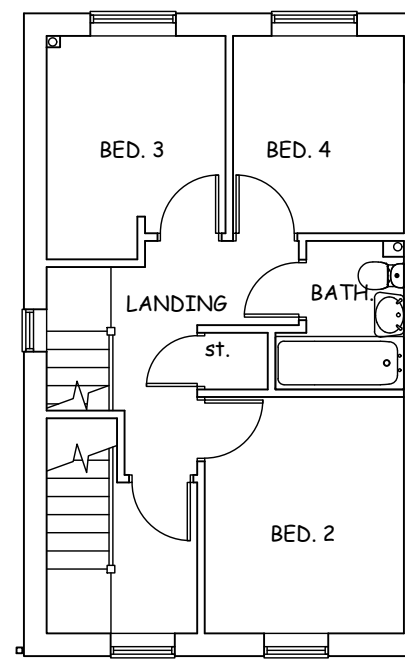

FIRST FLOOR PLAN

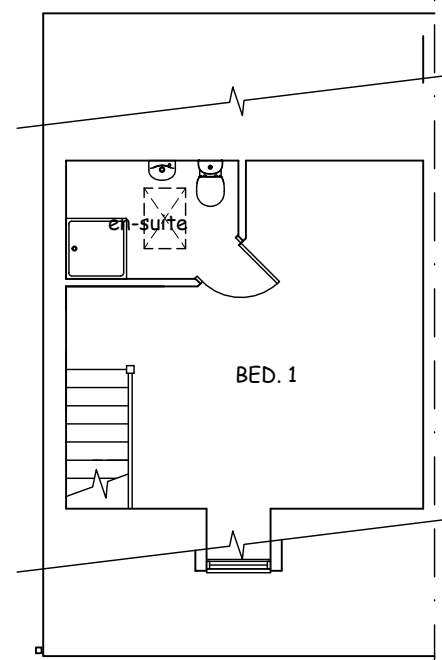

SECOND FLOOR PLAN

 

1:100

scale bars

project

PROPOSED EXTENSION at
18 MEADOWSWEET ROAD,
KIRKBY, L32 1BT

title

EXISTING PLANS
and ELEVATIONS

ALEX HALFORD

architectural technician & building design consultant

11 Ploughmans Close
Southport
PR9 8QZ

(m) 07715 353219

scale:

as shown @ A3

date:

Mar. 2023

drawing no:

A1466.02