




GABLE ELEVATION

REAR ELEVATION

SIDE ELEV'N

REVISIONS


Rev. A External rear doors increased in width
05.04.23

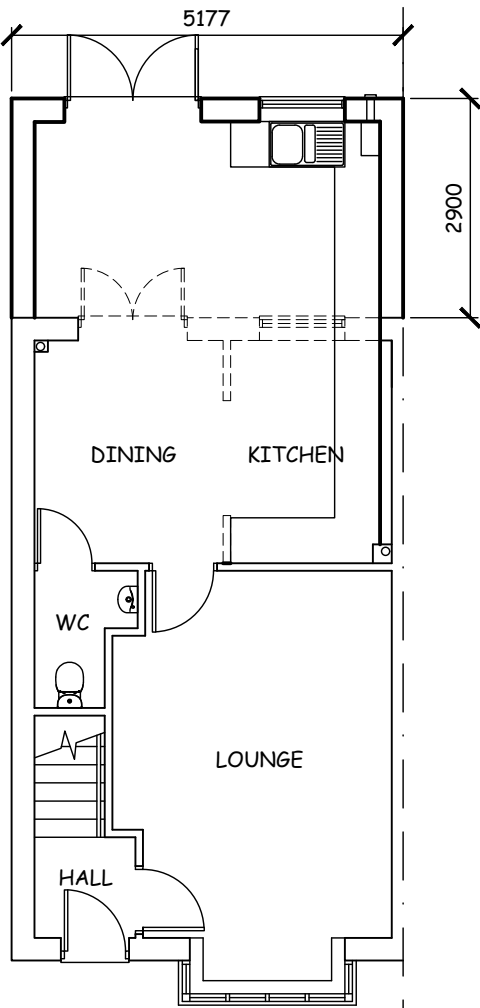

GROUND FLOOR PLAN

SCHEDULE of FINISHES

- WALLS.
Facing brick to match existing with soldier courses to head and cills of window/door.
- ROOF.
Redland Regent smooth faced concrete interlocking tiles - colour to match existing.
- WINDOWS.
White u-pvc frames with sealed double glazed units.
- EXTERNAL DOORS.
White u-pvc frames with sealed double glazed units.

 

project

PROPOSED EXTENSION at
18 MEADOWSWEET ROAD,
KIRKBY, L32 1BT

title

PROPOSED PLANS
and ELEVATIONS

ALEX HALFORD
architectural technician & building design consultant

11 Ploughmans Close
Southport
PR9 8QZ

(m) 07715 353219

scale: as shown @ A3

date: Apr. 2023

drawing no: A1466.03A