


BL BOLLARD	RS ROAD SIGN
BS BUS STOP	STN SURVEY STATION
CATV CABLE TV COVER	STY STAY WIRE
CL COVER LEVEL	T TELECOMMUNICATIONS COVER
CPS CONCRETE PAVING SLAB	TL TRAFFIC LIGHT
DP DRAIN PIPE	TP TELEGRAPH POLE
DS DOOR STOP	UTL UNABLE TO LIFT
EL ELECTRICITY COVER	UTM UNABLE TO MEASURE
EP ELECTRICITY POLE	VP VENT PIPE
ER EARTH ROD	WL WATER LEVEL
FH FIRE HYDRANT	WP WASTE PIPE
FL FLOOR LEVEL	WSV WATER STOP VALVE
FS FLAG STAFF	WB BARBED WIRE
G GAS COVER	CB CLOSE BOARD
GLY GULLY	
GSV GAS STOP VALVE	P/W POST AND WIRE
IC INSPECTION COVER	P/R POST AND RAIL
IL INVERT LEVEL	CL/CLAIN LINK
LB LITTER BIN	C/P CHESTNUT PALE
LP LAMP POST	CW CHICKEN WIRE
MKR MARKER	
NB NOTICE BOARD	M/R METAL RAIL (SECURITY TYPE)
P POST	P/F PANEL FENCE
PH POST HOLE	
PLP PEDESTRIAN LAMP POST	C/I CORRUGATED IRON
RE RODDING EYE	I/R IRON RAILING
	RWL RETAINING WALL

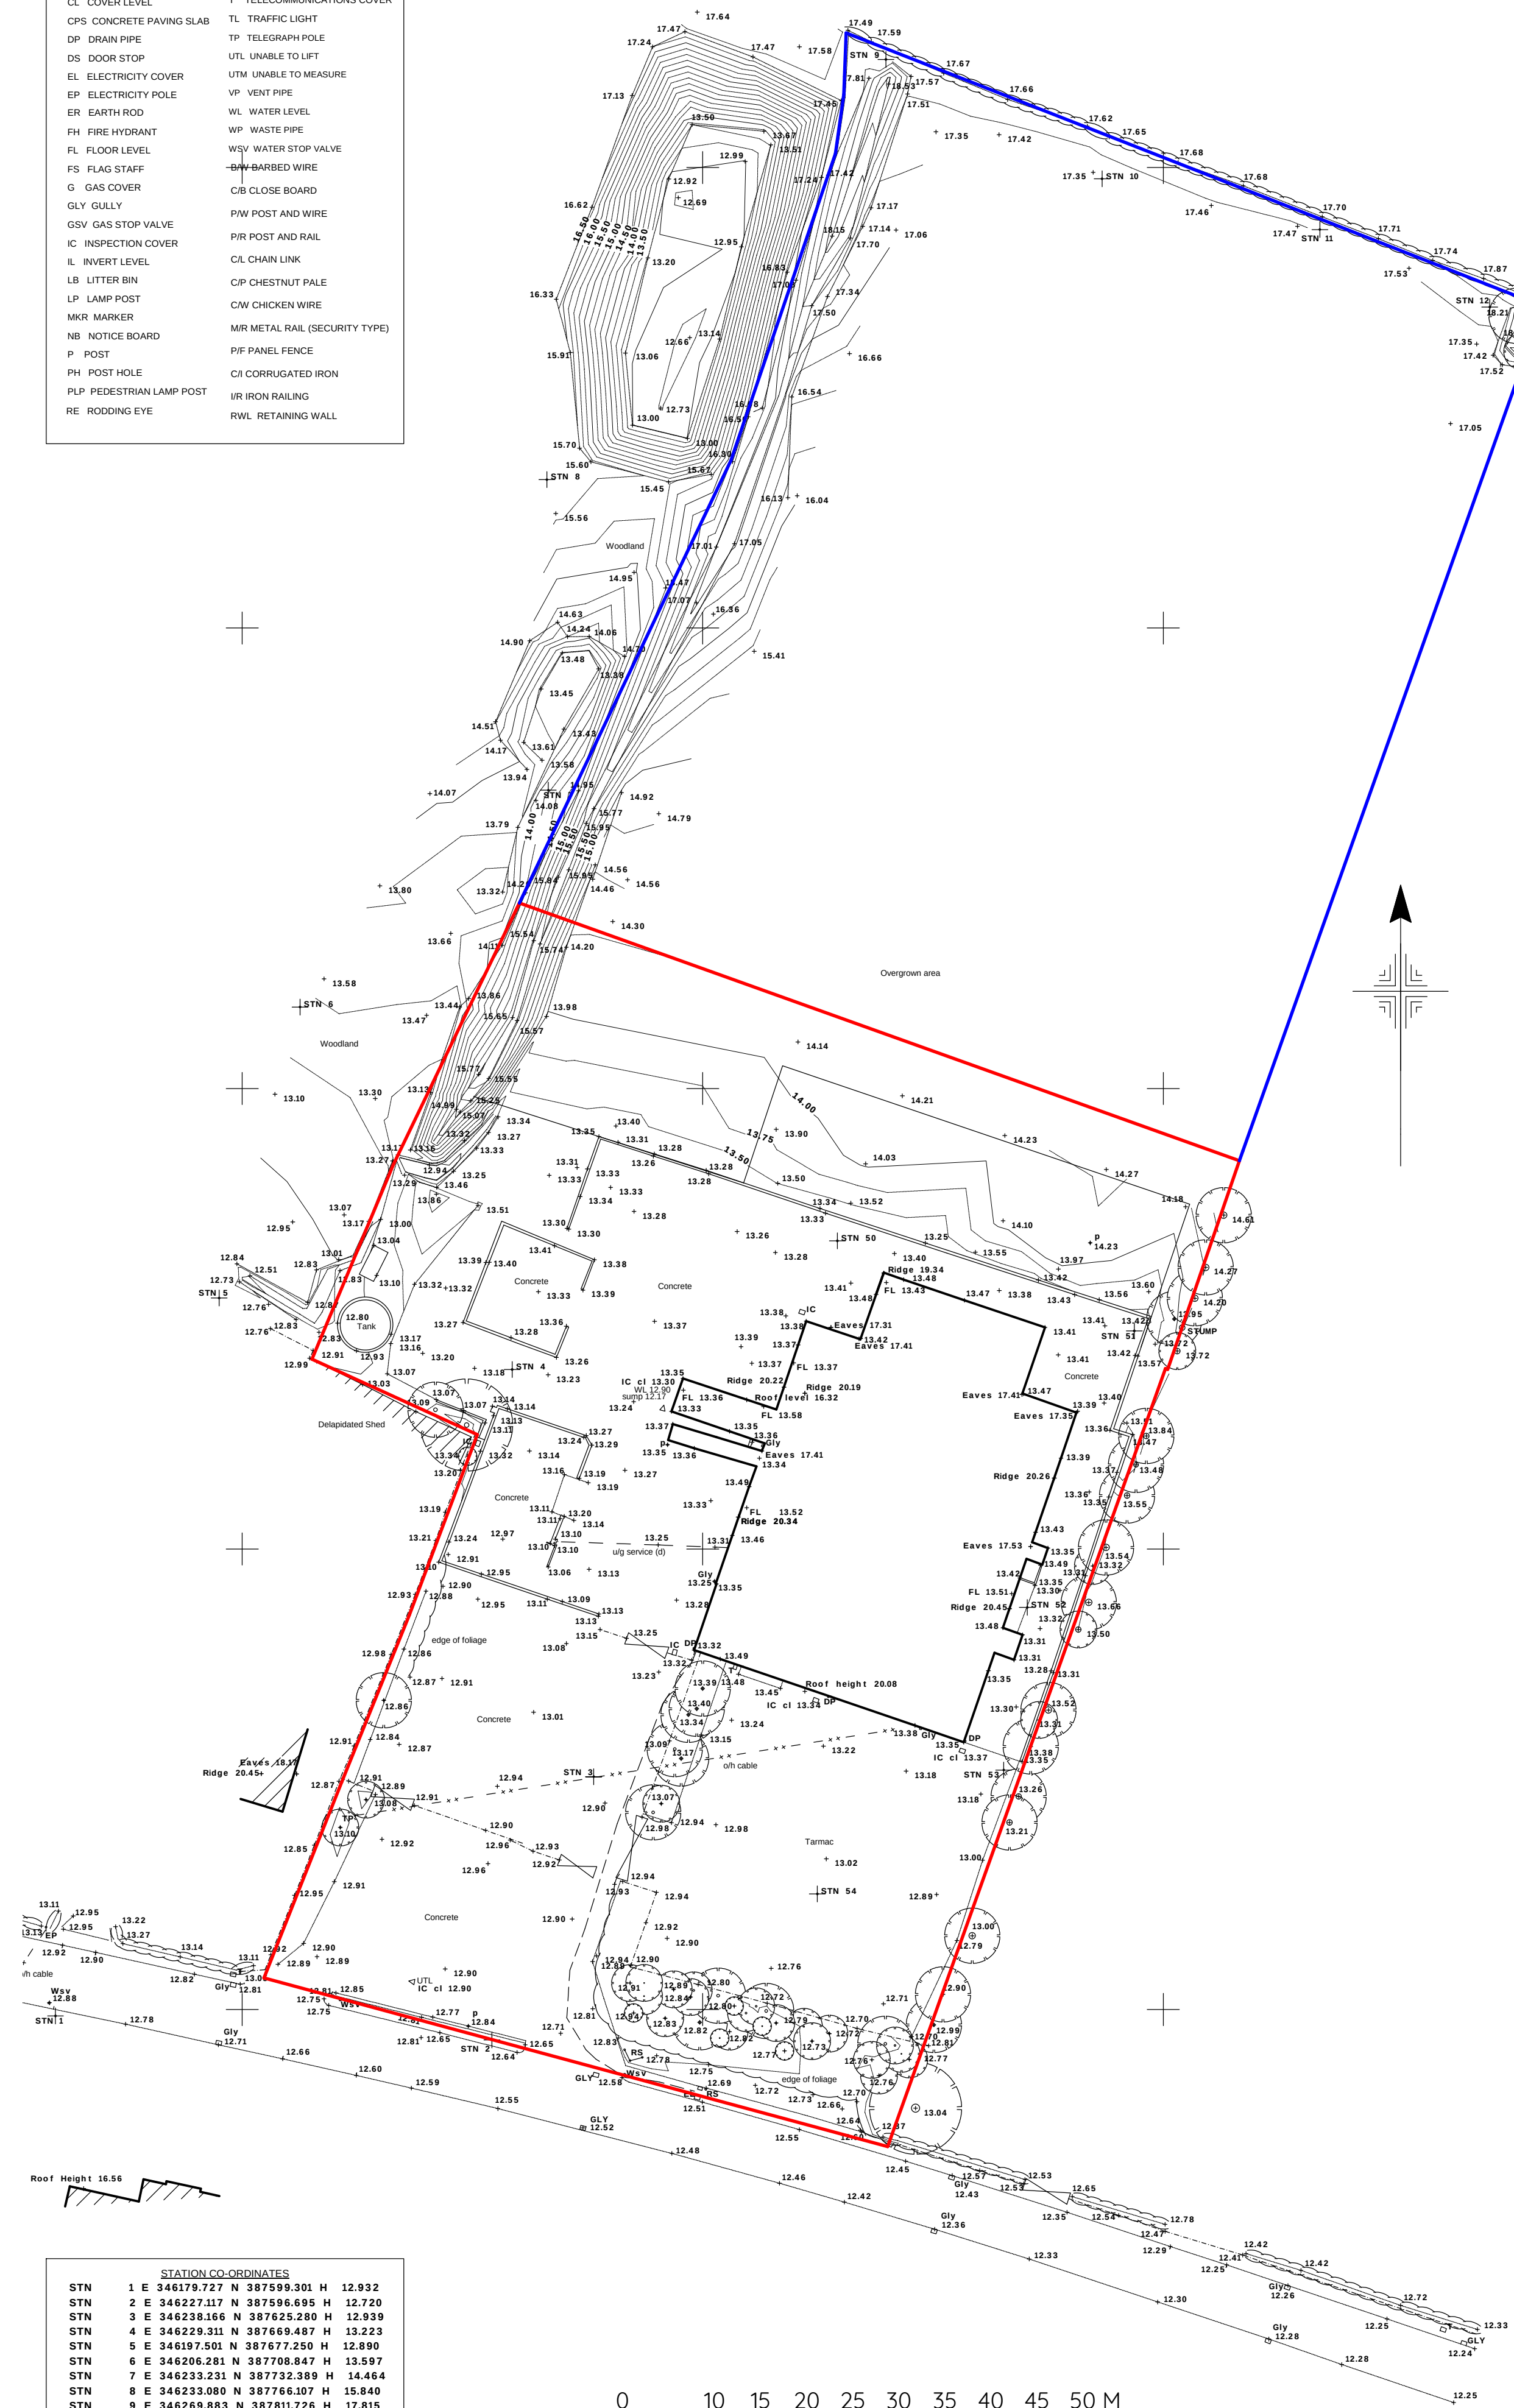

<u>STATION CO-ORDINATES</u>							
STN	1	E	346179.727	N	387599.301	H	12.932
STN	2	E	34627.727	N	387596.695	H	12.720
STN	3	E	346238.166	N	387625.280	H	12.933
STN	4	E	346229.311	N	387669.487	H	13.229
STN	5	E	346197.501	N	387677.250	H	12.890
STN	6	E	346206.281	N	387708.847	H	13.597
STN	7	E	346233.231	N	387732.389	H	14.464
STN	8	E	346233.080	N	387766.107	H	15.840
STN	9	E	346269.883	N	387811.726	H	17.815
STN	10	E	346293.354	N	387798.772	H	17.531
STN	11	E	346316.995	N	387793.262	H	17.734
STN	12	E	346335.447	N	387784.849	H	17.658
STN	50	E	346264.620	N	387683.463	H	13.394
STN	51	E	346296.850	N	387673.677	H	13.407
STN	52	E	346285.240	N	387643.657	H	13.358
STN	53	E	346282.679	N	387626.001	H	13.326
STN	54	E	346262.444	N	387612.548	H	12.902

Notes

©This drawing is copyright of Condy and Lofthouse Ltd. and may not be reproduced in any way without their specific permission.

All dimensions are to be checked on site. Work to figured dimensions only. Any queries please contact condy lofthouse architects.

Materials Prohibited

[illegible]

Drawing received produced by:

BARRY LOWE SURVEYS LTD
3 YEOMANRY ROAD
BATTLEFIELD ENTERPRISE PARK
SHREWSBURY
SHROPSHIRE SY1 3EH
TEL/FAX 01743 443388

A	Amended to suit planning comment	Aug 2022
---	----------------------------------	----------

x First Issue May 2022



condylofthouse
architects

Client
G D B Property Investments Ltd

Project
Land at Woodend, Netherley Road,
Tarbock Green, Prescott L35 10E

Title
Existing Site plan and Topographical Survey

Scale	Date	Drawn By
1:500@A2	Nov 2014	BLS

Drawing No	Revision
19-112-11	A

FOR APPROVAL

Unit 17 Connect Business Village
24 Derby Road
Liverpool L5 9PR

0151 207 4371
info@condylofthouse.co.uk
www.condylofthouse.co.uk