


Note all openings / materials / styles  
inaccordance with original planning approval

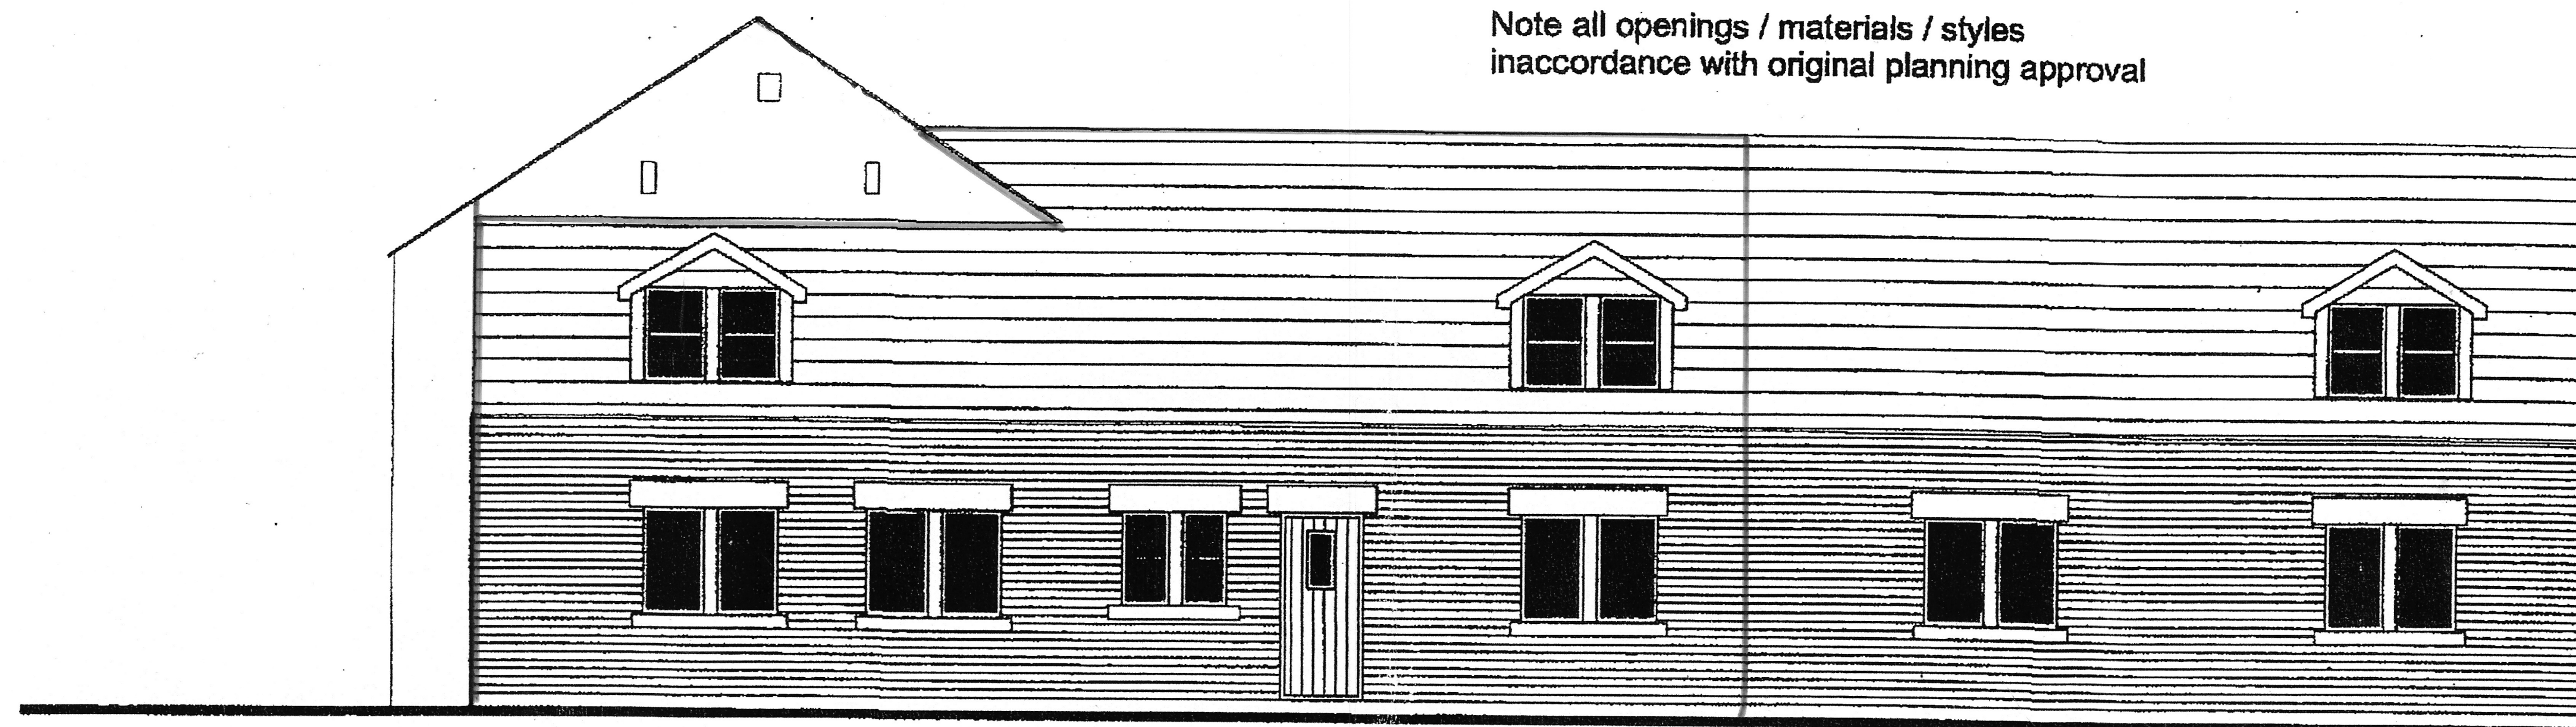

EXISTING **REAR ELEVATION**

SCALE 1:50

SCALE BAR SCALE 1:50

NO 7 MAYPOLE FARM COURT L 34 9BD PLAN NO 1

**Maypole Farm, Knowsley**  
**REAR ELEVATION**

