


0m 10m



FRONT



REAR

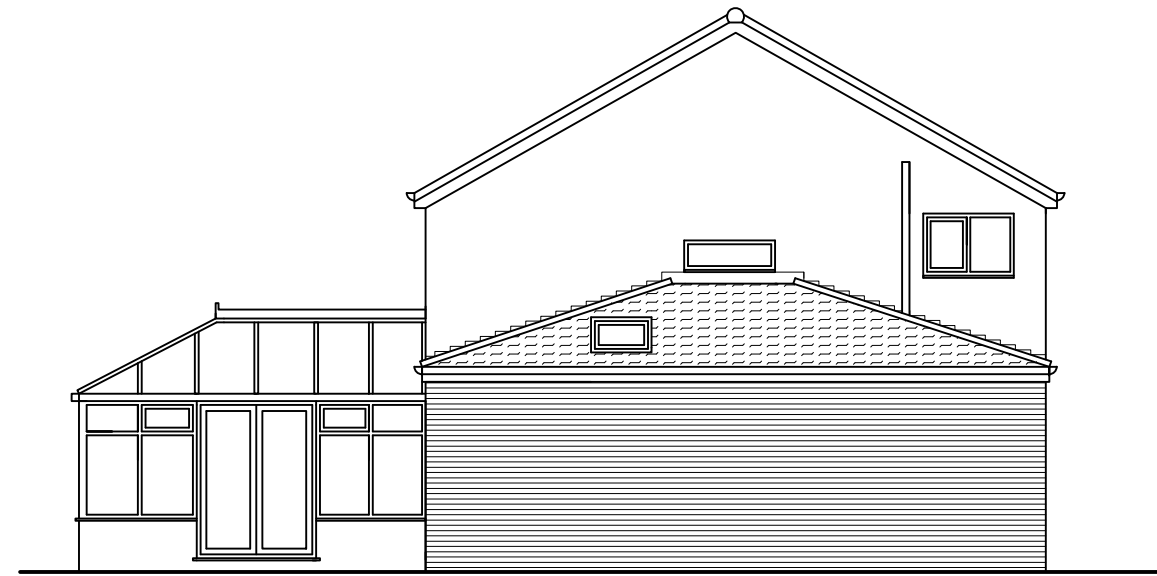

SIDE

PROPOSED ELEVATIONS Scale 1:100



FRONT




REAR




SIDE

EXISTING ELEVATIONS Scale 1:100

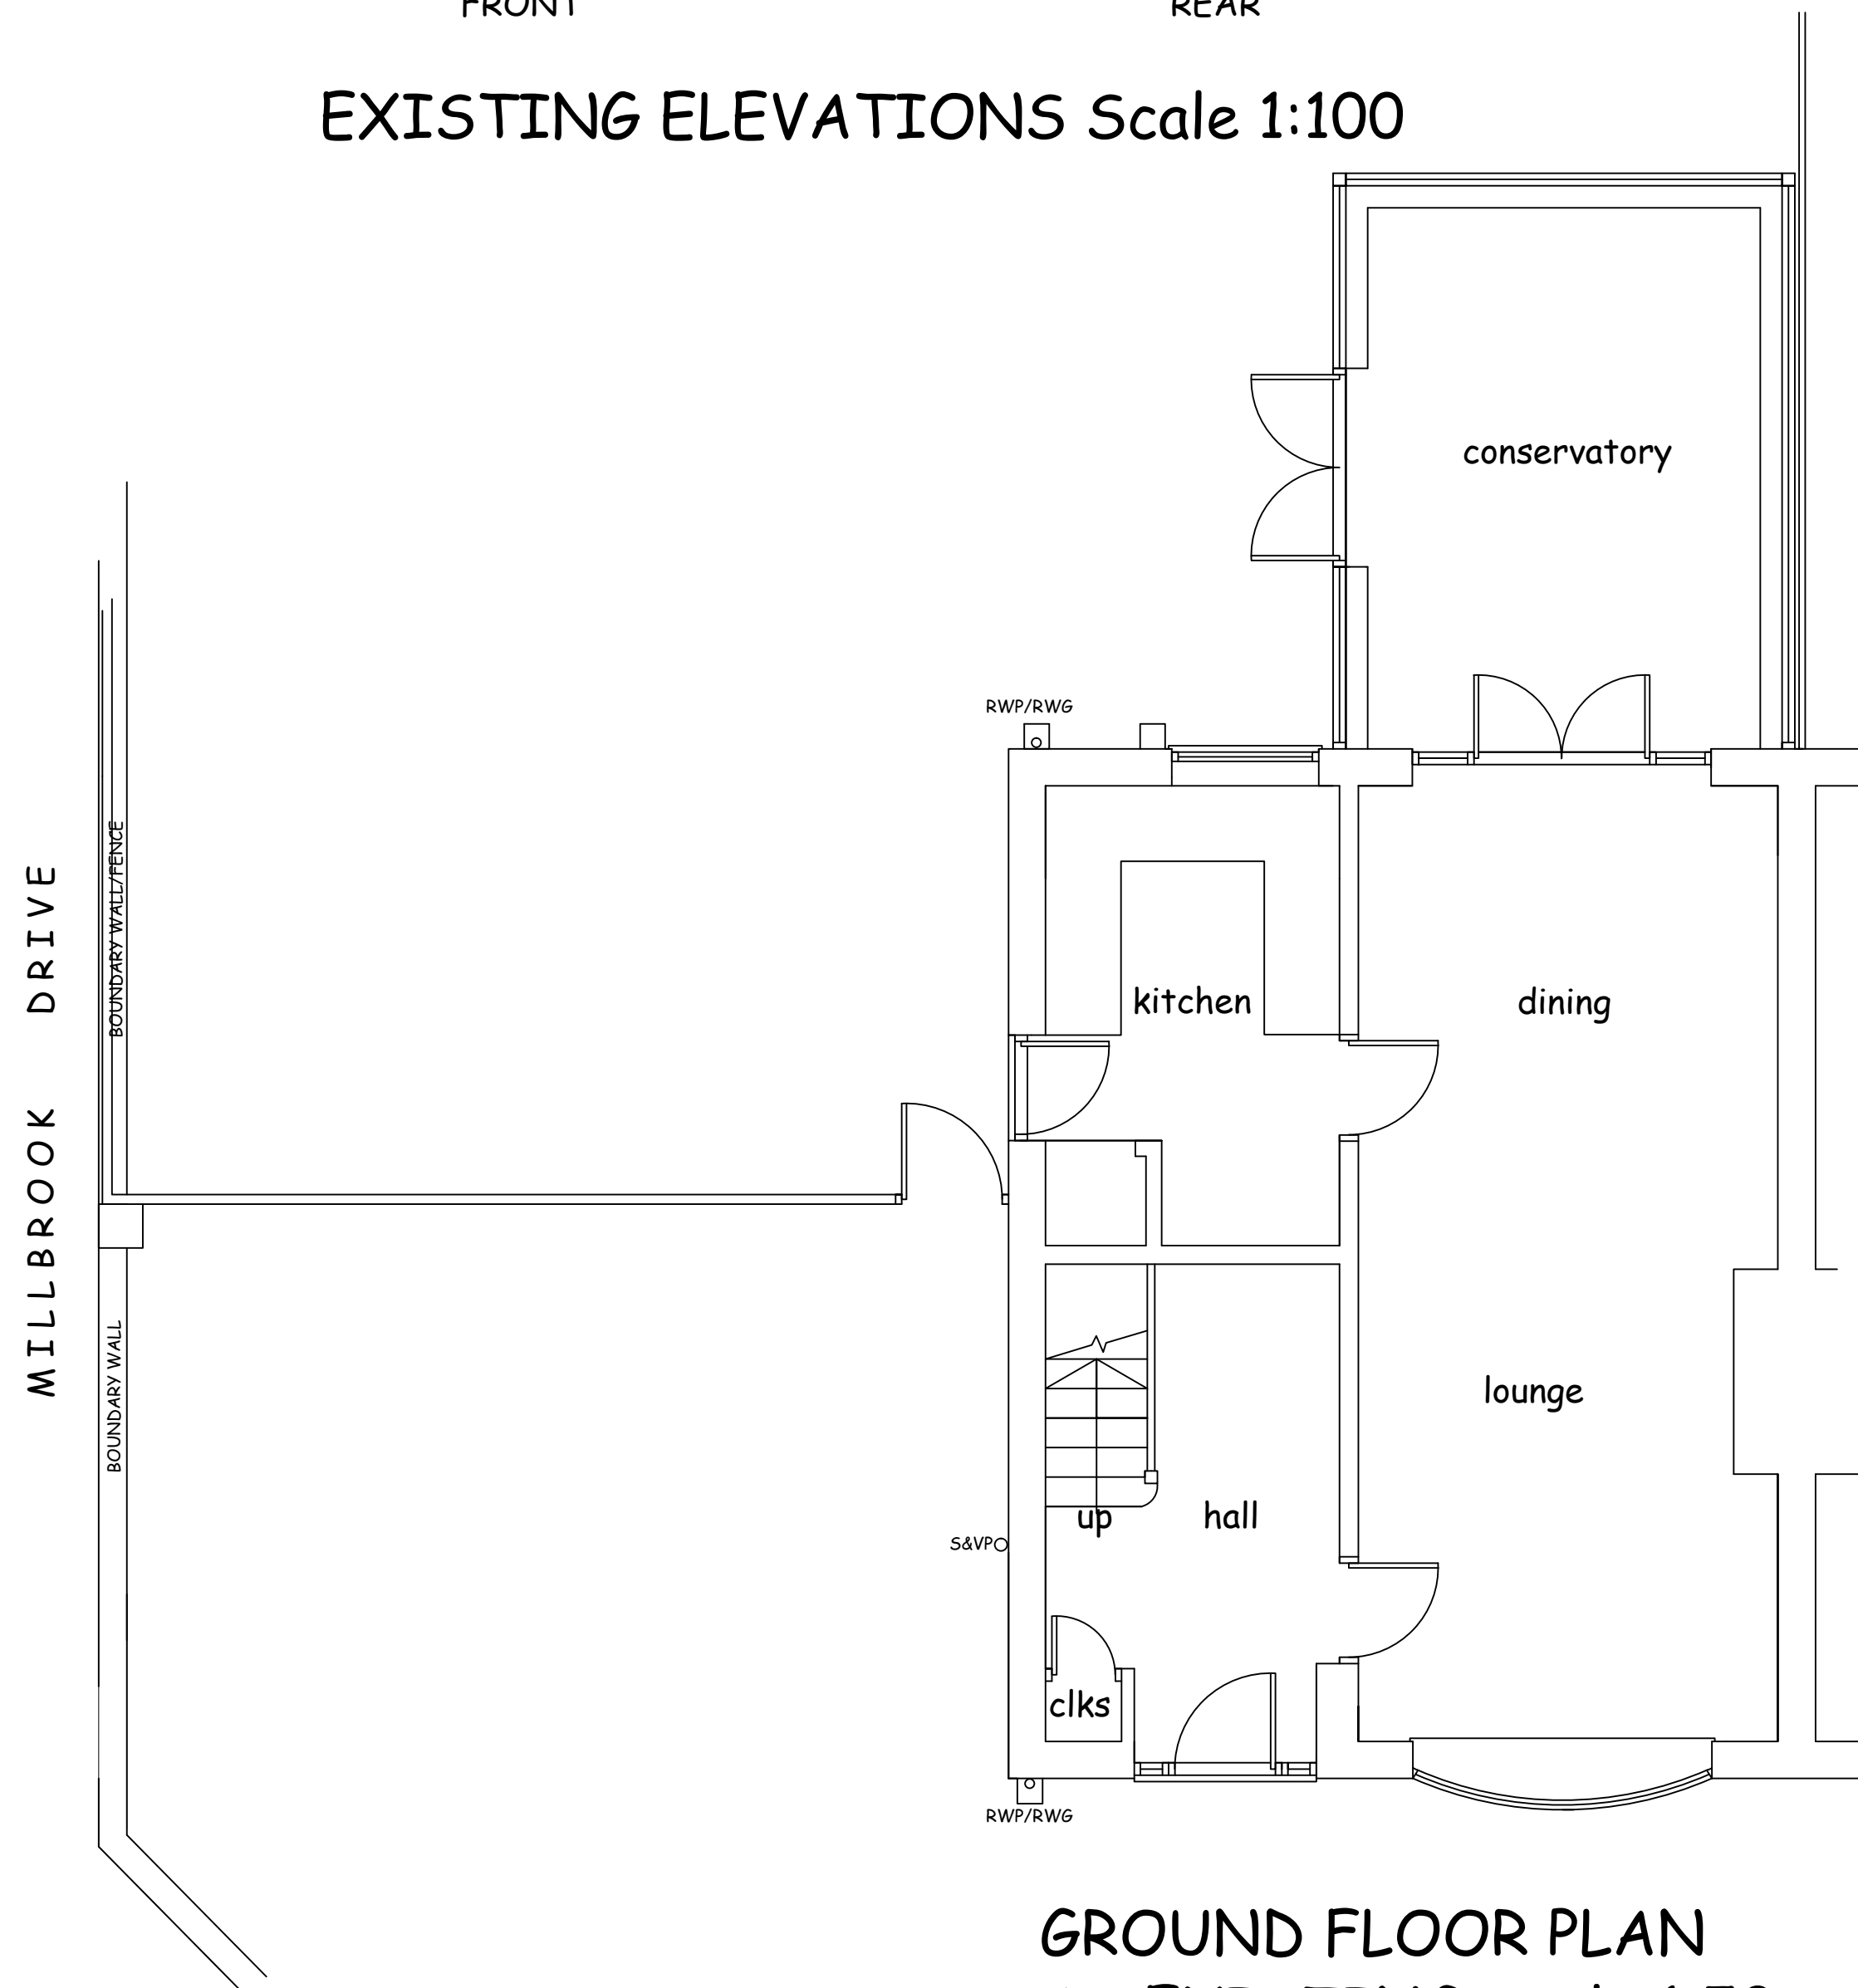

GROUND FLOOR PLAN
AS EXISTING Scale 1:50

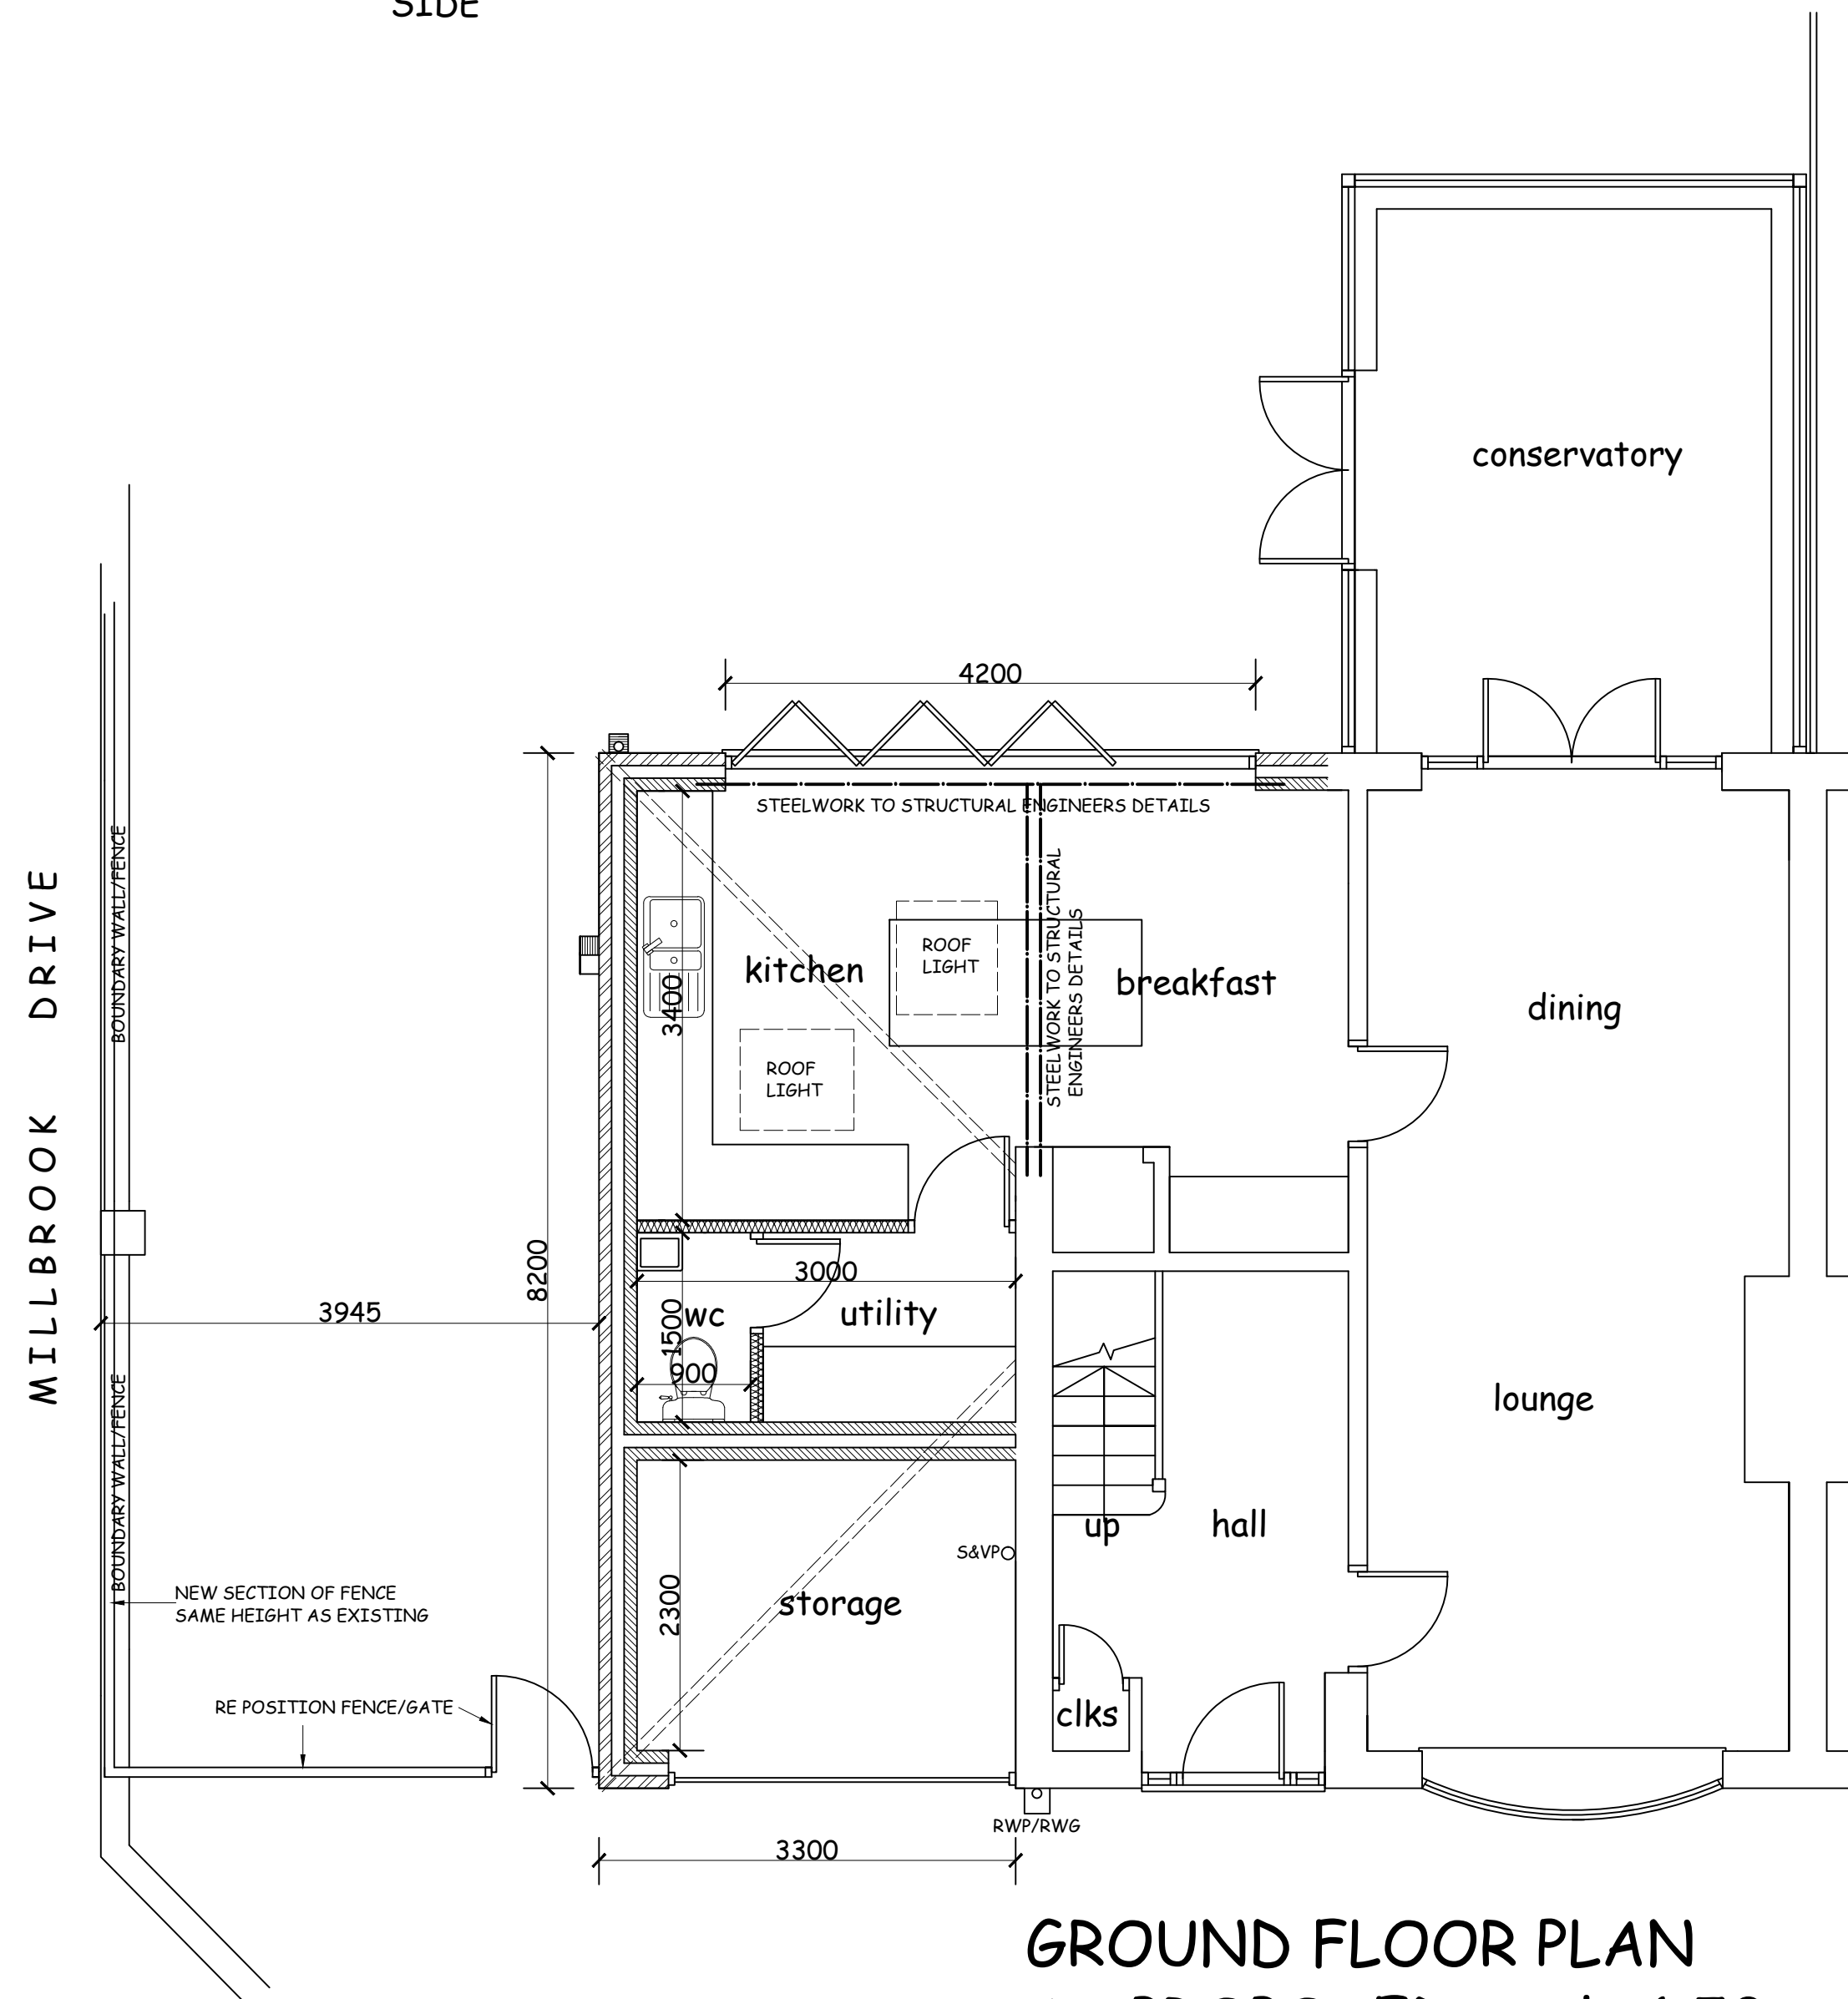

GROUND FLOOR PLAN
AS PROPOSED Scale 1:50

0m 10m

MATERIALS

ROOF: CONCRETE TILES TO SUIT PITCH(MARLEY WESSEX OR SIMILAR APPROVED)

WALLS: BRICKWORK FACINGS TO MATCH EXISTING IN COLOUR AND TEXTURE

WINDOWS/DOORS: WHITE UPVC

RAINWATER GOODS: BLACK UPVC

NOTE: THIS DRAWING IS NOT TO BE SCALED AND ALL DIMENSIONS ETC MUST BE CHECKED ON SITE BY CONTRACTOR.
THIS DRAWING IS FOR PLANNING APPLICATION ONLY AND IS NOT TO BE USED FOR ANY OTHER PURPOSE

PLANNING DRAWING

job description	title		
PROPOSED SINGLE STOREY EXTENSION/ ALTERATIONS	SCHEME DESIGN		
site address	scales		
32, MILBROOK CRESCENT, KIRKBY, L32 1TJ	1:50 @A1 1:100		
client	MR & MRS PAUL O'BRIEN	drawn by	DATE
			MARCH 2021
DOWELL DESIGN SERVICES 176, LIVERPOOL ROAD SOUTH MAGHULL, MERSEYSIDE L31 7DQ Tel 0151 526 8683 email dowelldesign@aol.com			drg no.
			01