




Rev	Date	Description
XX	XX:XX:XX	XXXX

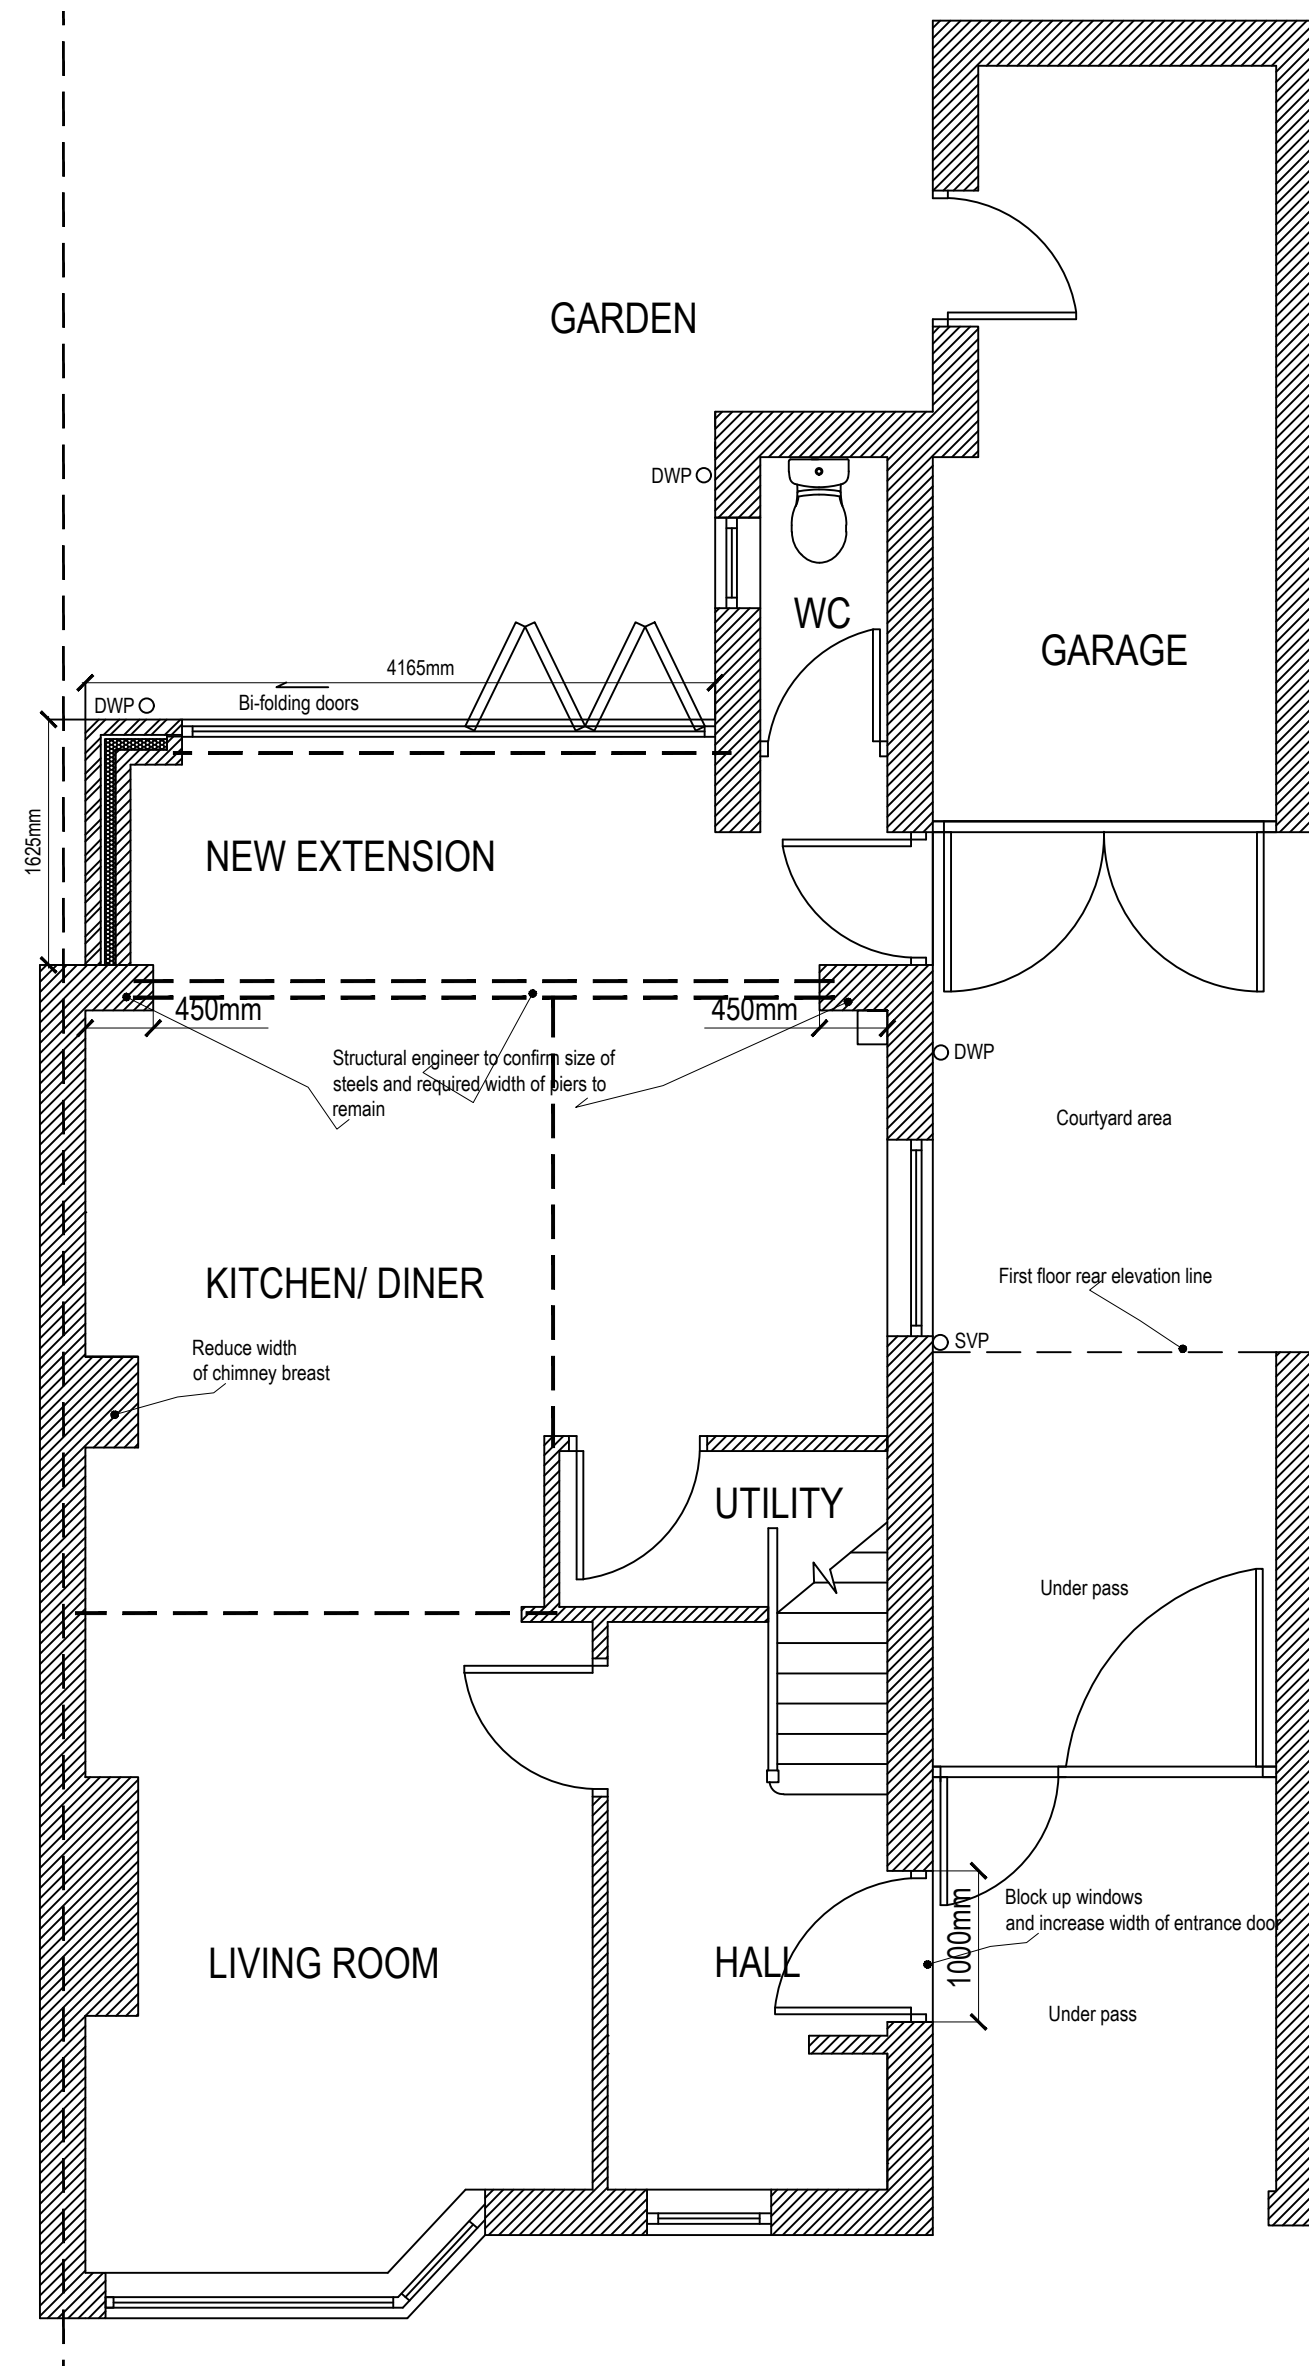

PROPOSED GROUND FLOOR LAYOUT

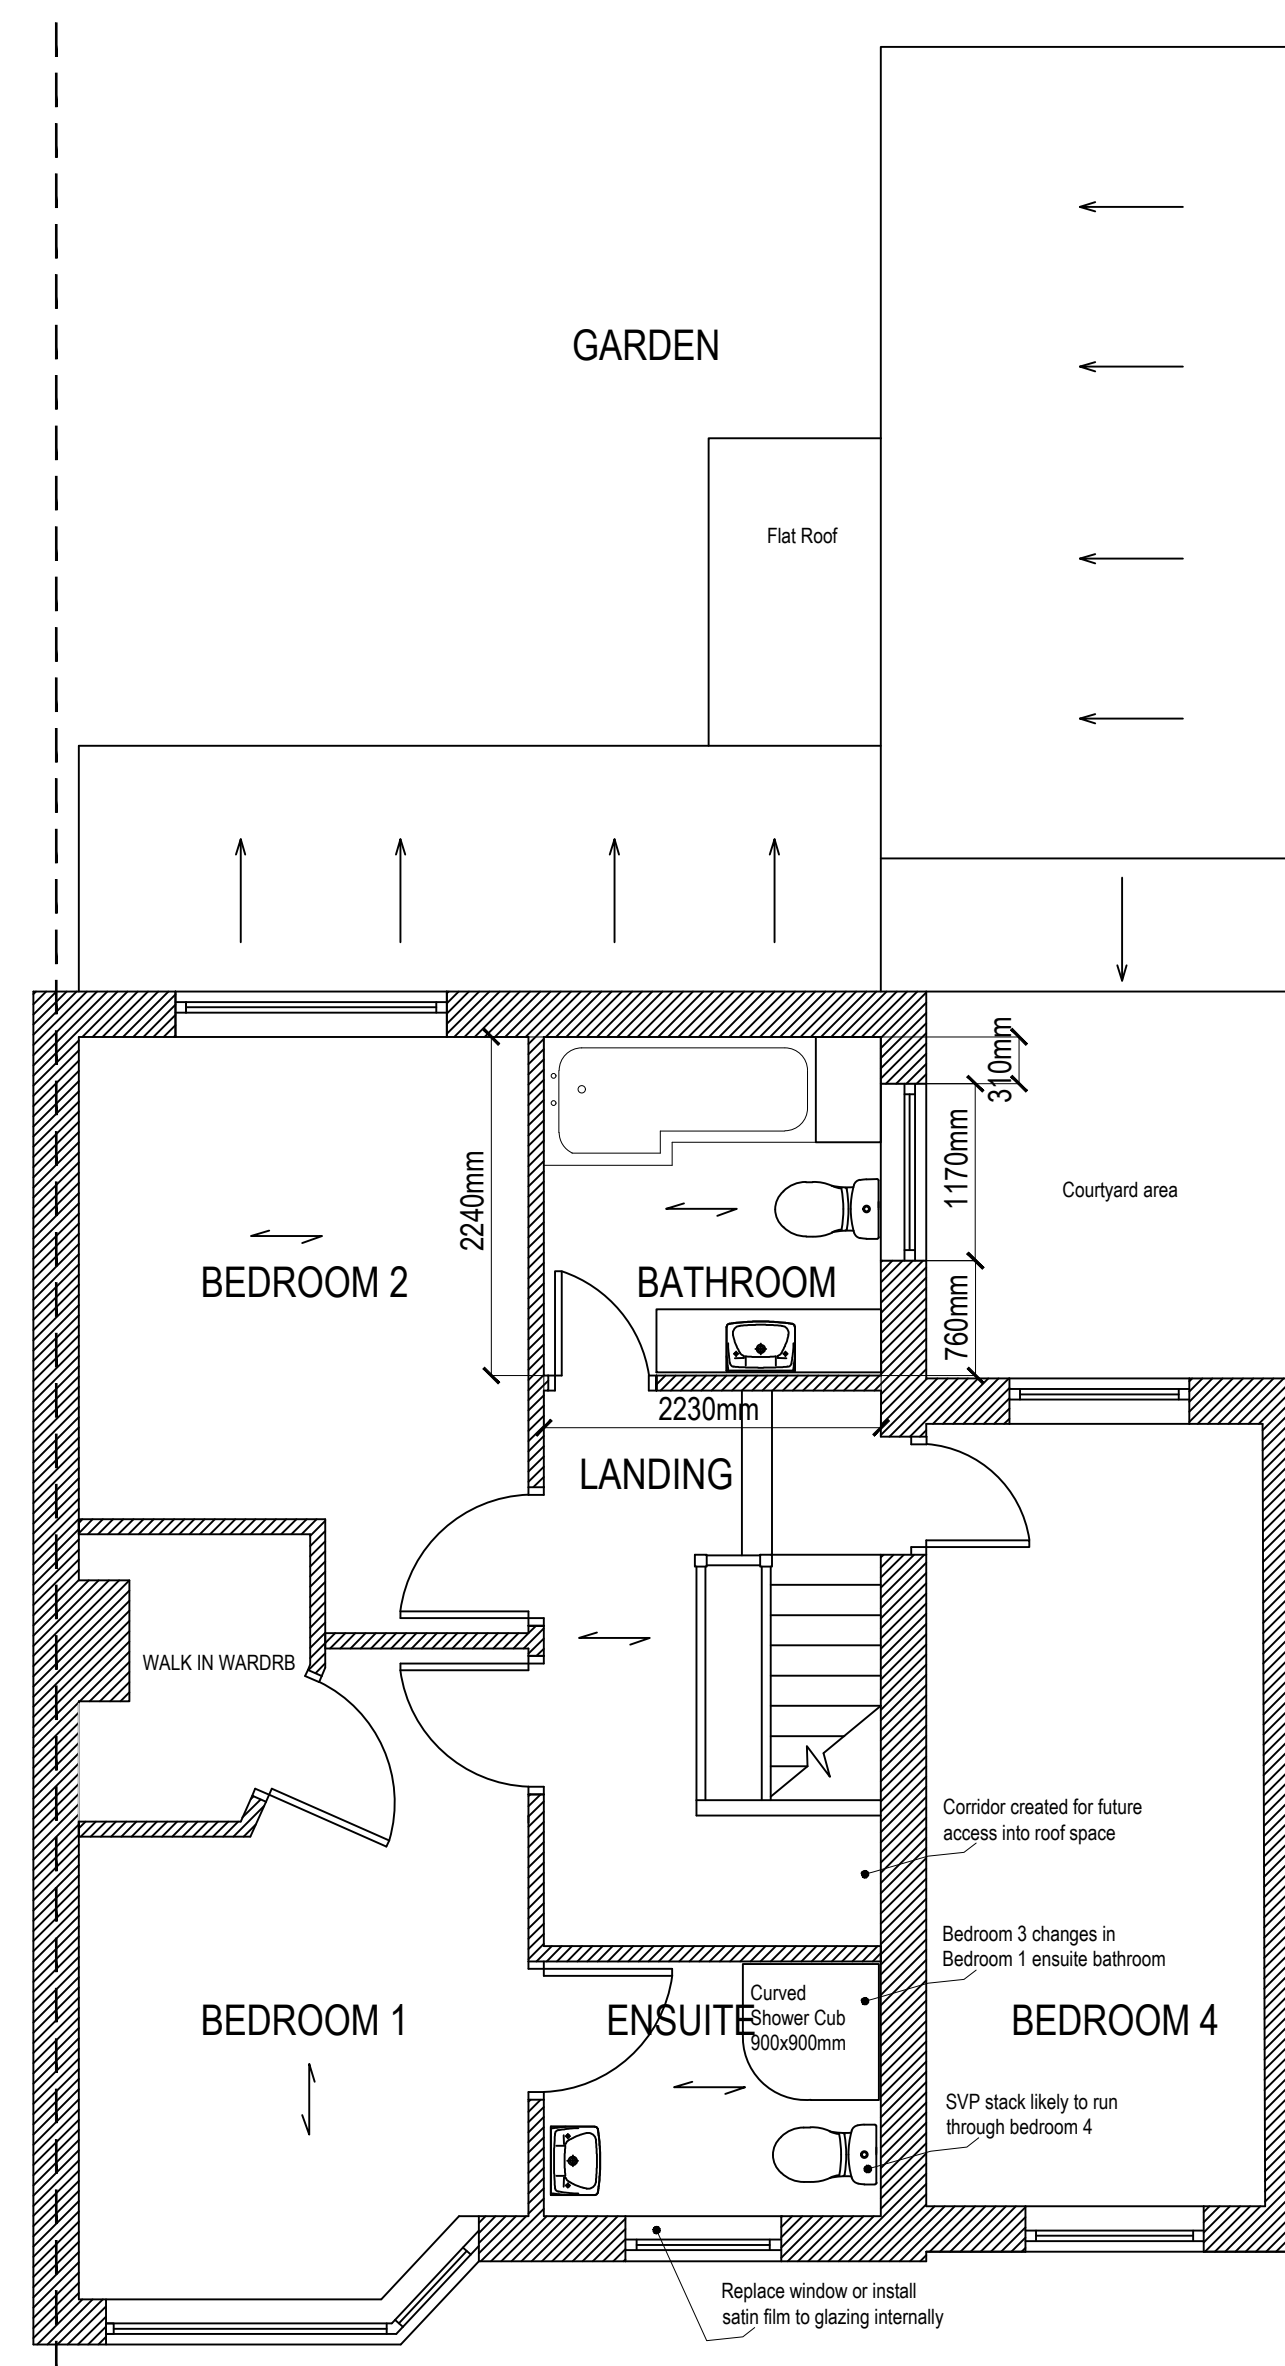

PROPOSED FIRST FLOOR LAYOUT

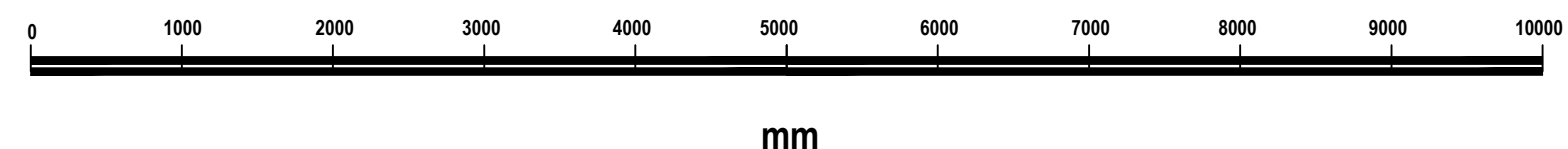

Client
Mr James Whitehead, 41 Longview Drive, Huyton, L36

Project
Proposed Refurbishment Works

Title
Proposed Floor Plans

Scale @ A2 1:50@A2	Date 06.02.23	Stage -
Job No LVD001	Drawing No 005	Rev -
Drawn	Approved	