

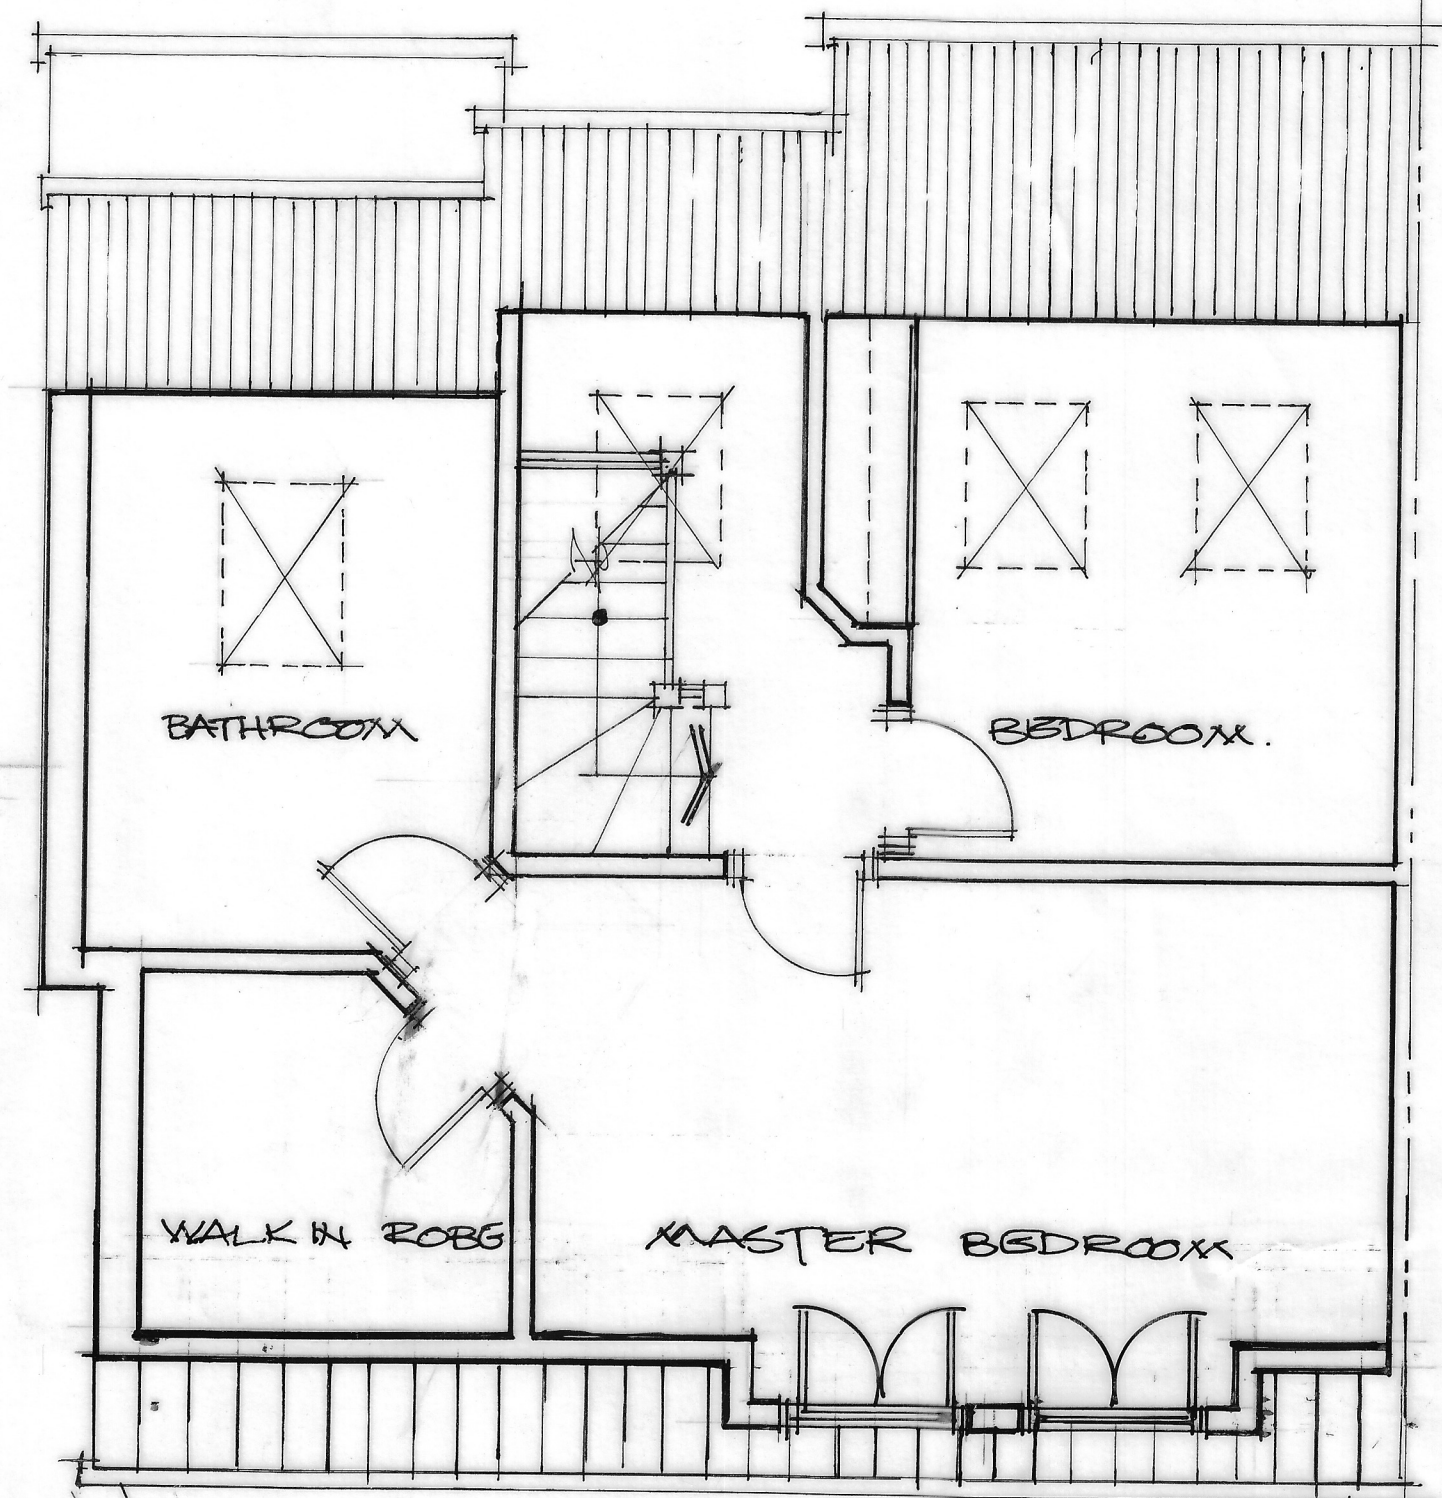
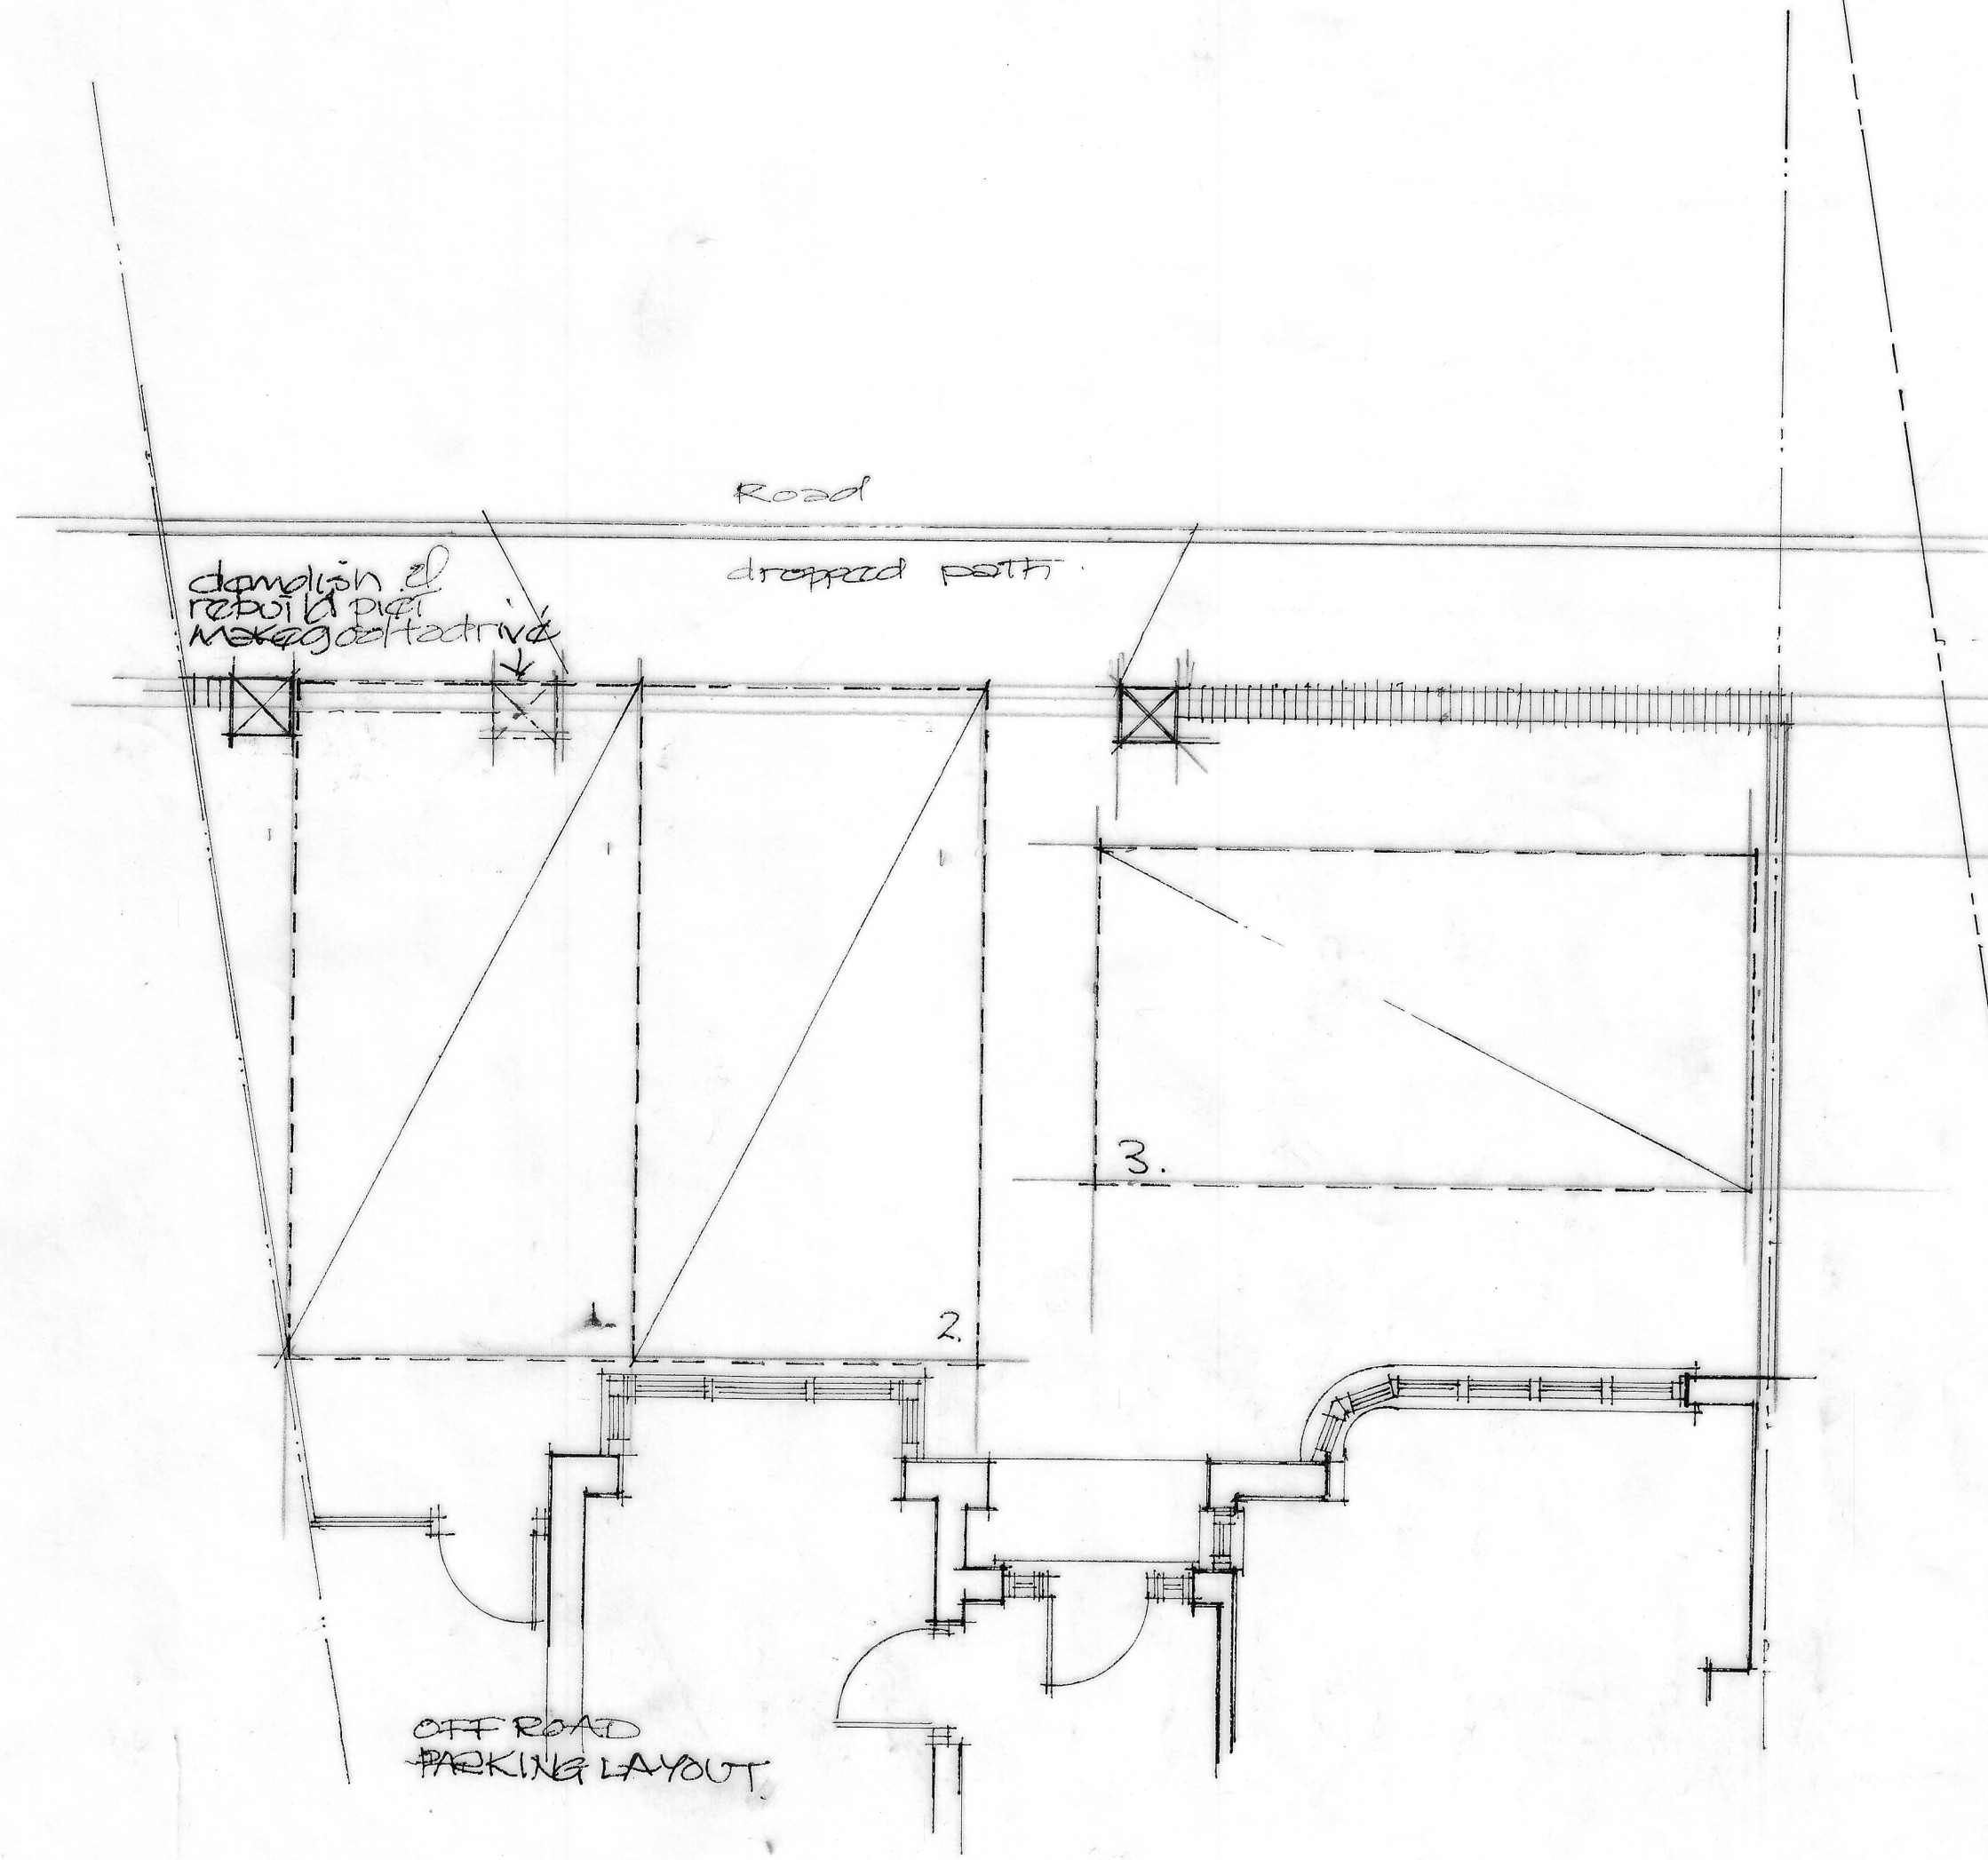


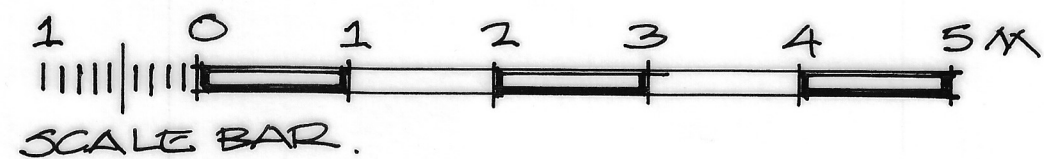

PROPOSED ROOF PLANS

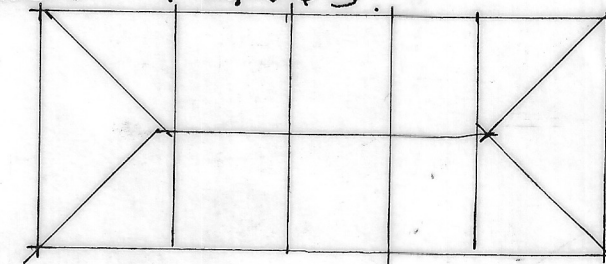

PROPOSED WORKS.  
FORMER MRS. FOLKES  
41. COURT HEY AVENUE  
LIVERPOOL L16 2NB  
PLANS AS PROPOSED  
SCALE 1:50.

AND "A" 19/12/21