

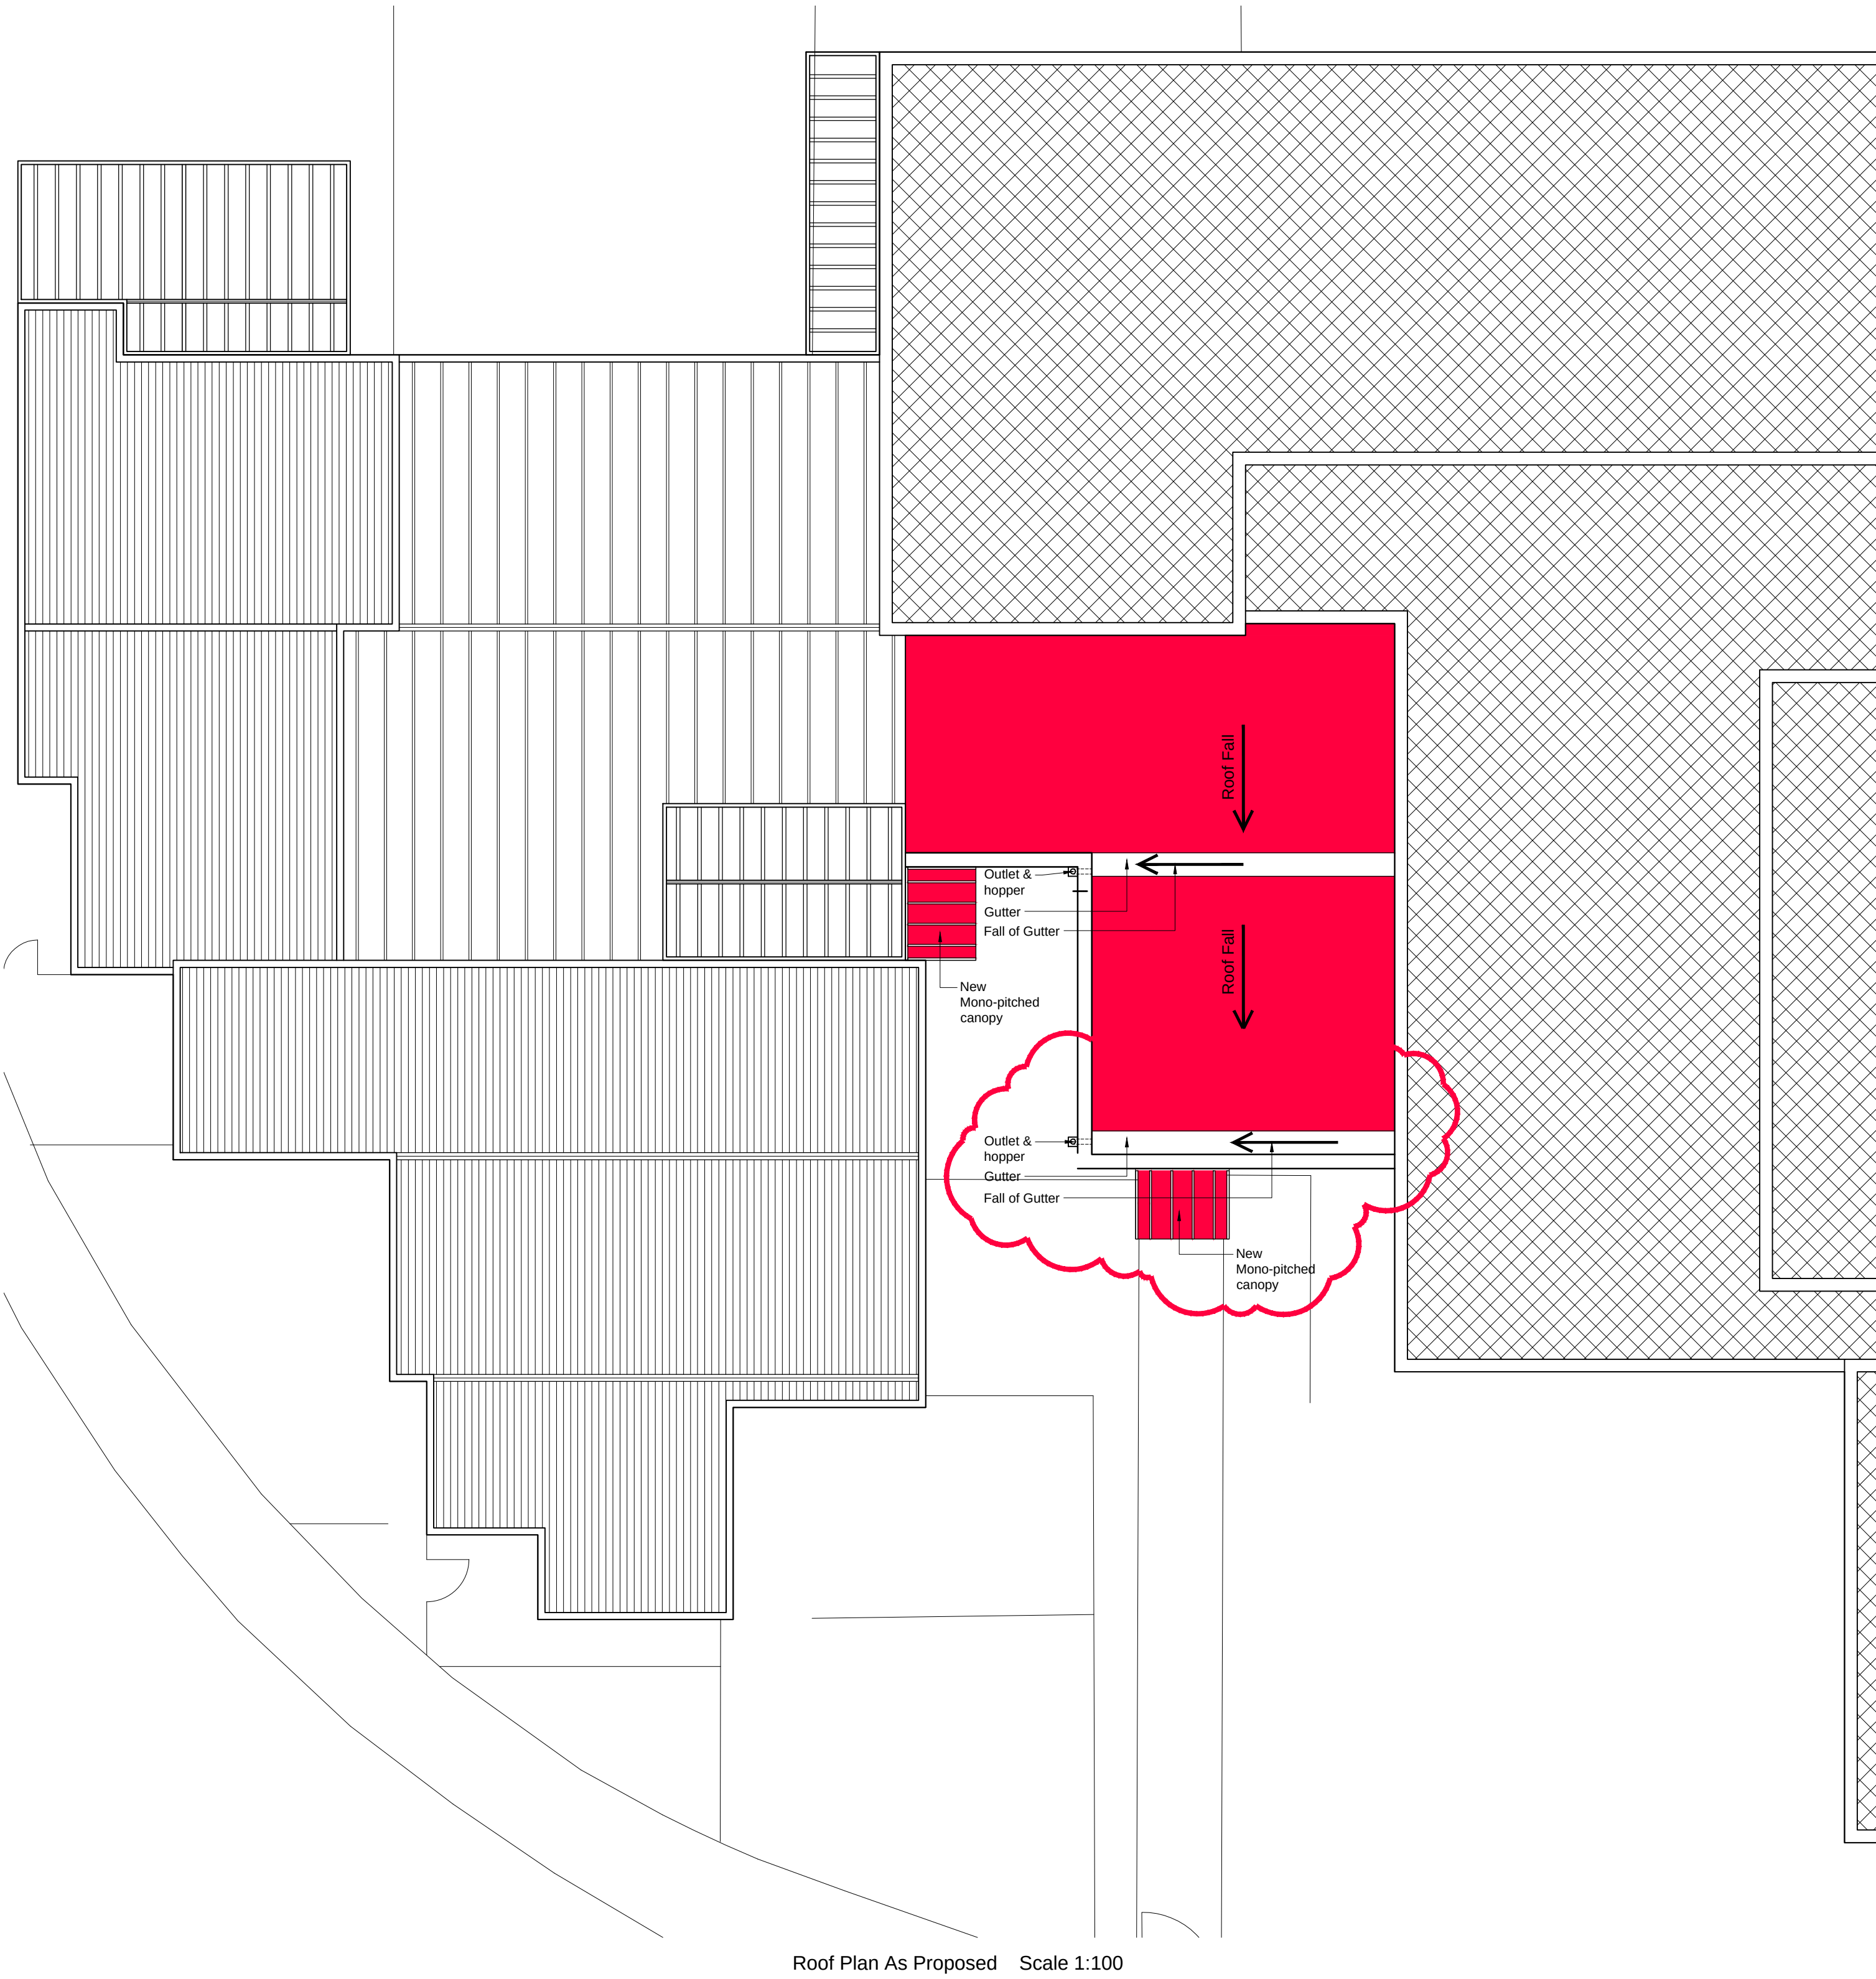


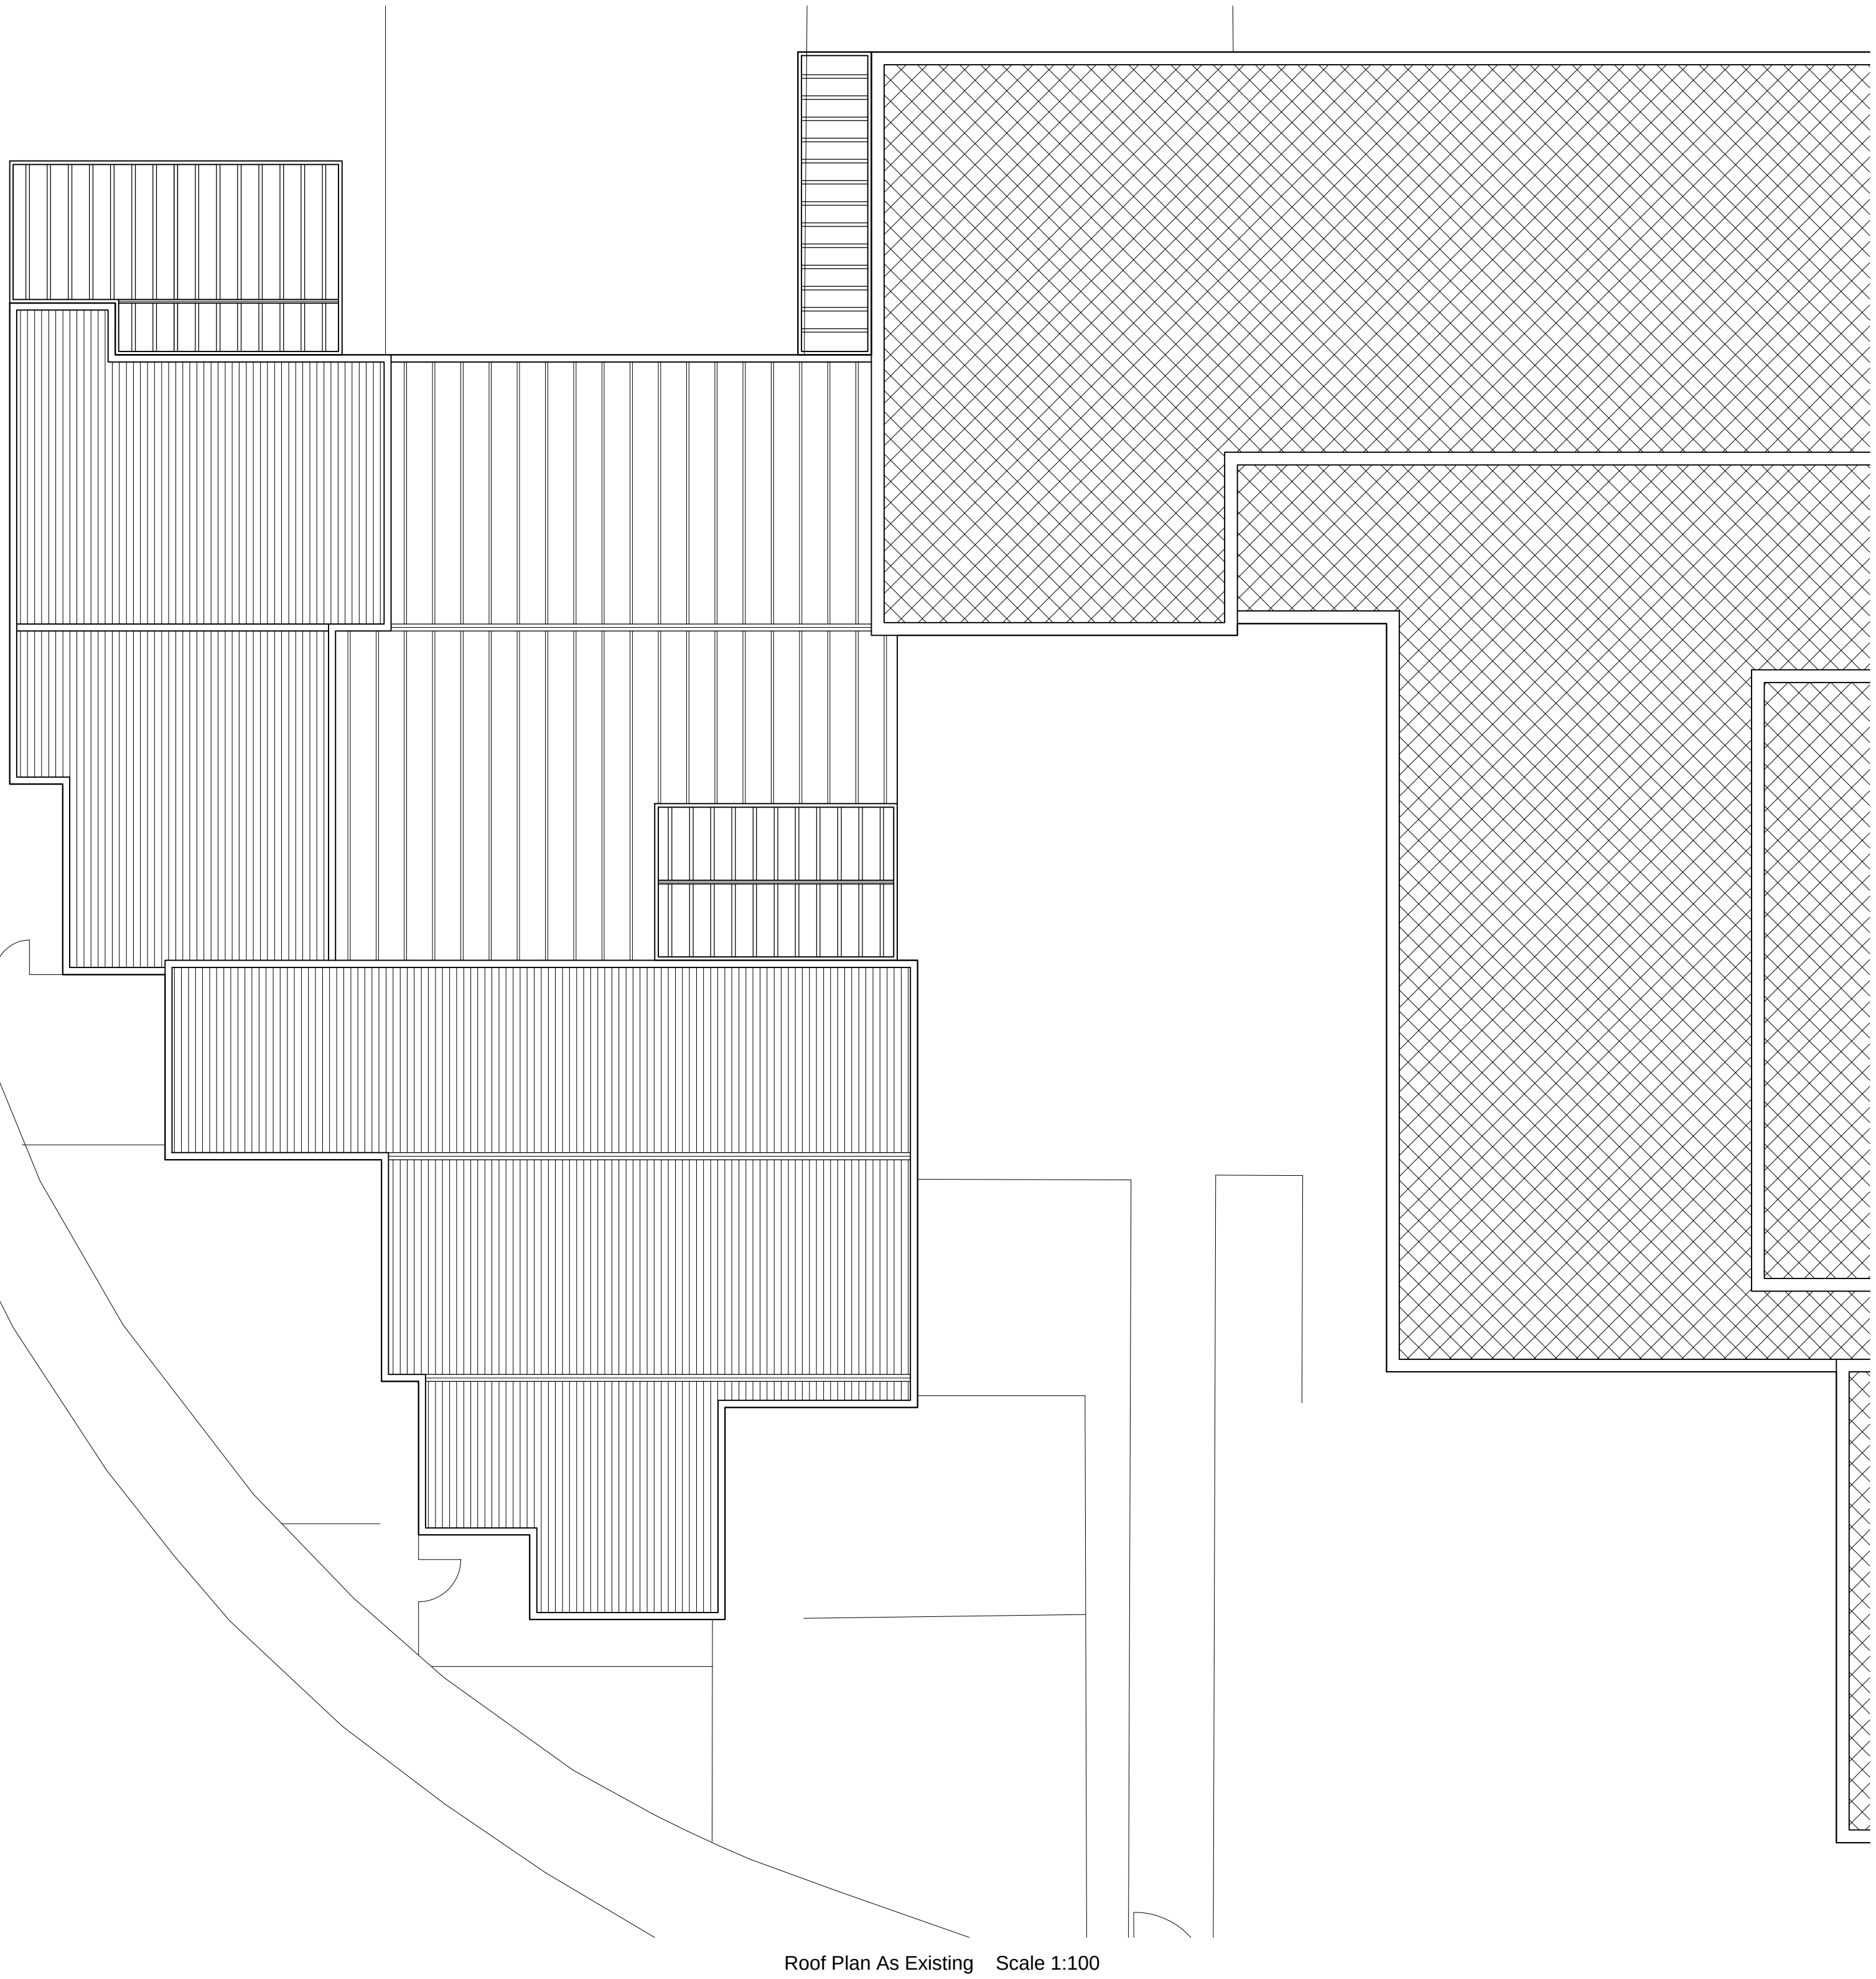

Rev.	A	Reception/Secure Lobby Extension enlarged (Indicated by Revision Cloud) 1. Extension adjacent Head Teachers omitted 2. Canopy over Main Entrance added to drawing	Date

PLANNING

 PROPERTY & CONSTRUCTION CONSULTANTS Claire Court Oriel Road Bootle Liverpool L20 7AD Tel No: (0151) 944 2030 Fax No: (0151) 944 1625 E-mail: cs@cunliffes.com  Chartered Practice 	Client School Governors St Mary & St Paul's C of E Primary School, Prescott.	Drawing Title Existing and Proposed Roof Plans												
	Project Title Proposed New Entrance, Staff Room & Associated Works	<table><tr><td>Drawn</td><td>Date</td><td>Checked</td></tr><tr><td>JO</td><td>26.10.2023</td><td>MG</td></tr><tr><td>Scale</td><td colspan="2">1:100 @ A1</td></tr><tr><td>DWG. No</td><td colspan="2">7172 - P12 - B</td></tr></table>	Drawn	Date	Checked	JO	26.10.2023	MG	Scale	1:100 @ A1		DWG. No	7172 - P12 - B	
	Drawn	Date	Checked											
	JO	26.10.2023	MG											
	Scale	1:100 @ A1												
DWG. No	7172 - P12 - B													

 