



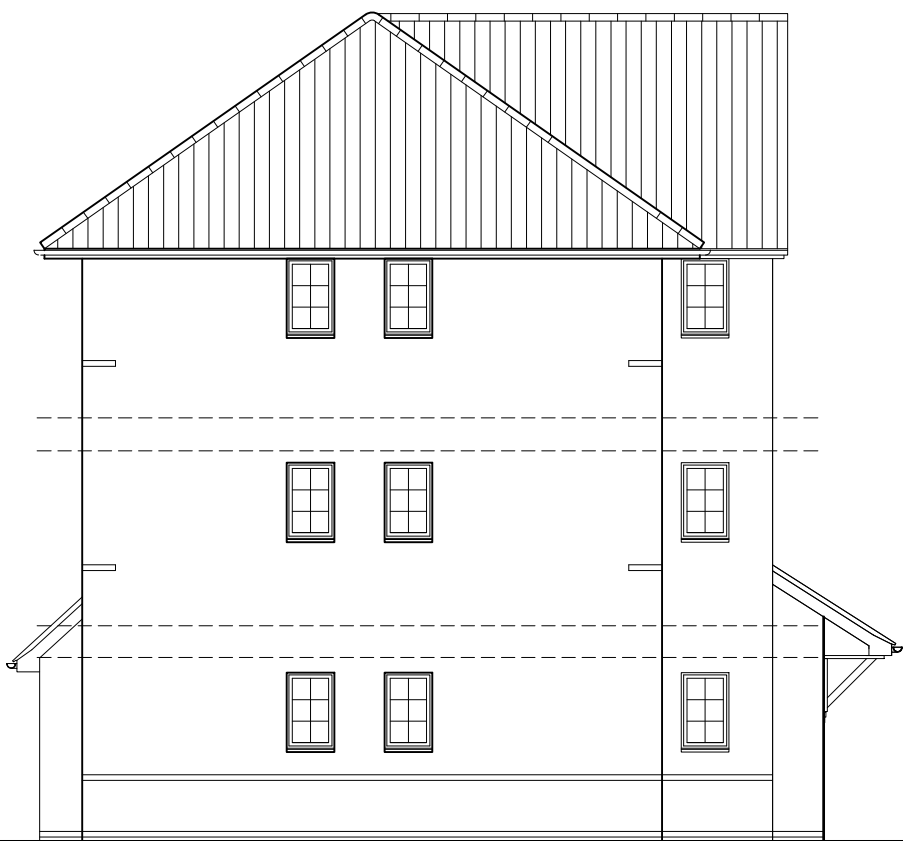

SIDE ELEVATION



FRONT ELEVATION

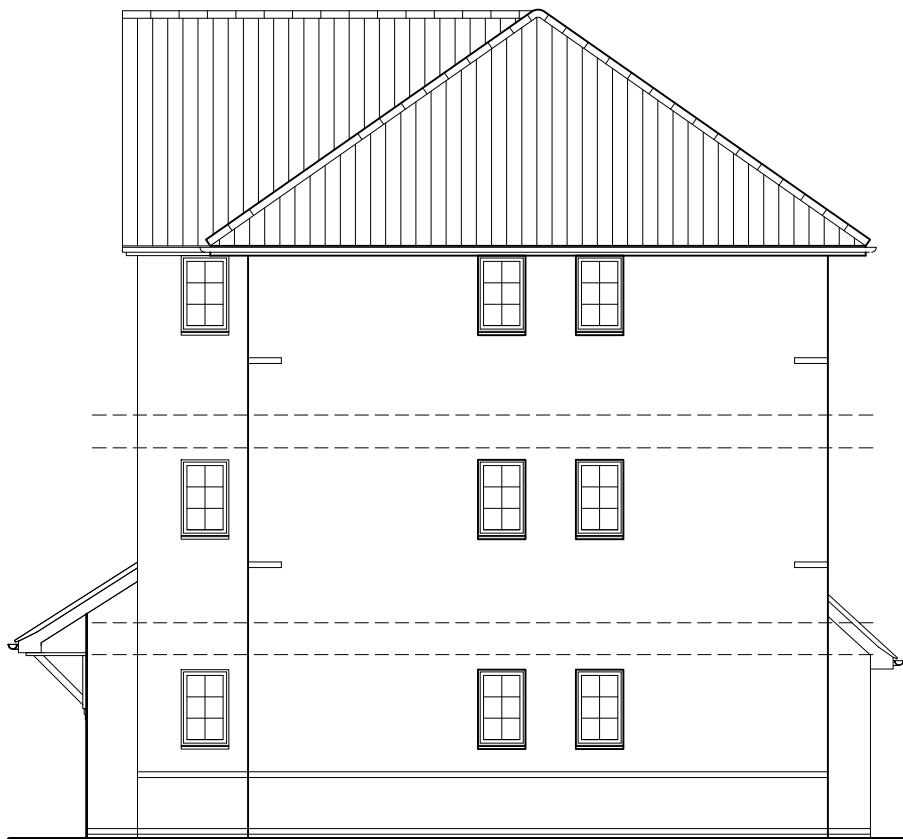

SIDE ELEVATION



REAR ELEVATION

TOTAL FLOOR AREA : FALKIRK GF - 638sqft/59.29m² FALKIRK FF, SF & TF - 667sqft/61.99m²


Sales Name: **FALKIRK 2016** - 3 Storey FK05 S306
House Type Code: **BFKR 0TCG/0TCF**
Spec: **APARTMENTS** Drawing No: 01 Date: **March 2017**
Drawn: GDT Checked: GDT Scale: **1:100 @ A3**

WARNING TO HOUSE PURCHASERS.
Buyers are warned that this is a working drawing and the contents of this drawing may be subject to change during the progress of the build process. The layout, form, content and dimensions specified are included for general guidance only. Whilst we make every effort to ensure our drawings are up to date there may from time to time be an unavoidable delay in updating these due to changes in regulations and/or re-planning. Purchasers are advised to check with the Sales Adviser whether any alterations have been made to this drawing. The contents of this drawing do not constitute a contract, part of any contract or warranty unless specifically incorporated into the contract. They should not be relied upon for the purposes of entering into a contract to purchase any property.

PLANNING DRAWING 1 OF 4		
Rev:	Description:	Date:




Group Design & Technical Department
Ground Floor South - The Quadrant
Kingfisher Boulevard
Newburn Riverside - Newcastle Upon Tyne
NE15 8NZ

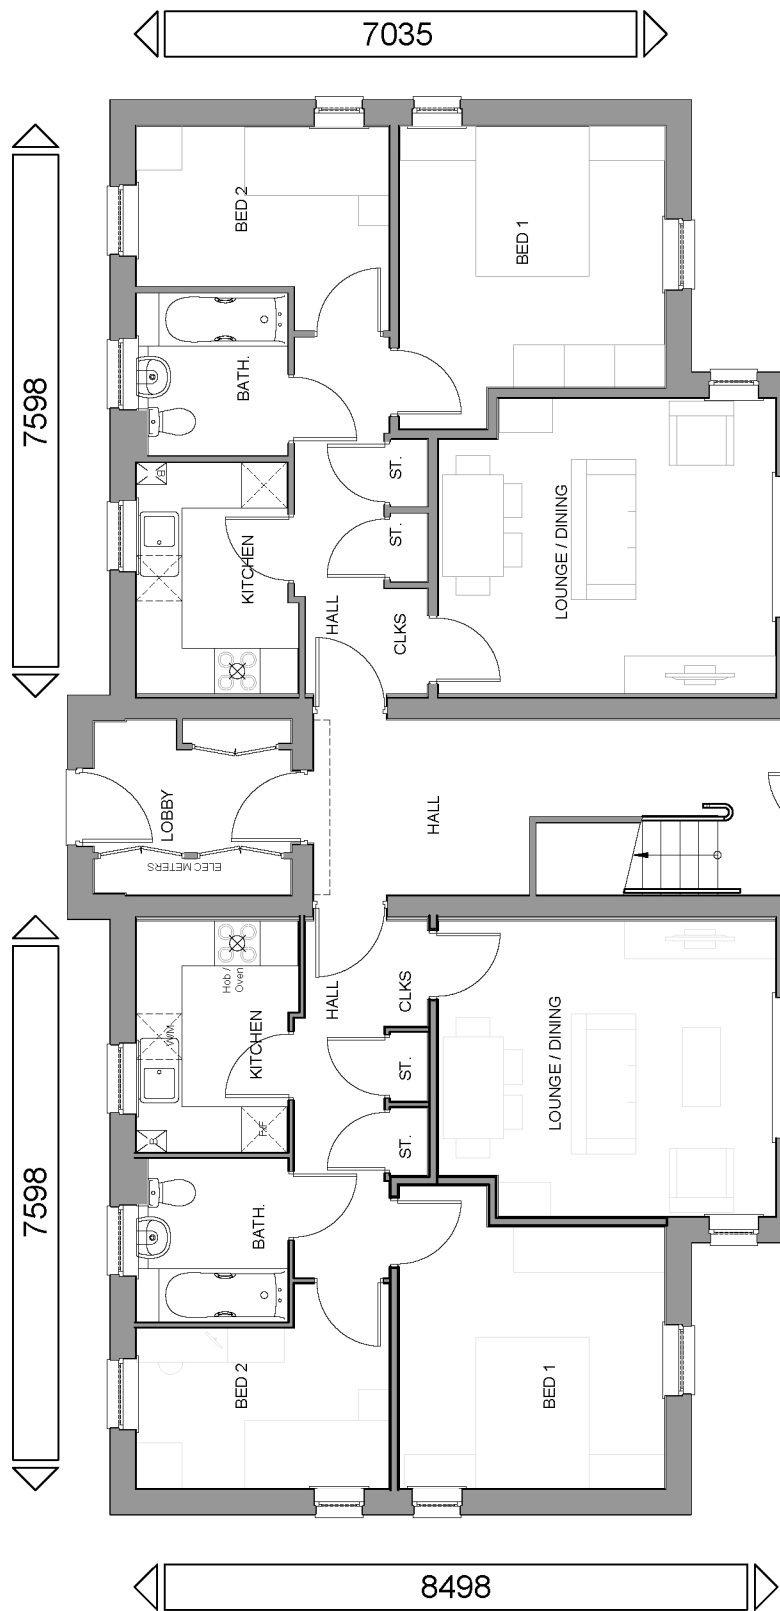

GROUND FLOOR PLAN
APT FLOOR AREA - 59.29m² / 638ft²



FIRST & SECOND FLOOR PLAN
APT FLOOR AREA - 61.99m² / 667ft²

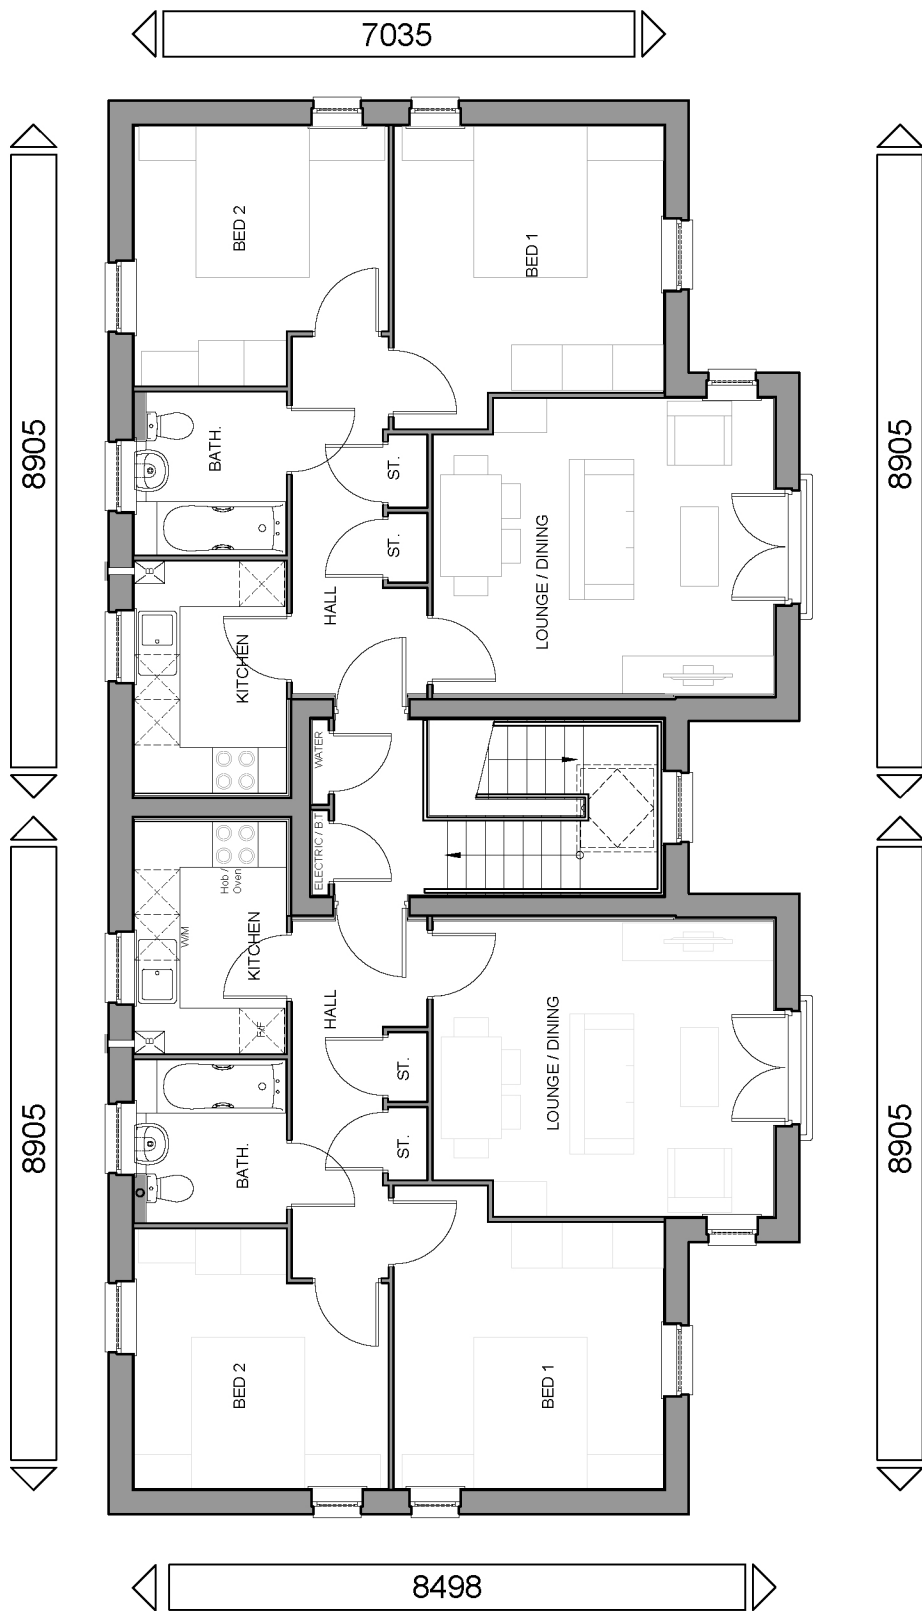

THIRD FLOOR PLAN
APT FLOOR AREA - 61.99m² / 667ft²



TOTAL FLOOR AREA : FALKIRK GF - 638sqft/59.29m² FALKIRK FF, SF & TF - 667sqft/61.99m²

WARNING TO HOUSE PURCHASERS. Buyers are warned that this is a working drawing and the contents of this drawing may be subject to change during the progress of the build process. The layout, form, content and dimensions specified are included for general guidance only. This drawing is not to be used for construction purposes. While we make every effort to ensure our drawings are up to date there may be an unavailability of information or a change in the design of the building from time to time be an unavoidable delay in updating these drawings due to changes in regulations and/or re-planning. Purchasers are advised to check with the Sales Adviser whether any alterations have been made to this drawing. The contents of this drawing do not constitute a contract, part of any contract or warranty unless specifically incorporated into the contract. They should not be relied upon for the purposes of entering into a contract to purchase any property.		PLANNING DRAWING 4 OF 4	
Sales Name: FALKIRK 2016 3 Storey - FK05 S306 4 Storey - FK06 S408		Rev: A	Date: Jun 19
House Type Code: BFKR 0TCG/0TCF		Description: Refer to Data Sheet	
Spec: APARTMENTS Drawing No: 04			
Drawn: GDT		Scale: 1:100 @ A3	
Checked: GDT			
Date: DEC 2016			
BARRATT DEVELOPMENTS PLC Group Design & Technical Department Ground Floor South - The Quadrant Kingfisher Boulevard Newburn Riverside Newcastle Upon Tyne NE15 8NZ			