



NOTES
Use only written dimensions. All areas are indicative.
Construction details are not to be used for construction.
Components: Notify the Architect of any discrepancies.
This drawing must only be used for the purpose for which
it has been supplied.


Network Rail asset reference: DSE/54 Archway Road
Rail Bridge, Huyton.

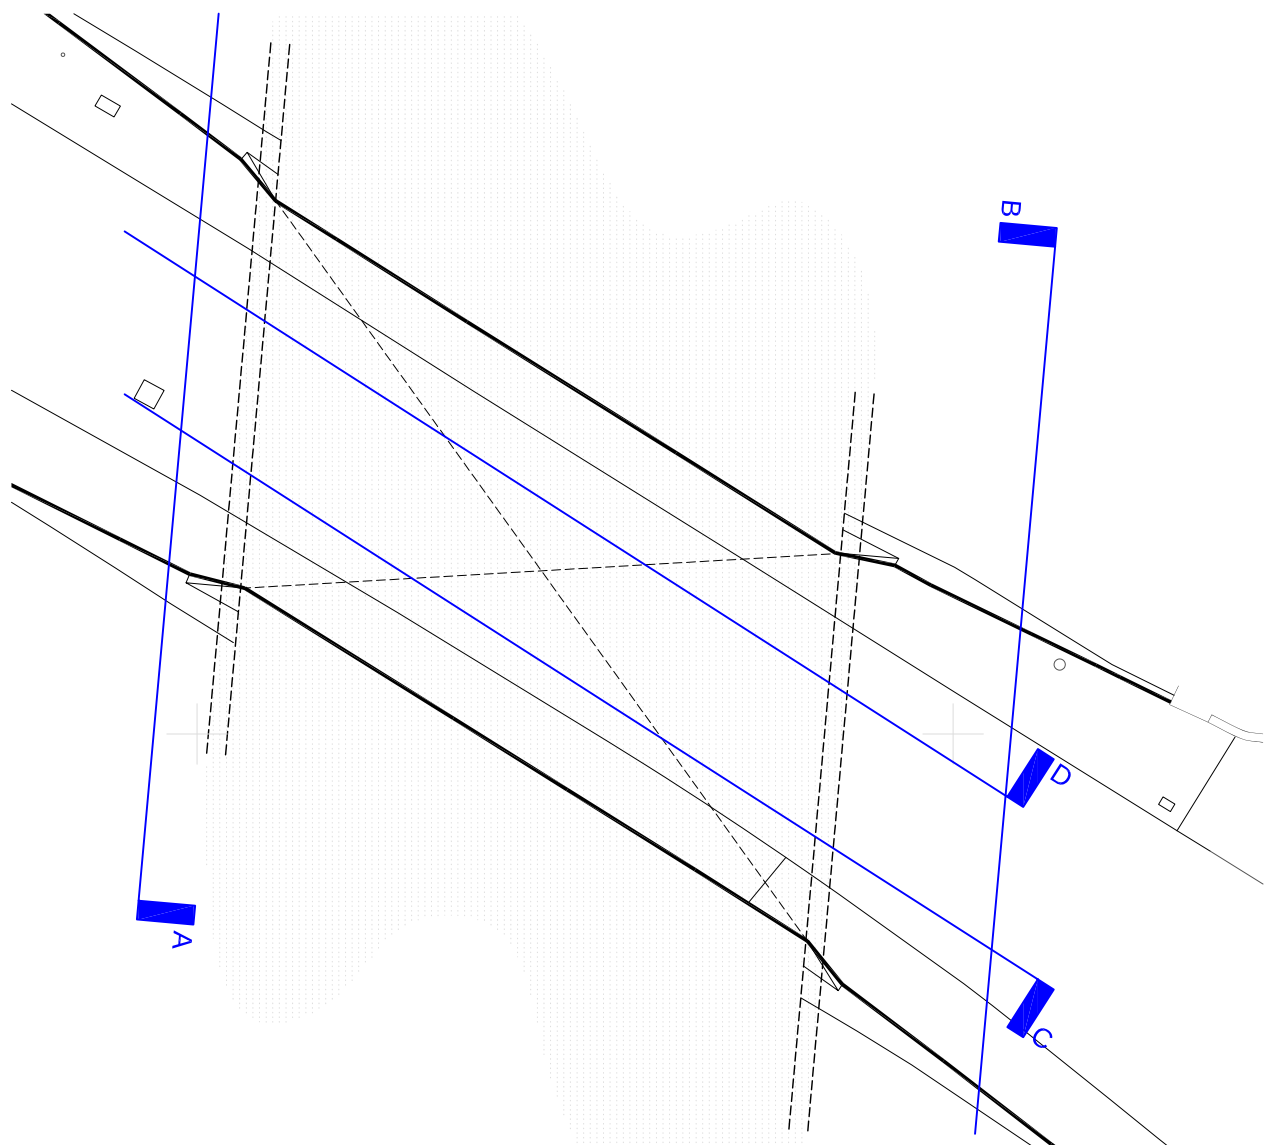


EXISTING SITE PLAN KEY
SCALE 1:200

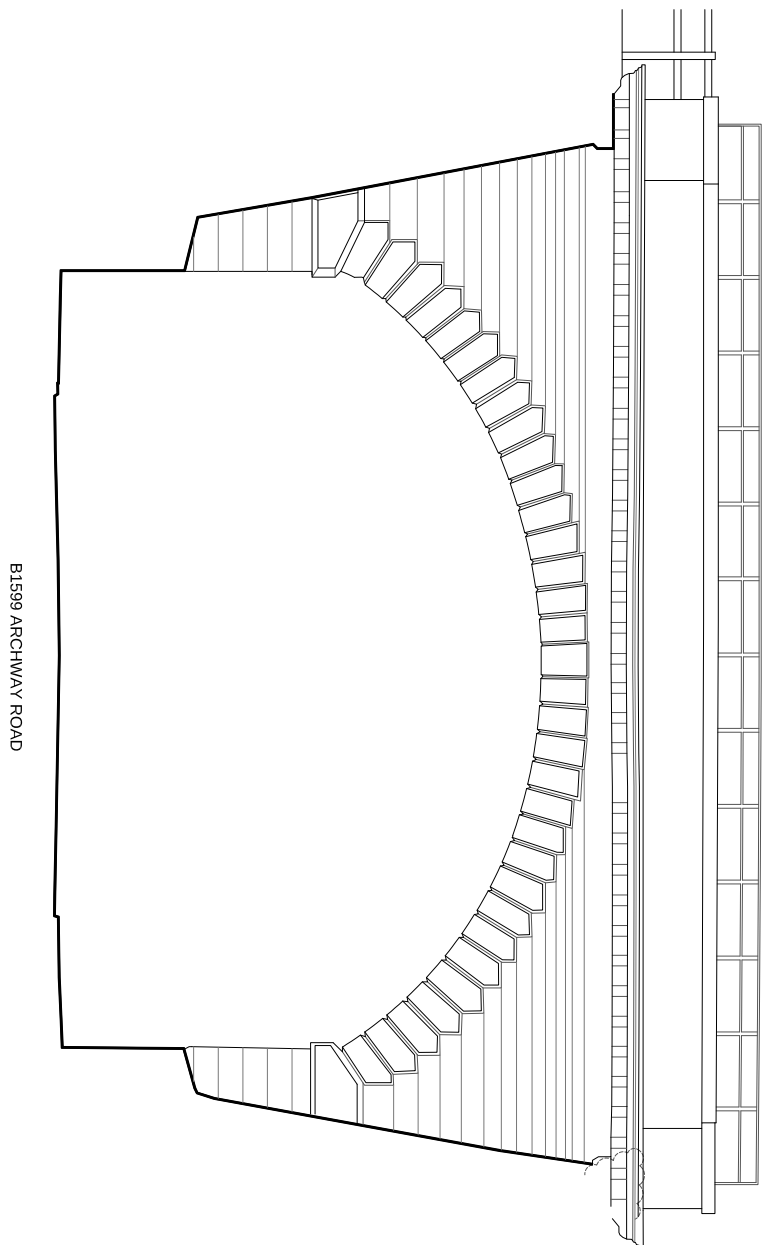


EXISTING SECTION A

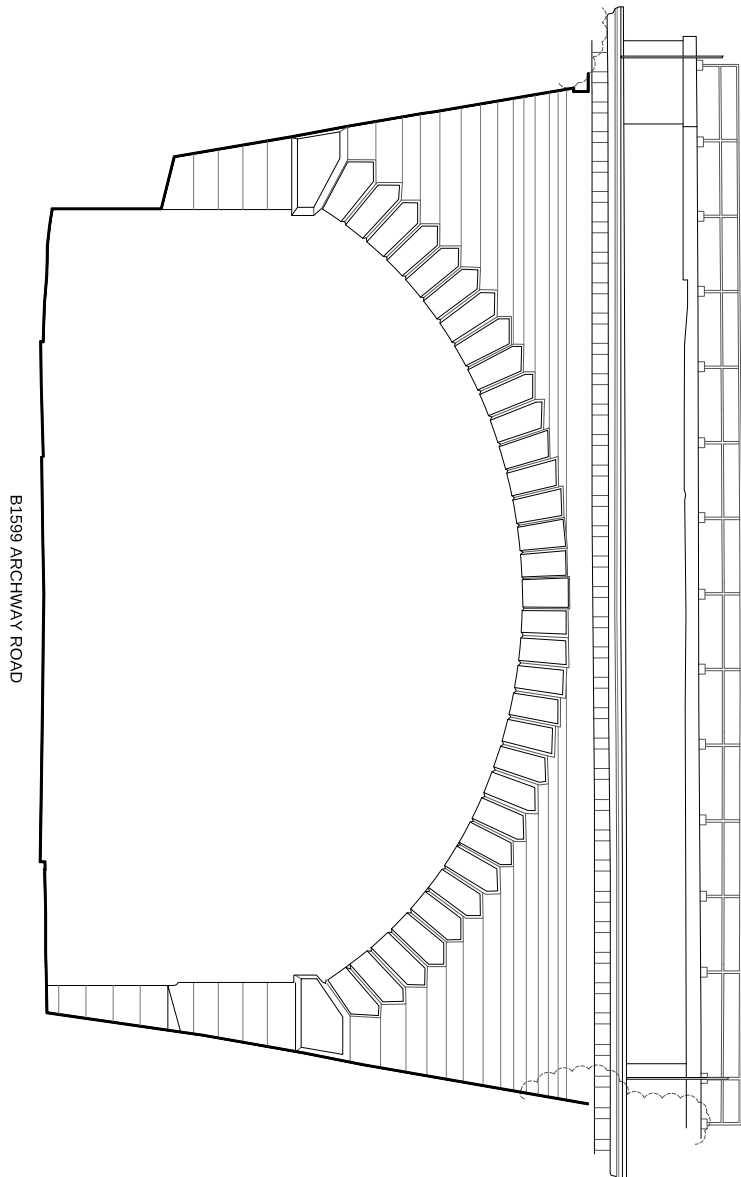

EXISTING SECTION B

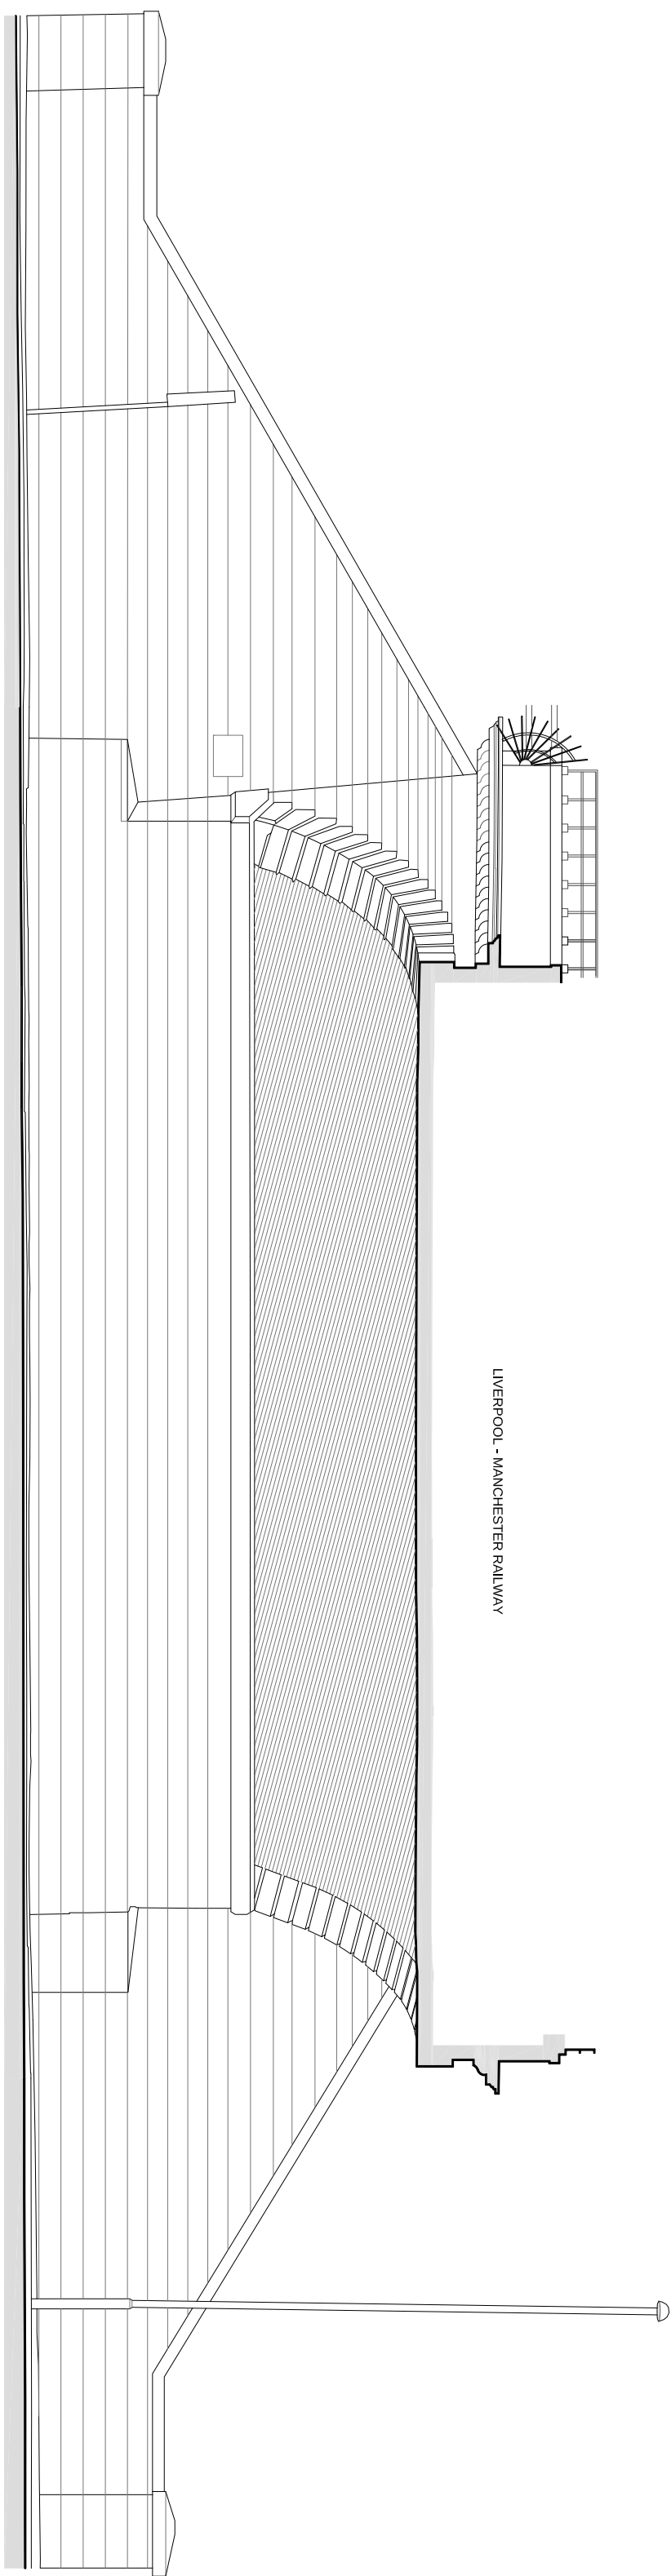


EXISTING SECTION C

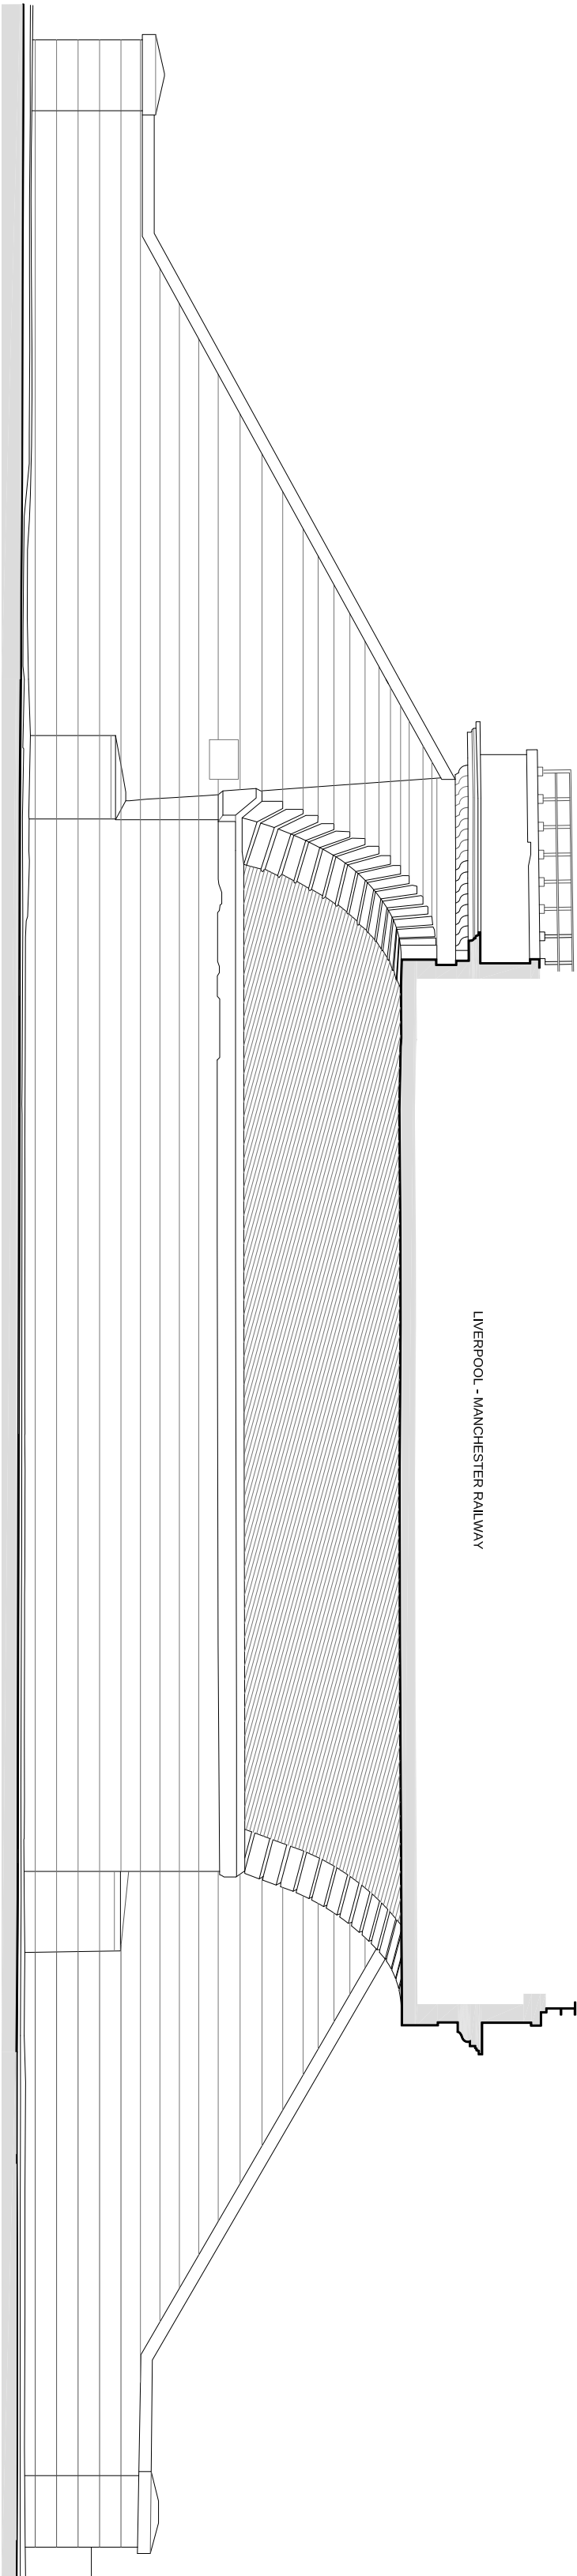

EXISTING SECTION D

R.	DATE	DESCRIPTION
A	01.04.2021	SECTIONS B, C & D UPDATED.
-	-	-
-	-	-

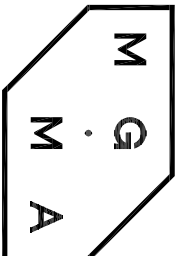

MGMA ARCHITECTS LIMITED
Orchid Chambers Suite 37
14 Water Street
Liverpool L2 8TD
+44 (0) 151 236 6627
studio@mgma-architects.co.uk
www.mgma-architects.co.uk

CLIENT
KMD Planning and Property Management
Limited
PROJECT
Knowsley Gateway (Archway Road Bridge),
Huyton, Knowsley
DRAWING
Existing sections
SCALE
1:100@A1
DATE
22.03.2021
REVISION
A
NO.
9-038_003

0 1 2 5m
1:100

