



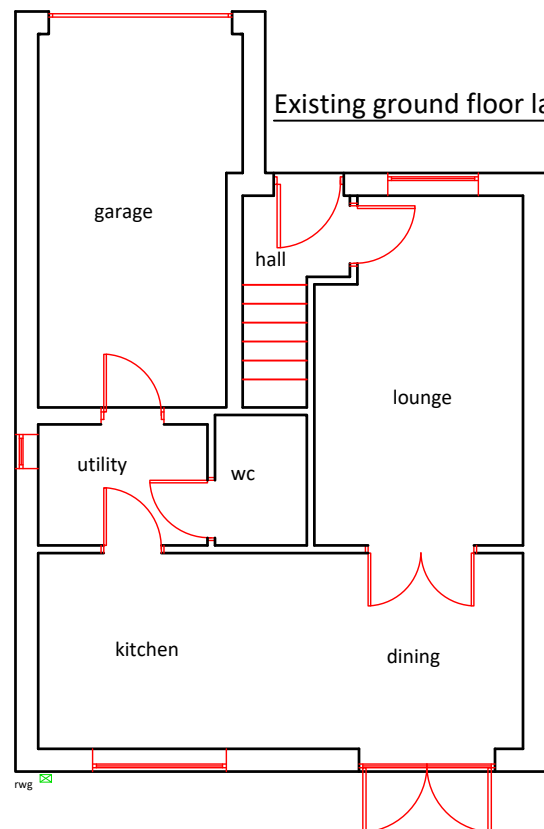


Existing ground floor layout

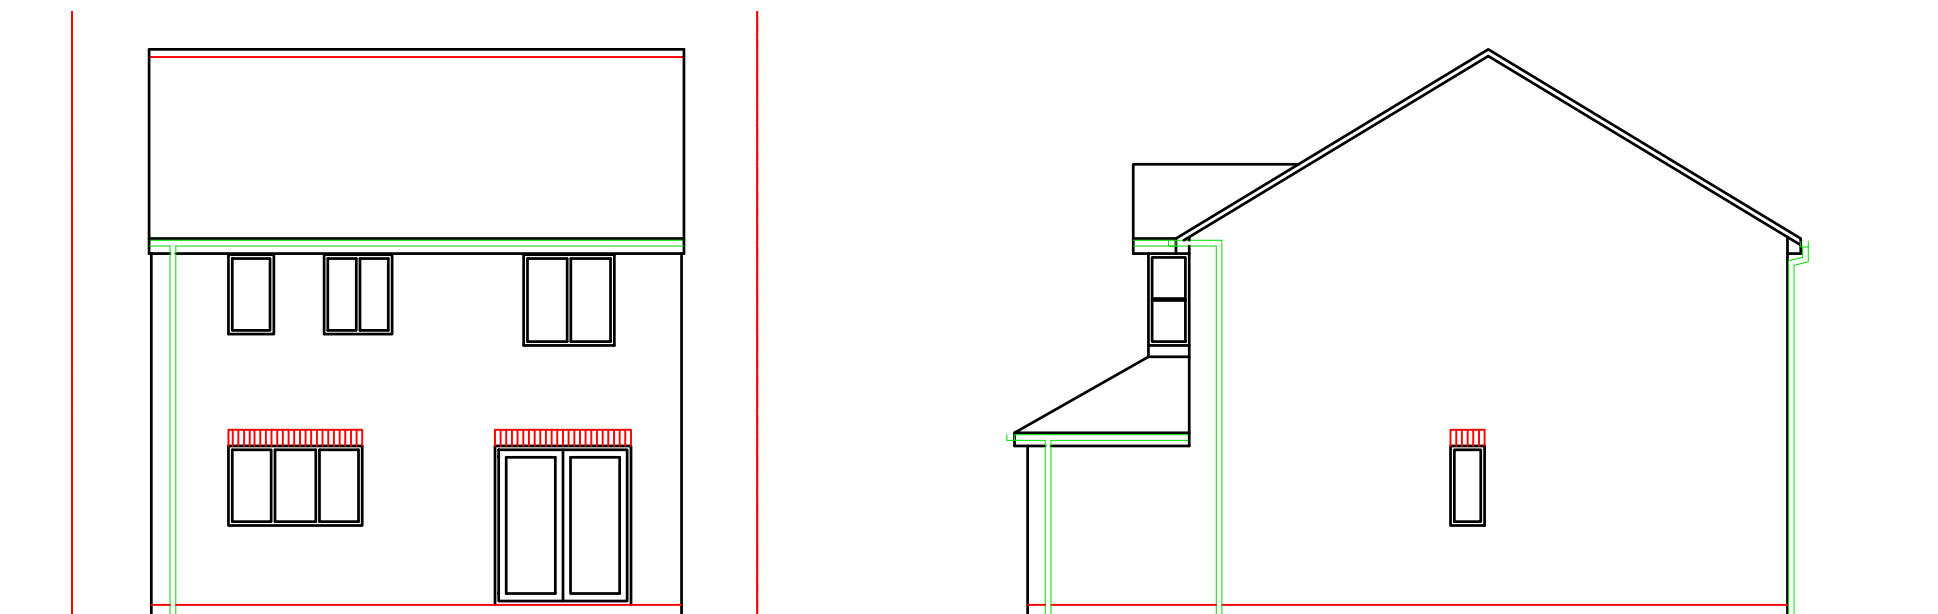

Existing rear elevation

Existing side elevation

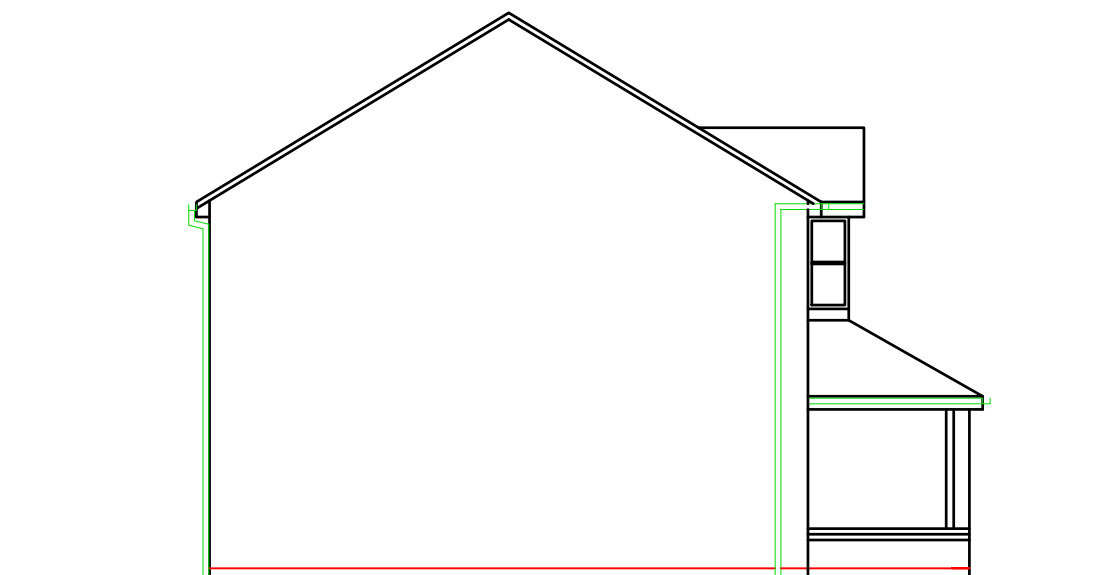

Existing side elevation

REV:	DESCRIPTION:	BY:	DATE:
STATUS: Planning & building regs			
CLIENT: Mr James Hynes			
ARCHITECT:			
SITE: 30 Scotchbarn Lane, Prescot, L35 3TY			
TITLE: Construct new single storey rear extension			
SCALE AT A3: 1:100	DATE: July 2022	DRAWN:	CHECKED:
PROJECT NO:	DRAWING NO: 01/07/30	REVISION:	