


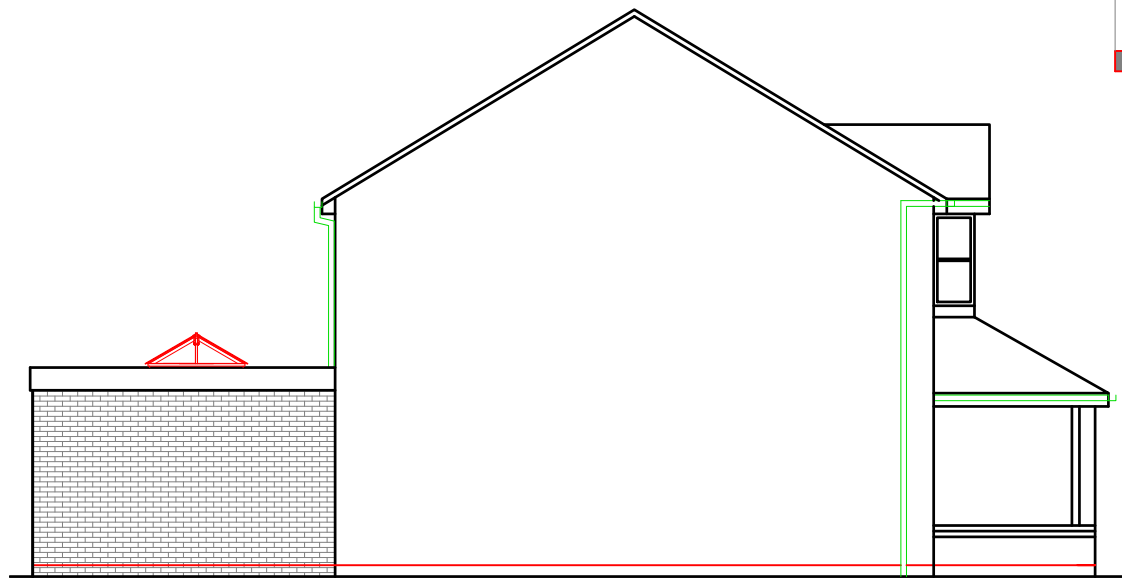


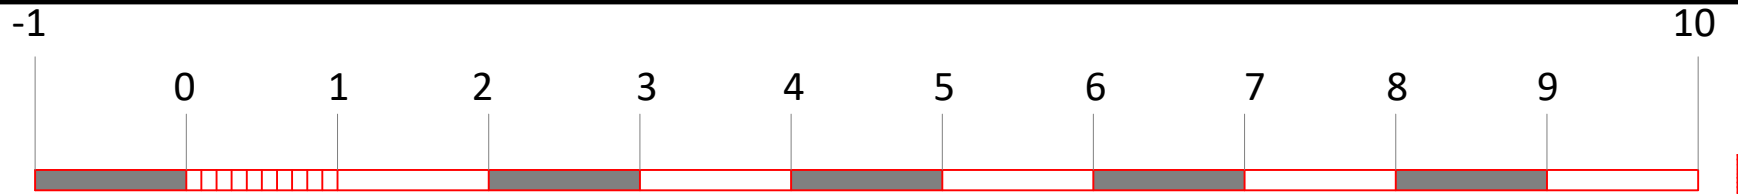

Proposed side elevation

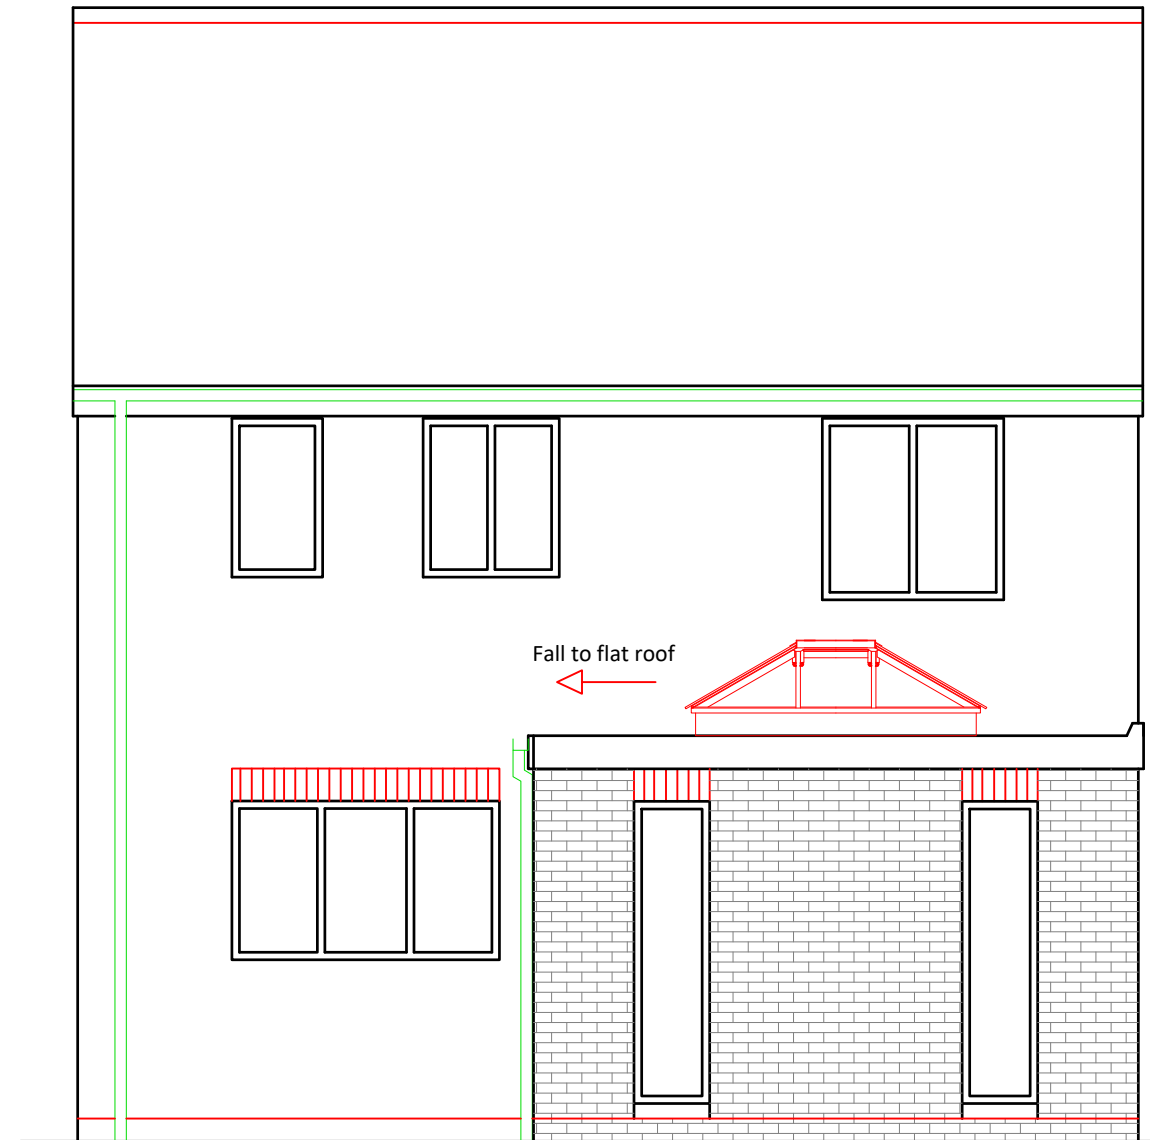

Proposed rear elevation

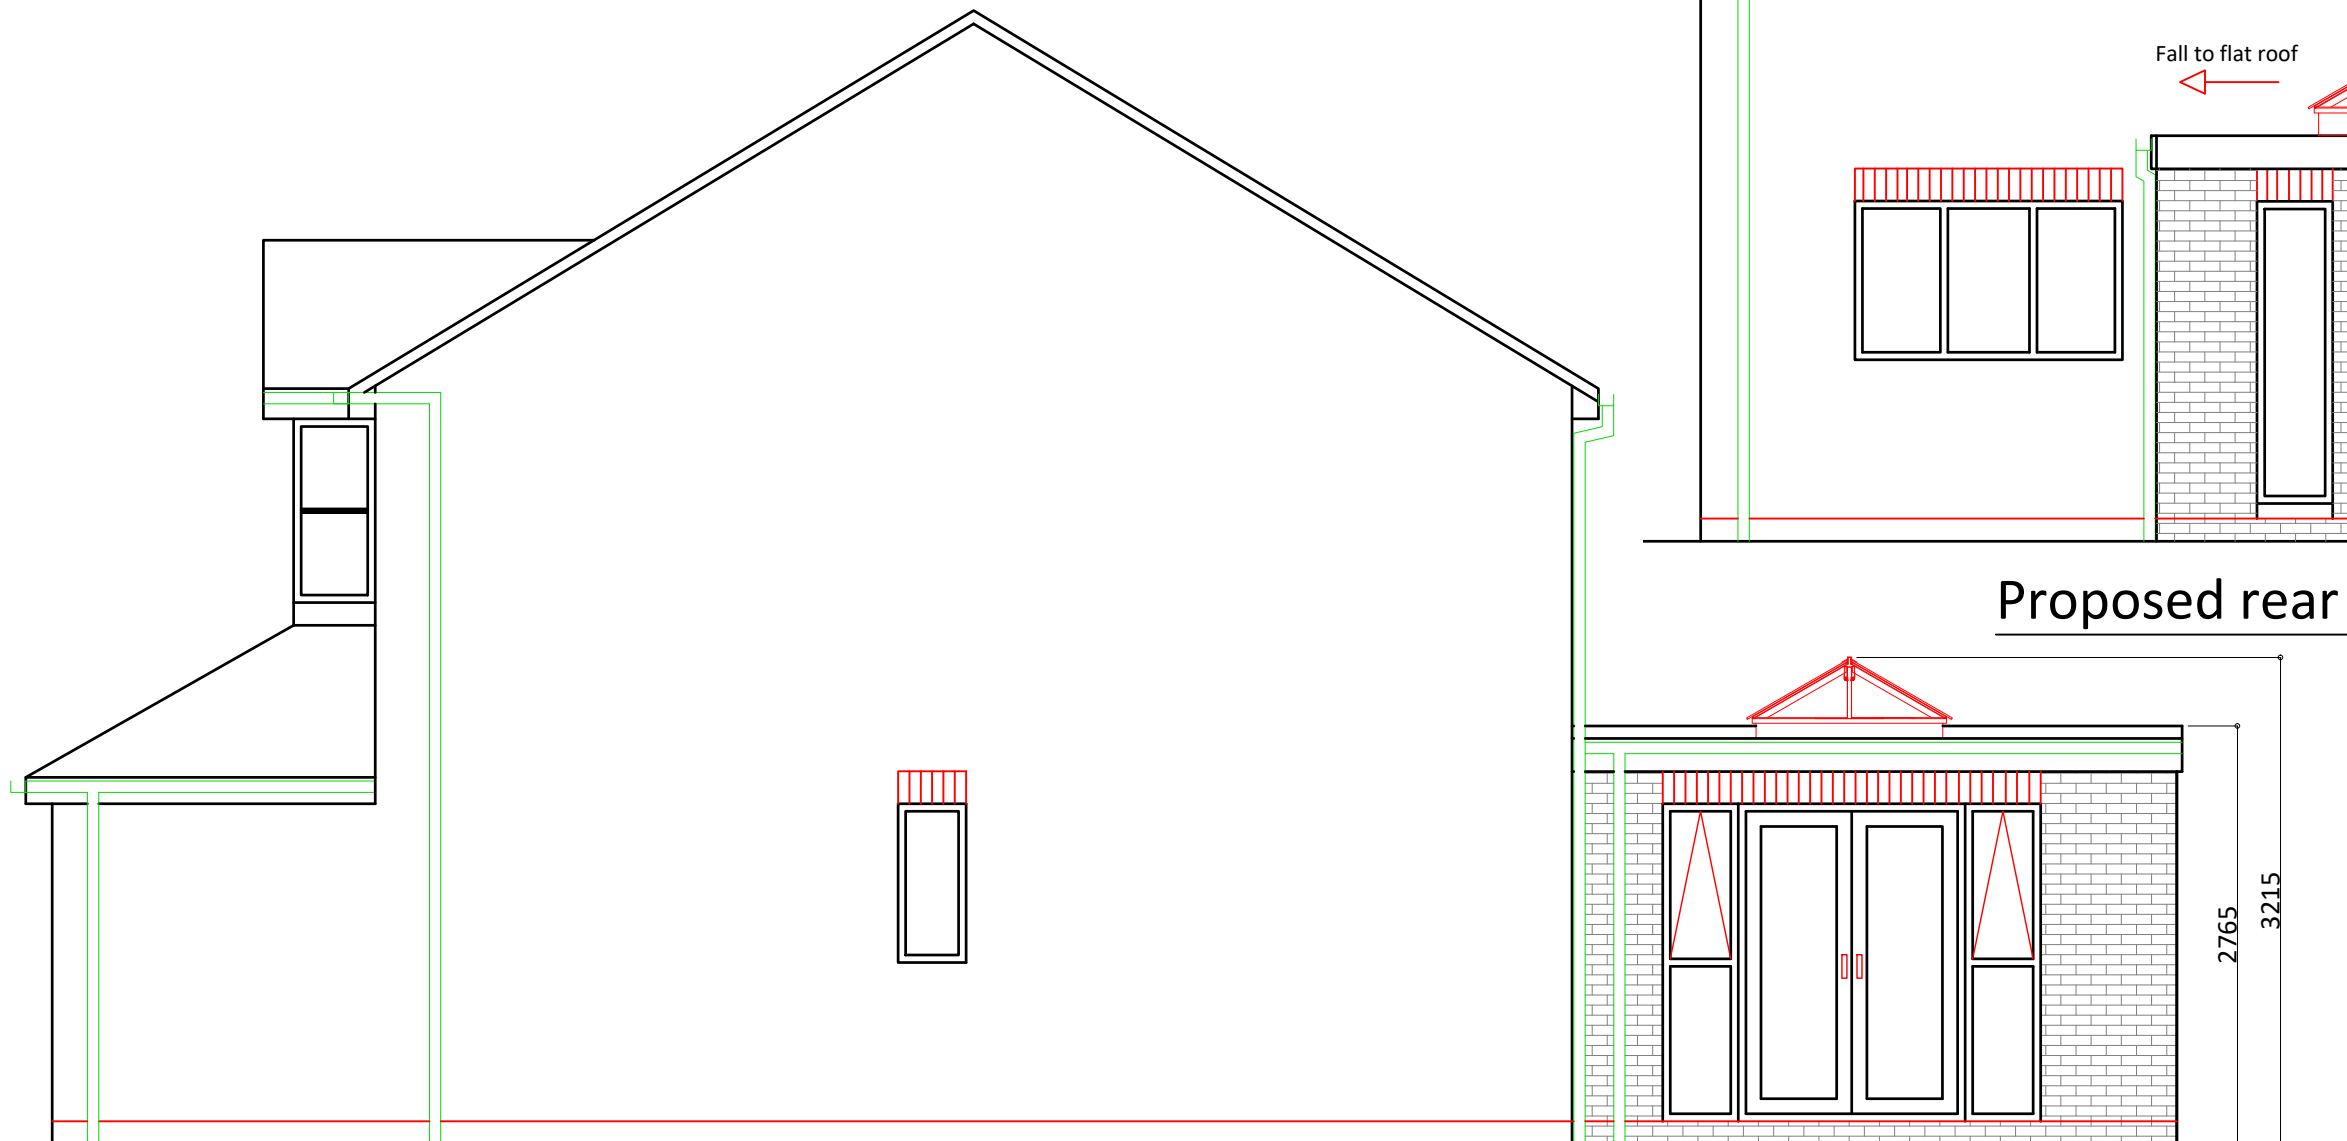

Proposed side elevation

REV:	DESCRIPTION:	BY:	DATE:
STATUS:		Planning & building regs	
CLIENT:			
Mr James Hynes			
ARCHITECT:			
SITE:			
30 Scotchbarn Lane, Prescot, L35 3TY			
TITLE:			
Construct new single storey rear extension			
SCALE AT A3:	DATE:	DRAWN:	CHECKED:
1:50 & 1:100 @A3	July 2022		
PROJECT NO:	DRAWING NO:	REVISION:	
	03/07/30		