



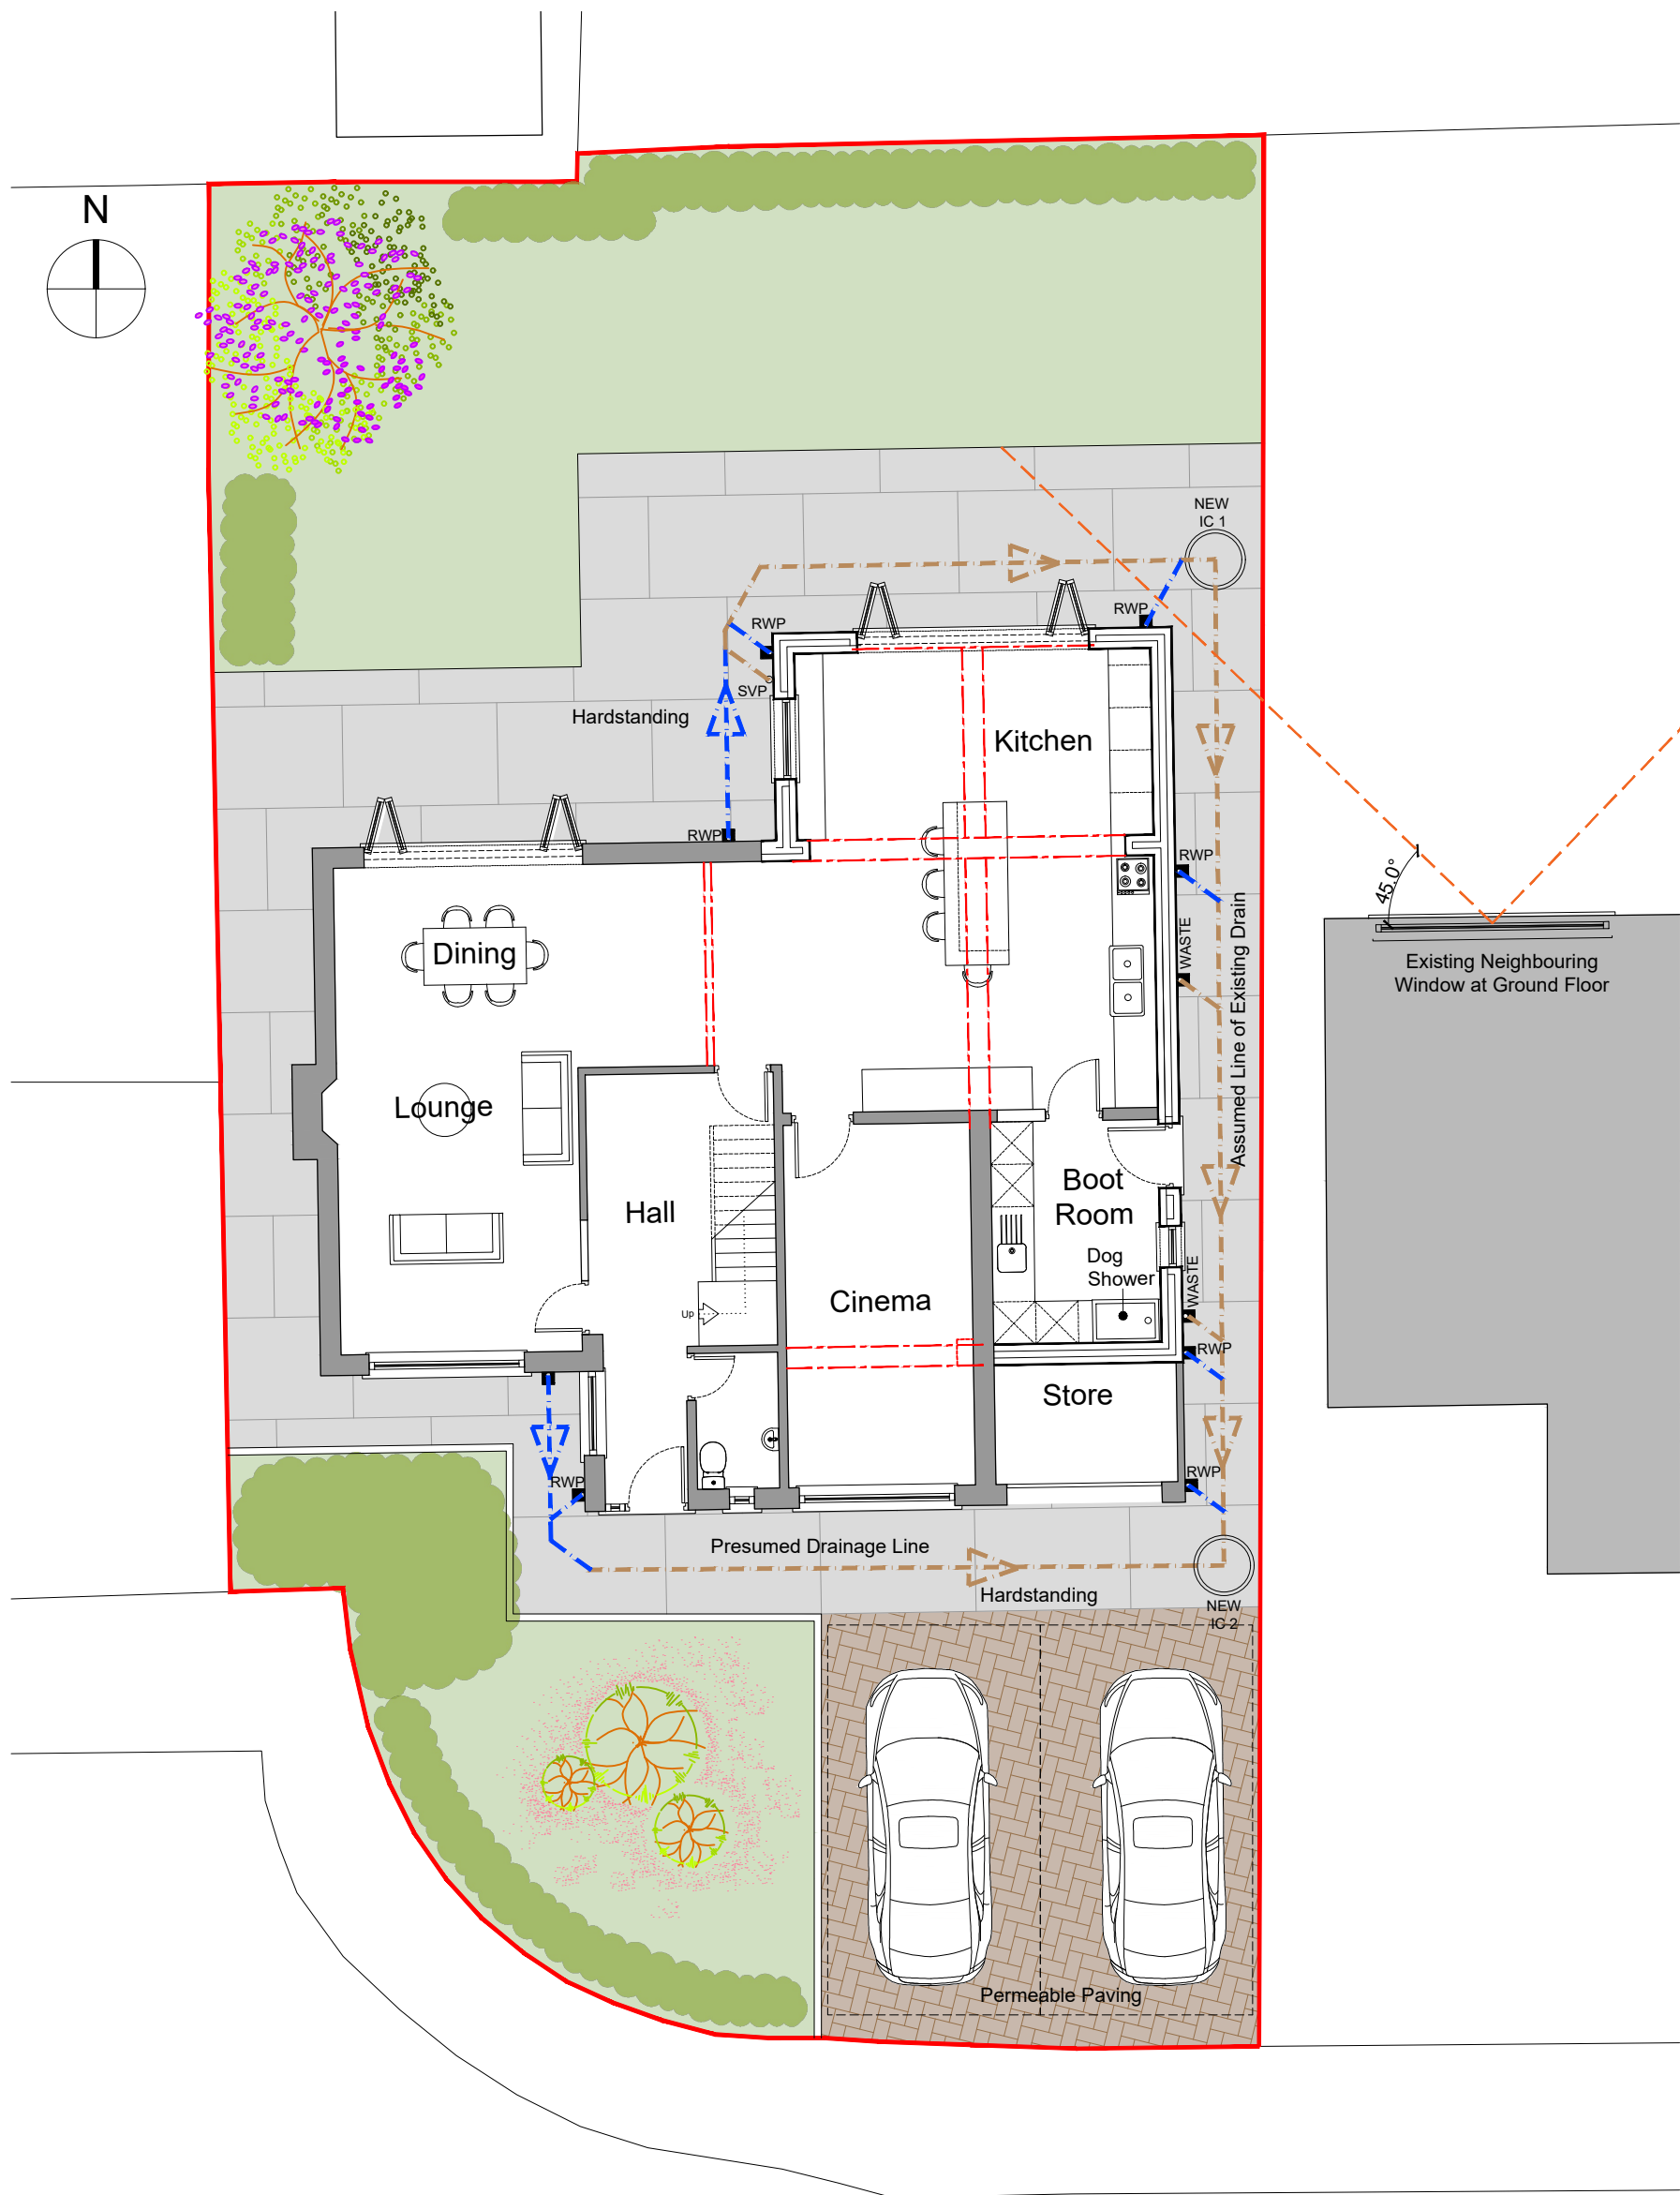

Whitstone Close

Proposed Site Plan (Showing Ground Floor)
Scale 1:100

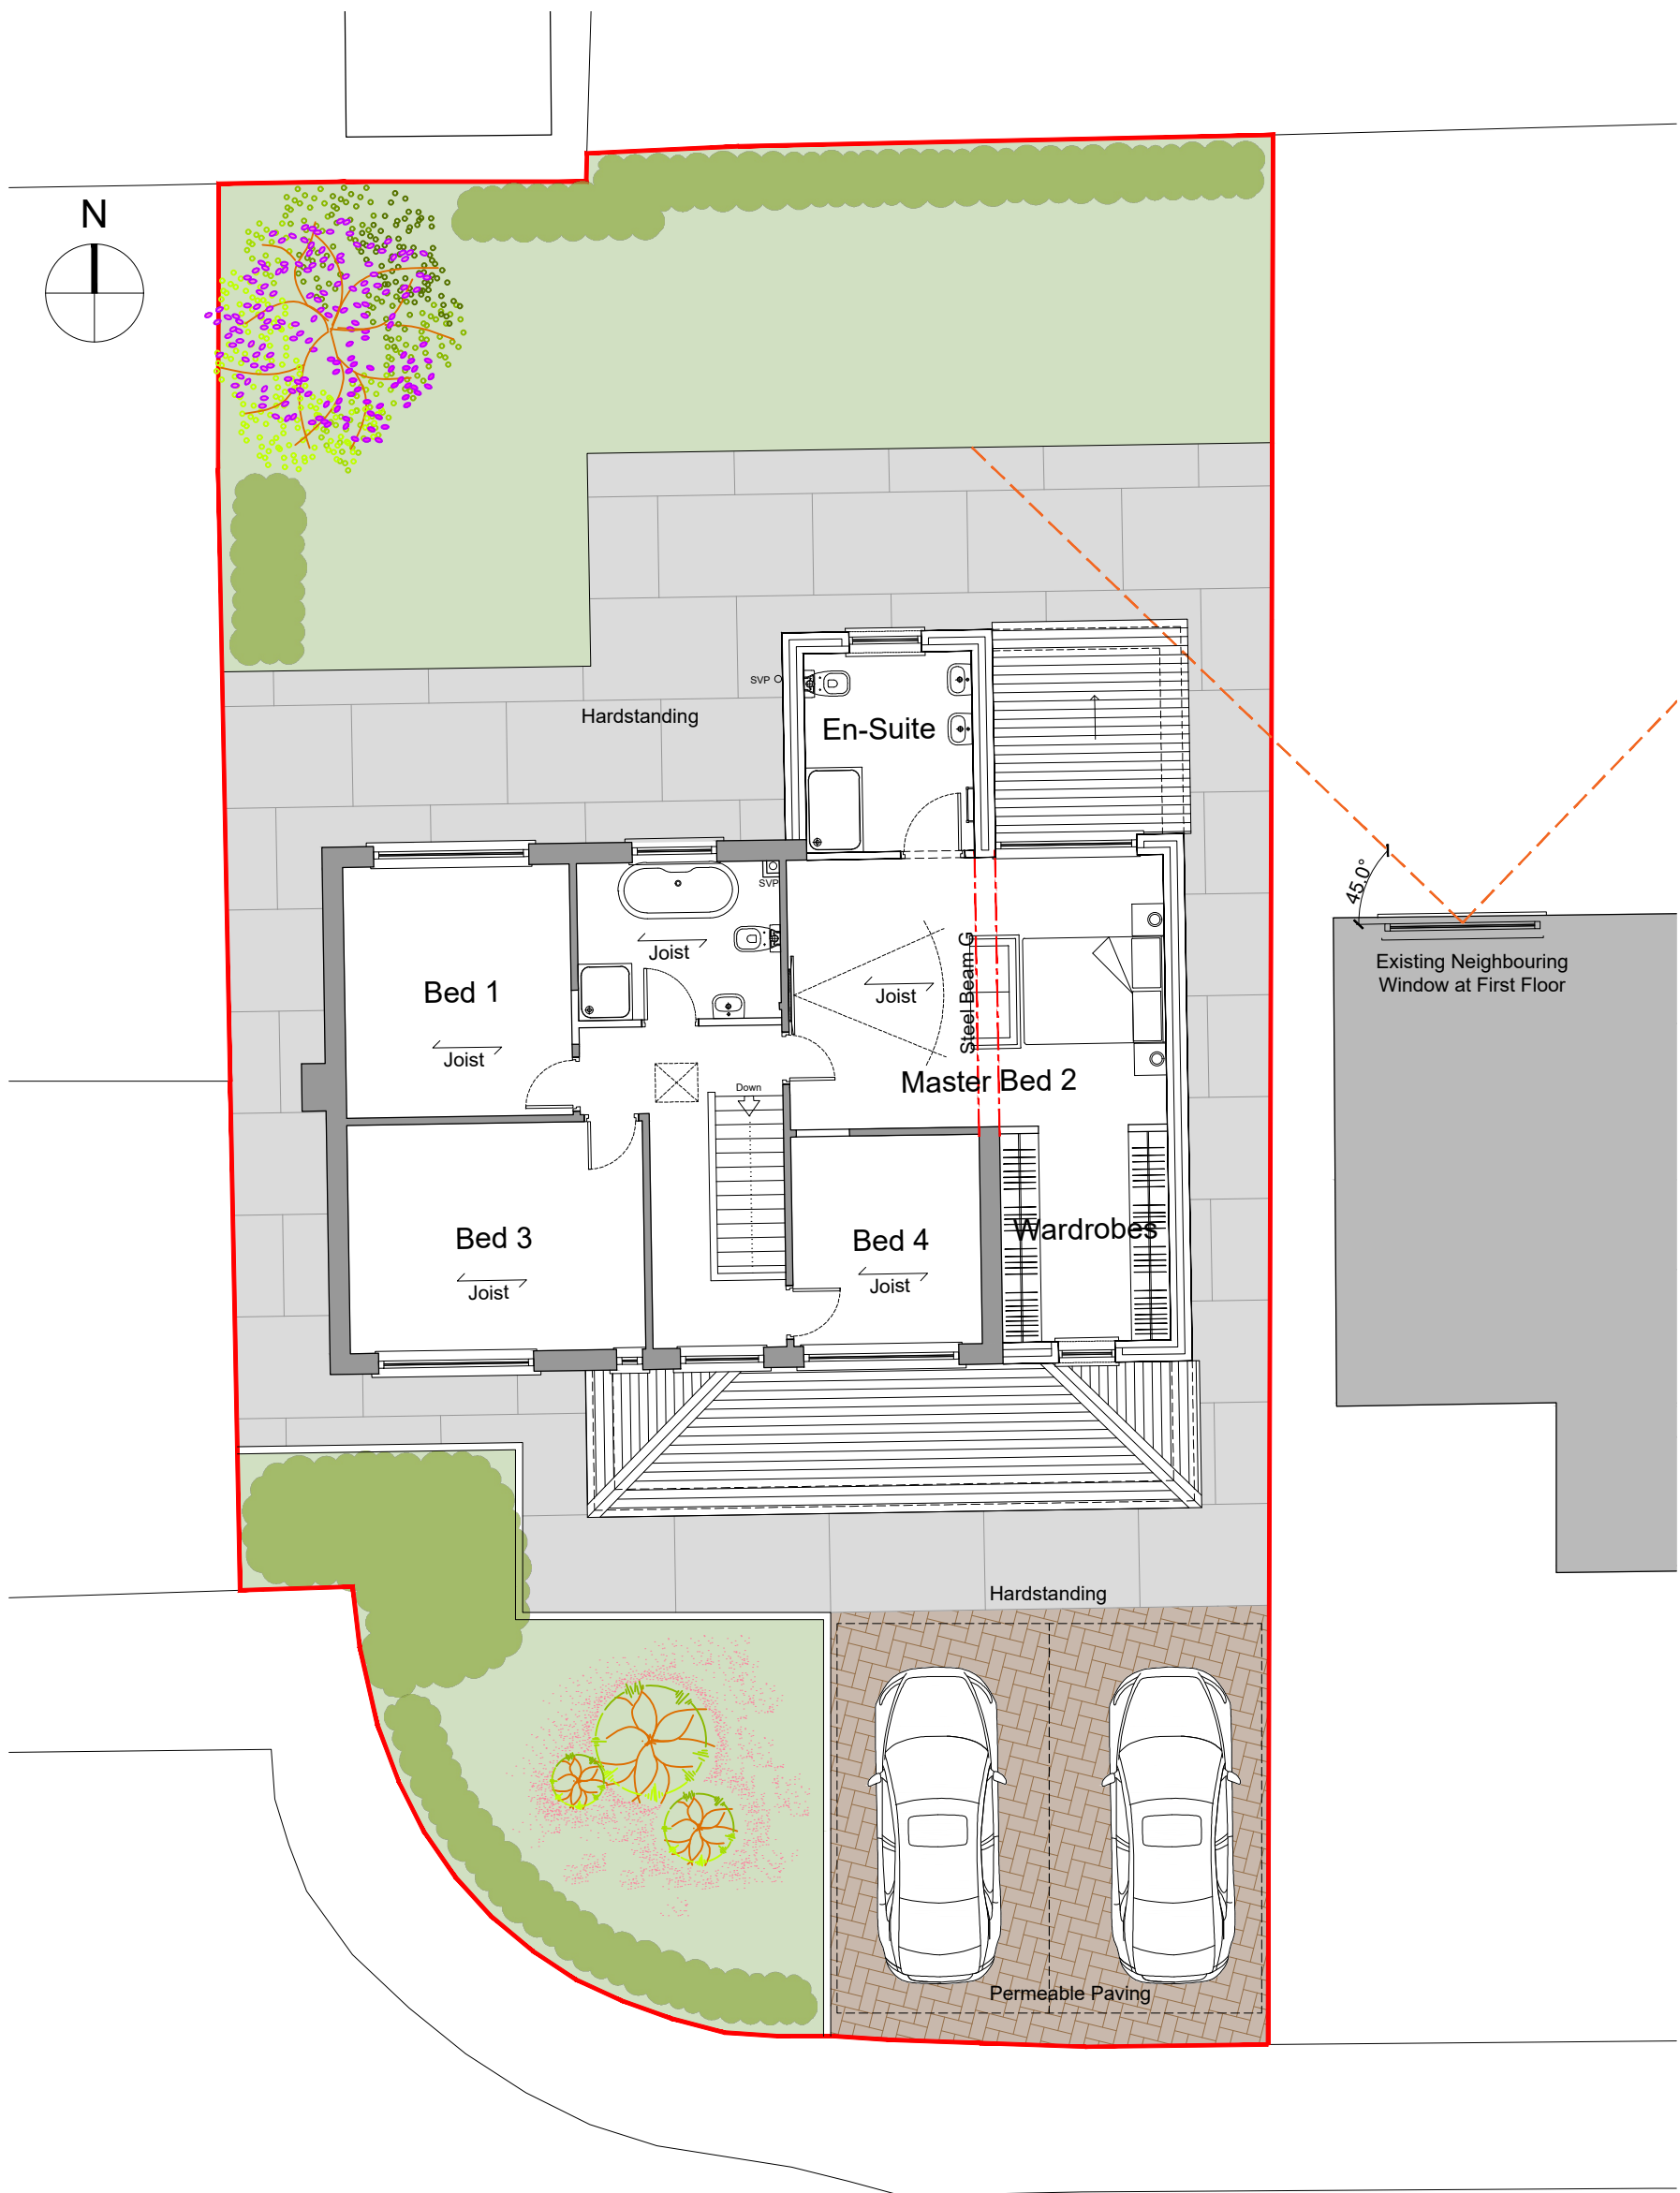

Whitstone Close

Proposed Site Plan (Showing First Floor)
Scale 1:100

Rev	Amendment	Drawn	Checked	Date
-	-	-	-	26



Existing Rear Elevation showing
neighbouring property

RA
Revival Architecture

Dream. Plan. Begin.

revivalarchitecture.co.uk0151 702 6700

Do not scale from this drawing. Use figured dimensions only, which are displayed in millimeters unless stated otherwise. The contractor is requested to check all dimensions before work is put in hand. Any discrepancies within the drawing should be reported prior to commencement of works.

This drawing is copyright and remains the property of Revival Architecture Ltd. This drawing must only be used for the purpose for which it is supplied and its contents must not be reproduced for any purpose without written permission.

Project:	5 Whitestone Close
Client:	Mr. Jeff Murphy
Title:	Proposed Ground and First Floor Site Plan
Date:	25.08.26
Drawn:	RM
Check:	GNP
Scale@A2:	1:100
Revision:	-
Status:	Planning

Drawing Number: 3026-RA-XX-XX-DR-A-0091