



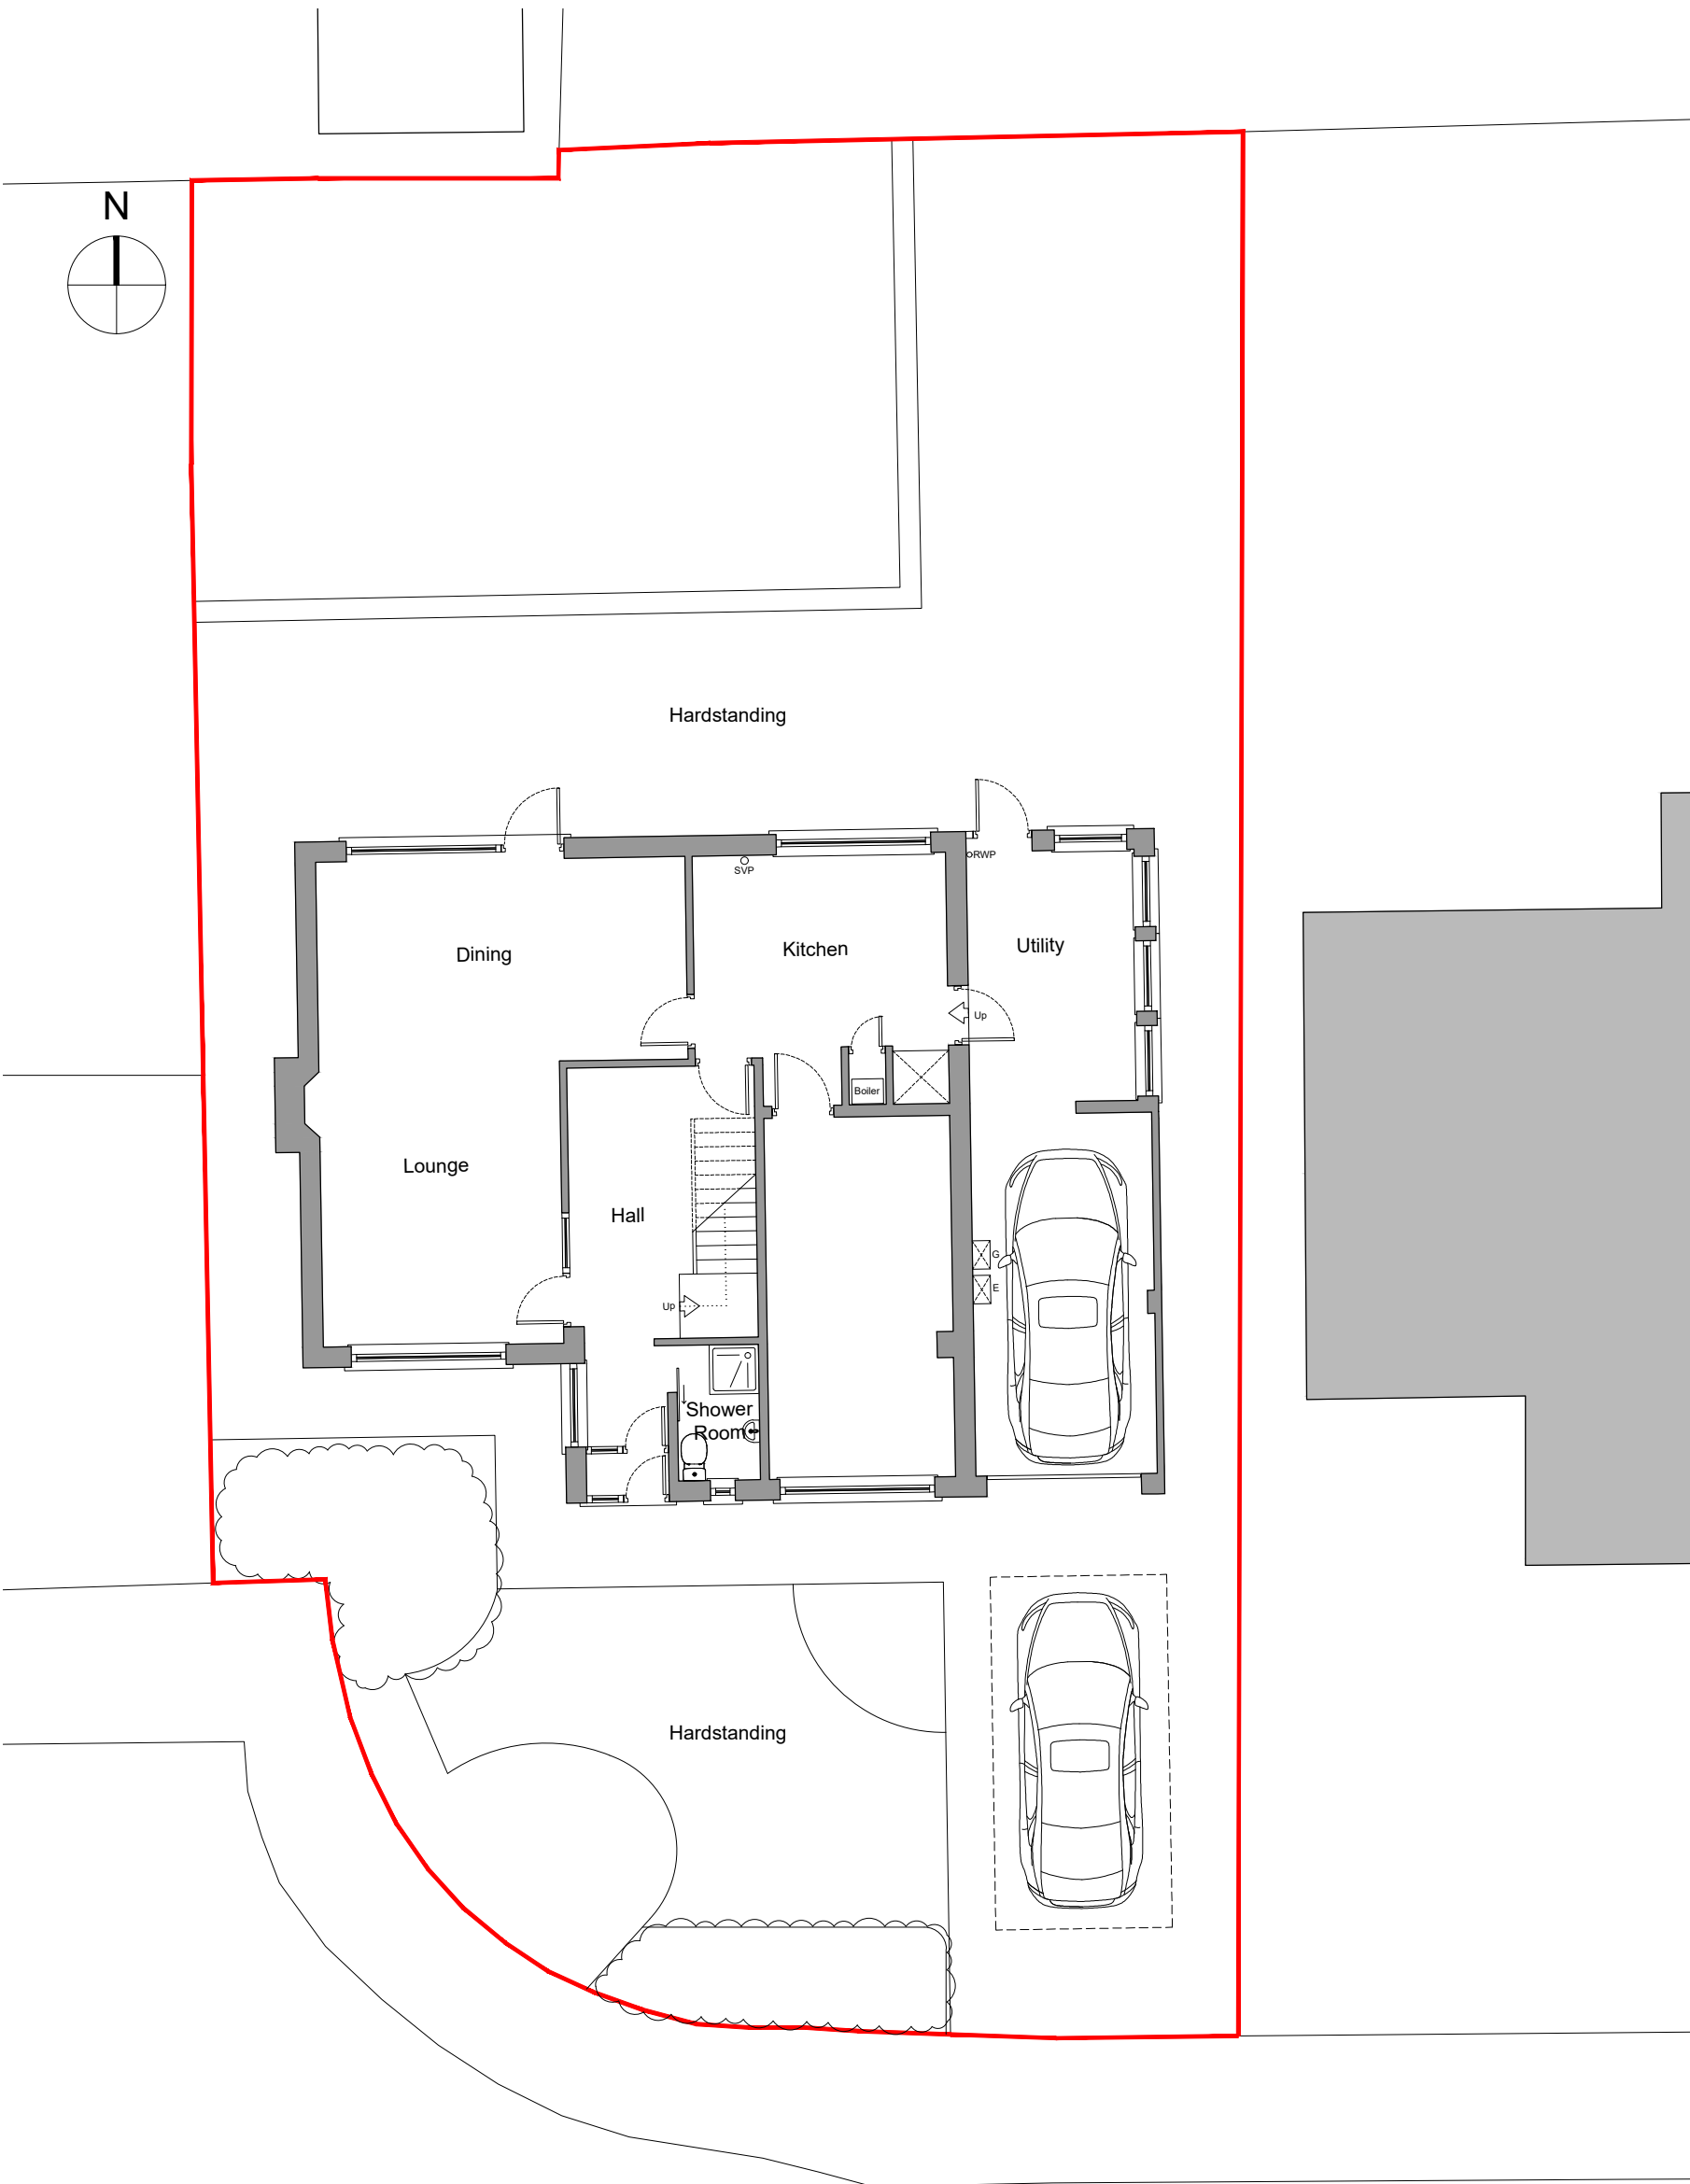

Whitstone Close

Existing Site Plan
Scale 1:100

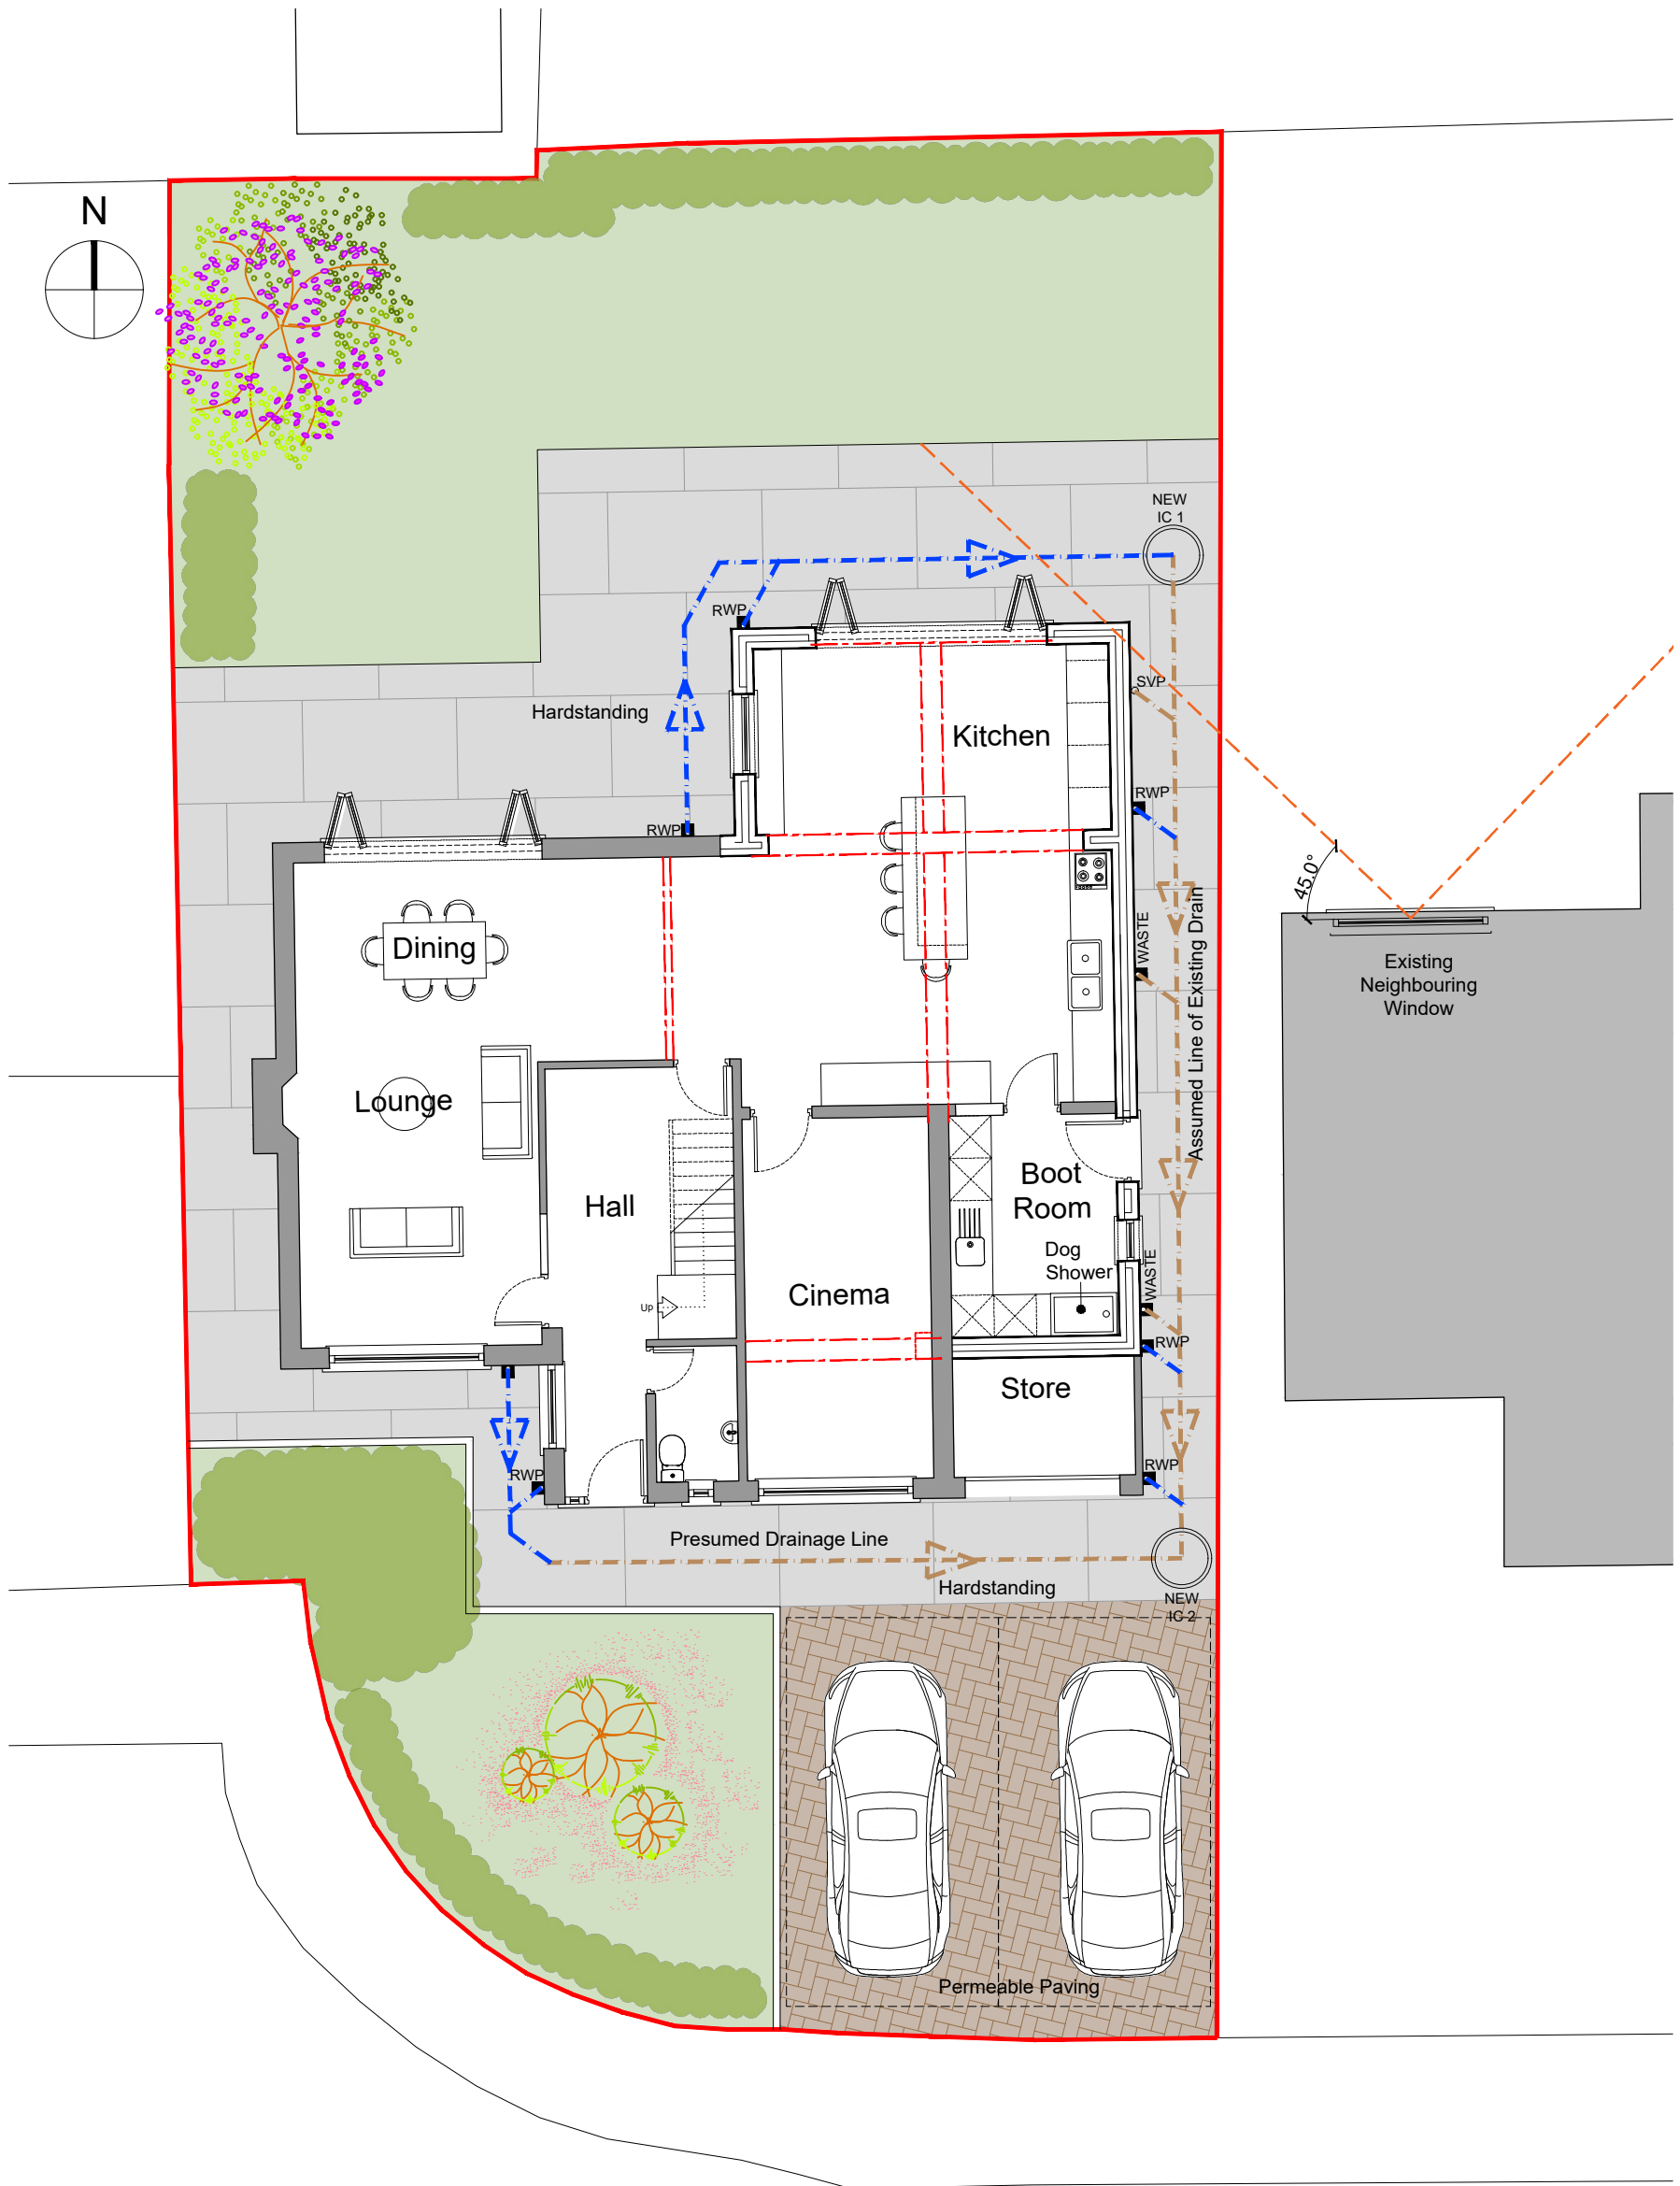

Whitstone Close

Proposed Site Plan
Scale 1:100

Rev	Amendment	Drawn	Checked	Date
P01	Parking bays and vehicular access enlarged following Planning Officer comments	RM	GNP	17.08.26
P02	Permeable paving to parking bays and drainage indicated	RM	GNP	20.08.26
-	-	-	-	---:--:26

RA

Revival Architecture

Dream. Plan. Begin.

revivalarchitecture.co.uk0151 702 6700

Do not scale from this drawing. Use figured dimensions only, which are displayed in millimeters unless stated otherwise. The contractor is requested to check all dimensions before work is put in hand. Any discrepancies within the drawing should be reported prior to commencement of works.

This drawing is copyright and remains the property of Revival Architecture Ltd. This drawing must only be used for the purpose for which it is supplied and its contents must not be reproduced for any purpose without written permission.

Project:	5 Whitestone Close
Client:	Mr. Jeff Murphy
Title:	Existing and Proposed Site Plan
Date:	06.08.26
Drawn:	RM
Check:	GNP
Scale@A2:	1:100
Revision:	P02
Status:	Planning

Drawing Number:
3026-RA-XX-XX-DR-A-0090