




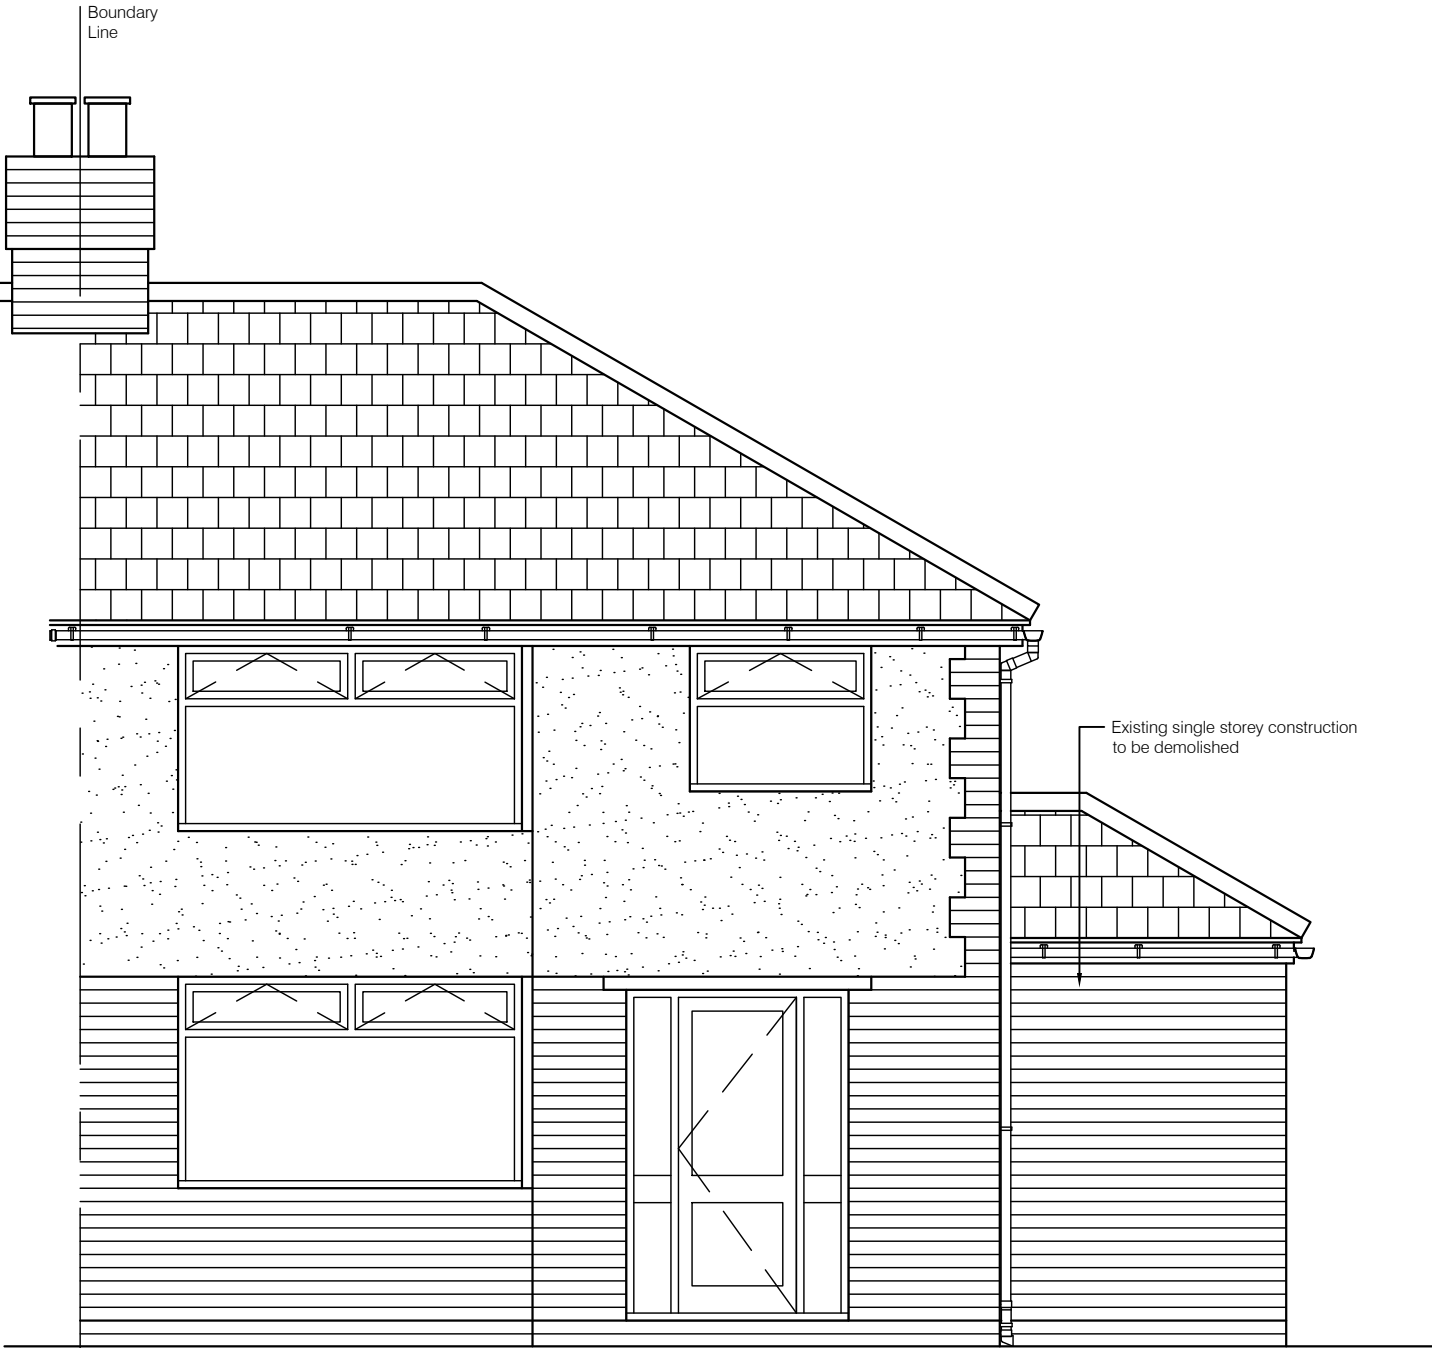


Front Elevation

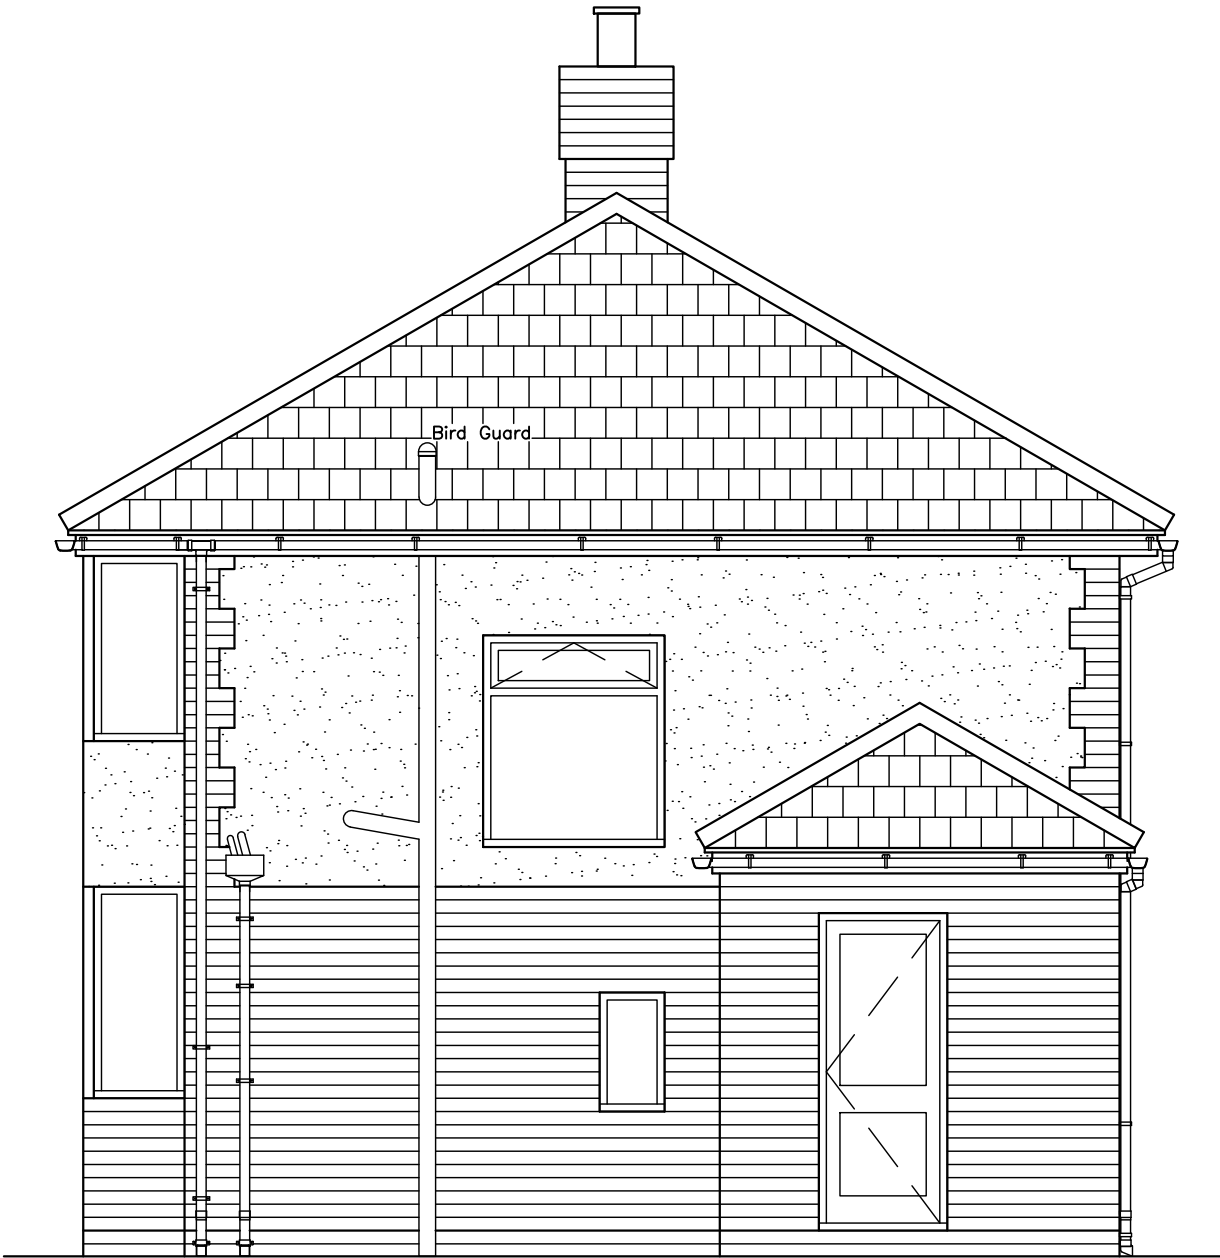


Gable / Side Elevation

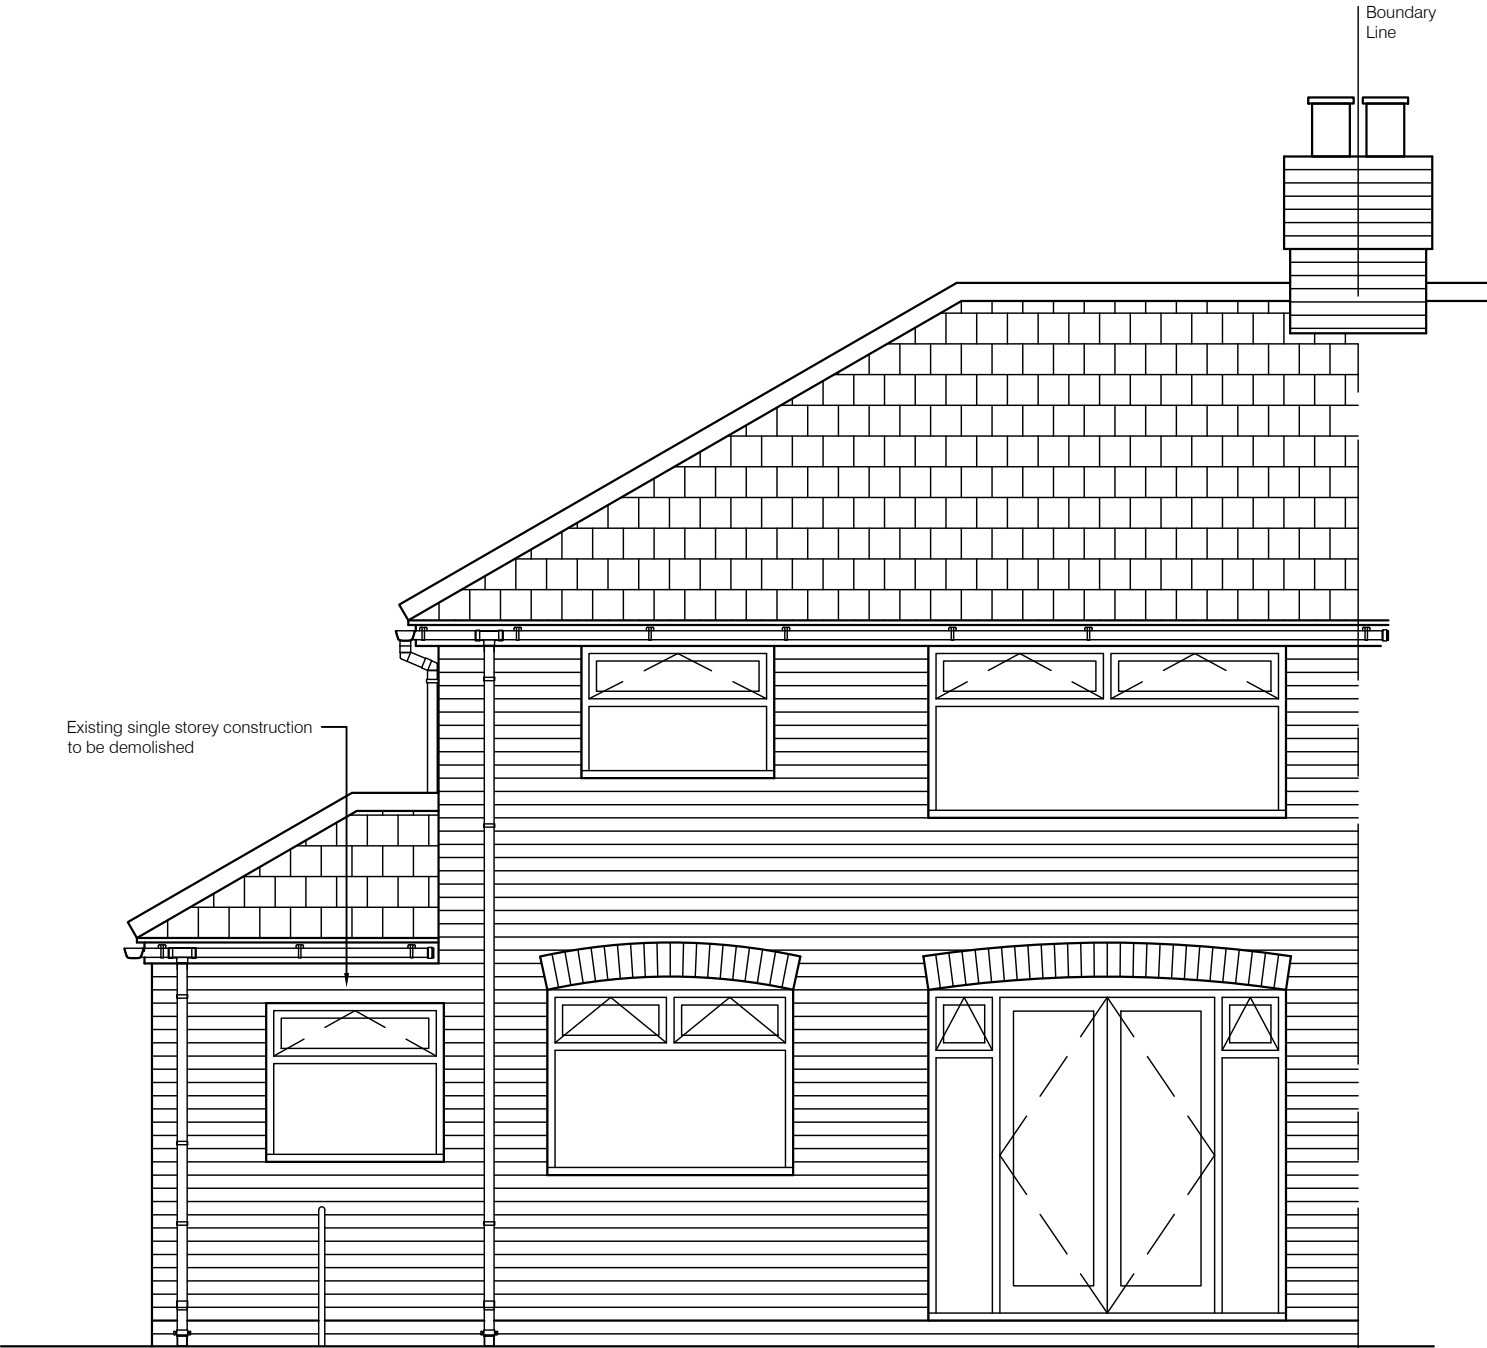

Rear Elevation

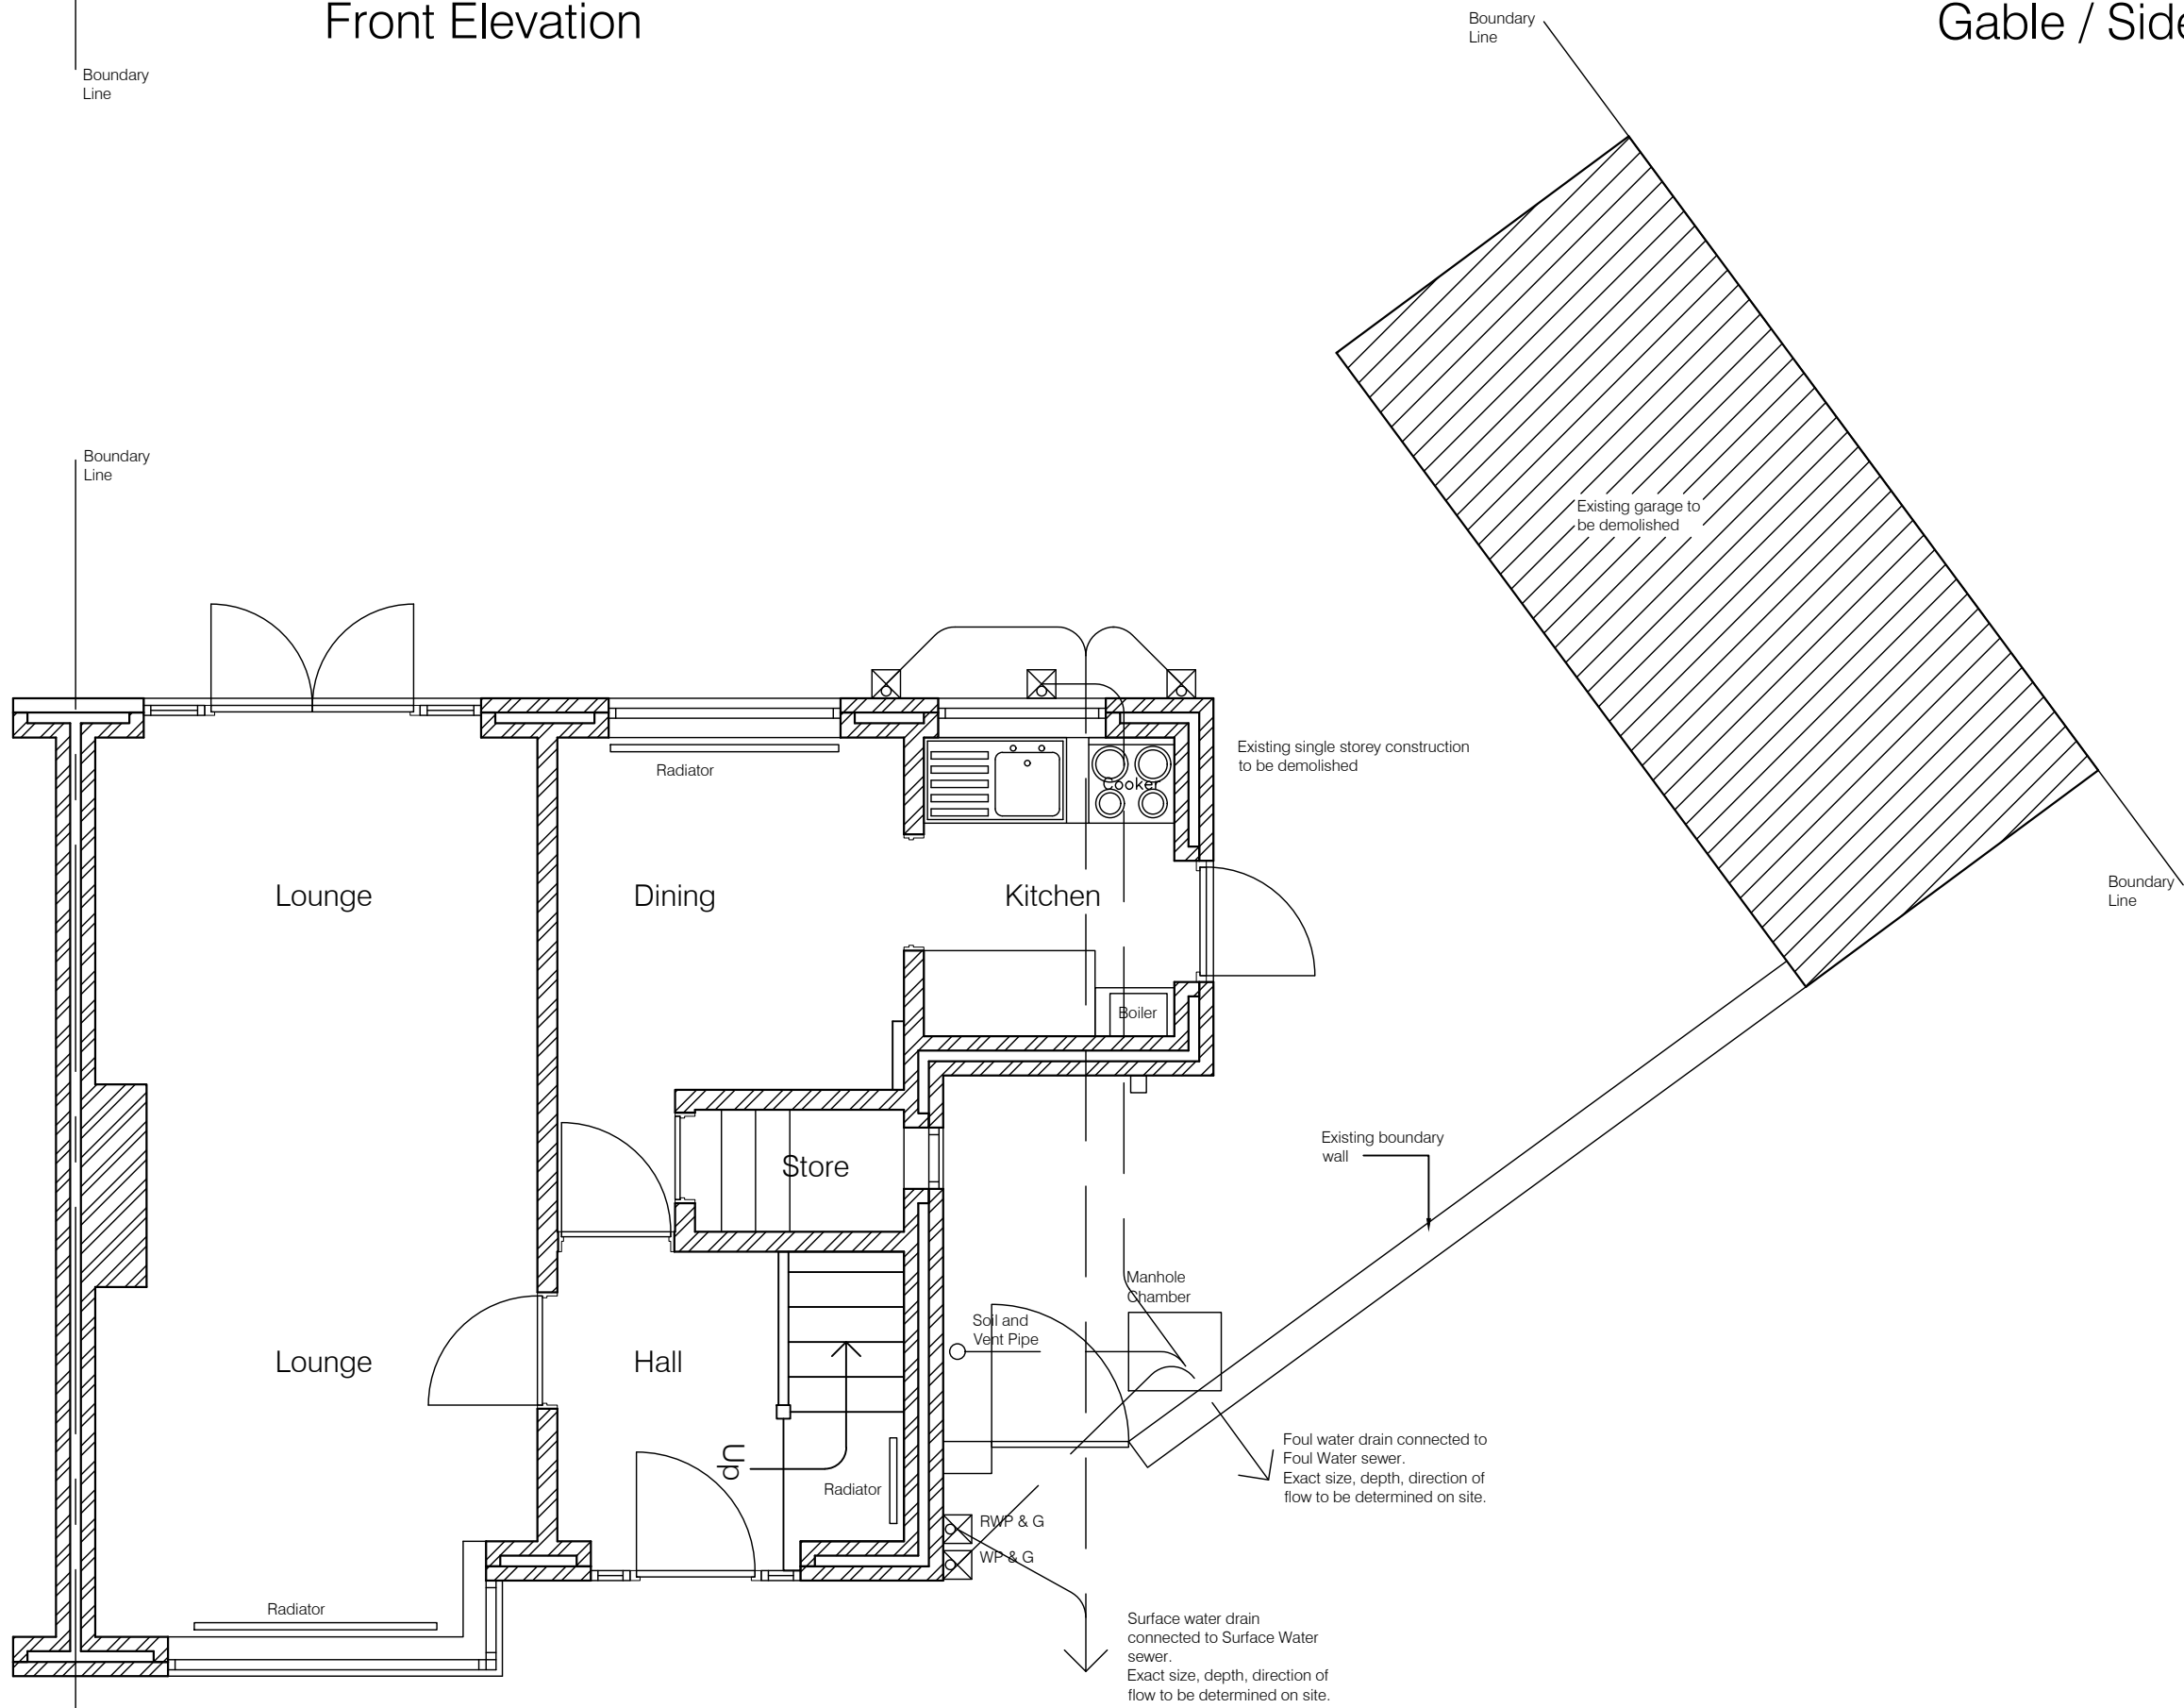

Ground Floor Plan

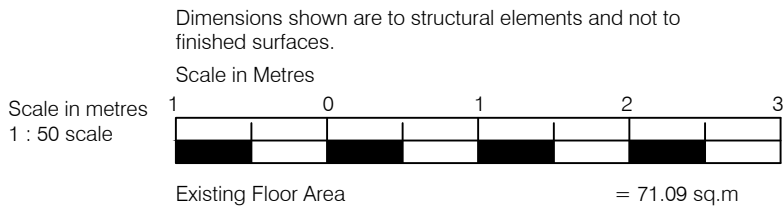

A	26/08/26	1:1250 scale added to Location plan
Rev.	Date	Amendments

Location Plan Scale 0 10 20 30 40 50
1:1250

© This drawing must not be scaled.
This drawing is subject to Copyright, and must not be used or copied in part, or in whole, without the express permission of the Agent.
All dimensions relating to the setting out of the works, structural steelwork members, and positions of boundary lines are to be checked on site by the Contractor prior to commencement of the works on site, and any discrepancies on figured dimensions on these drawings, other information relating to the construction of the works must be referred to the Agent immediately.

JM Building Design and Planning
John McGee (MCIOB). Building Surveyor
Mobile: 07905 749941. Tele: 0151 525 1242.
Email: johnmcgee3@sky.com

Address: 3 Woodland Road
Halewood
Liverpool, L26 1XE

Drawing Title: Existing Plans and Elevations

Dwg No: 01
Scales: 1:50, 1:1250

Revision: A
Date: 14/08/2026