



"Copyright in this drawing remains with the designer. Responsibility is not accepted for errors made by others in scaling from this drawing. All construction information should be taken from figured dimensions only. Check all dimensions on site. In case of any discrepancy, refer query to the designer."





NORTH ELEVATION AS EXISTING (1:50)





SOUTH ELEVATION AS EXISTING (1:50)

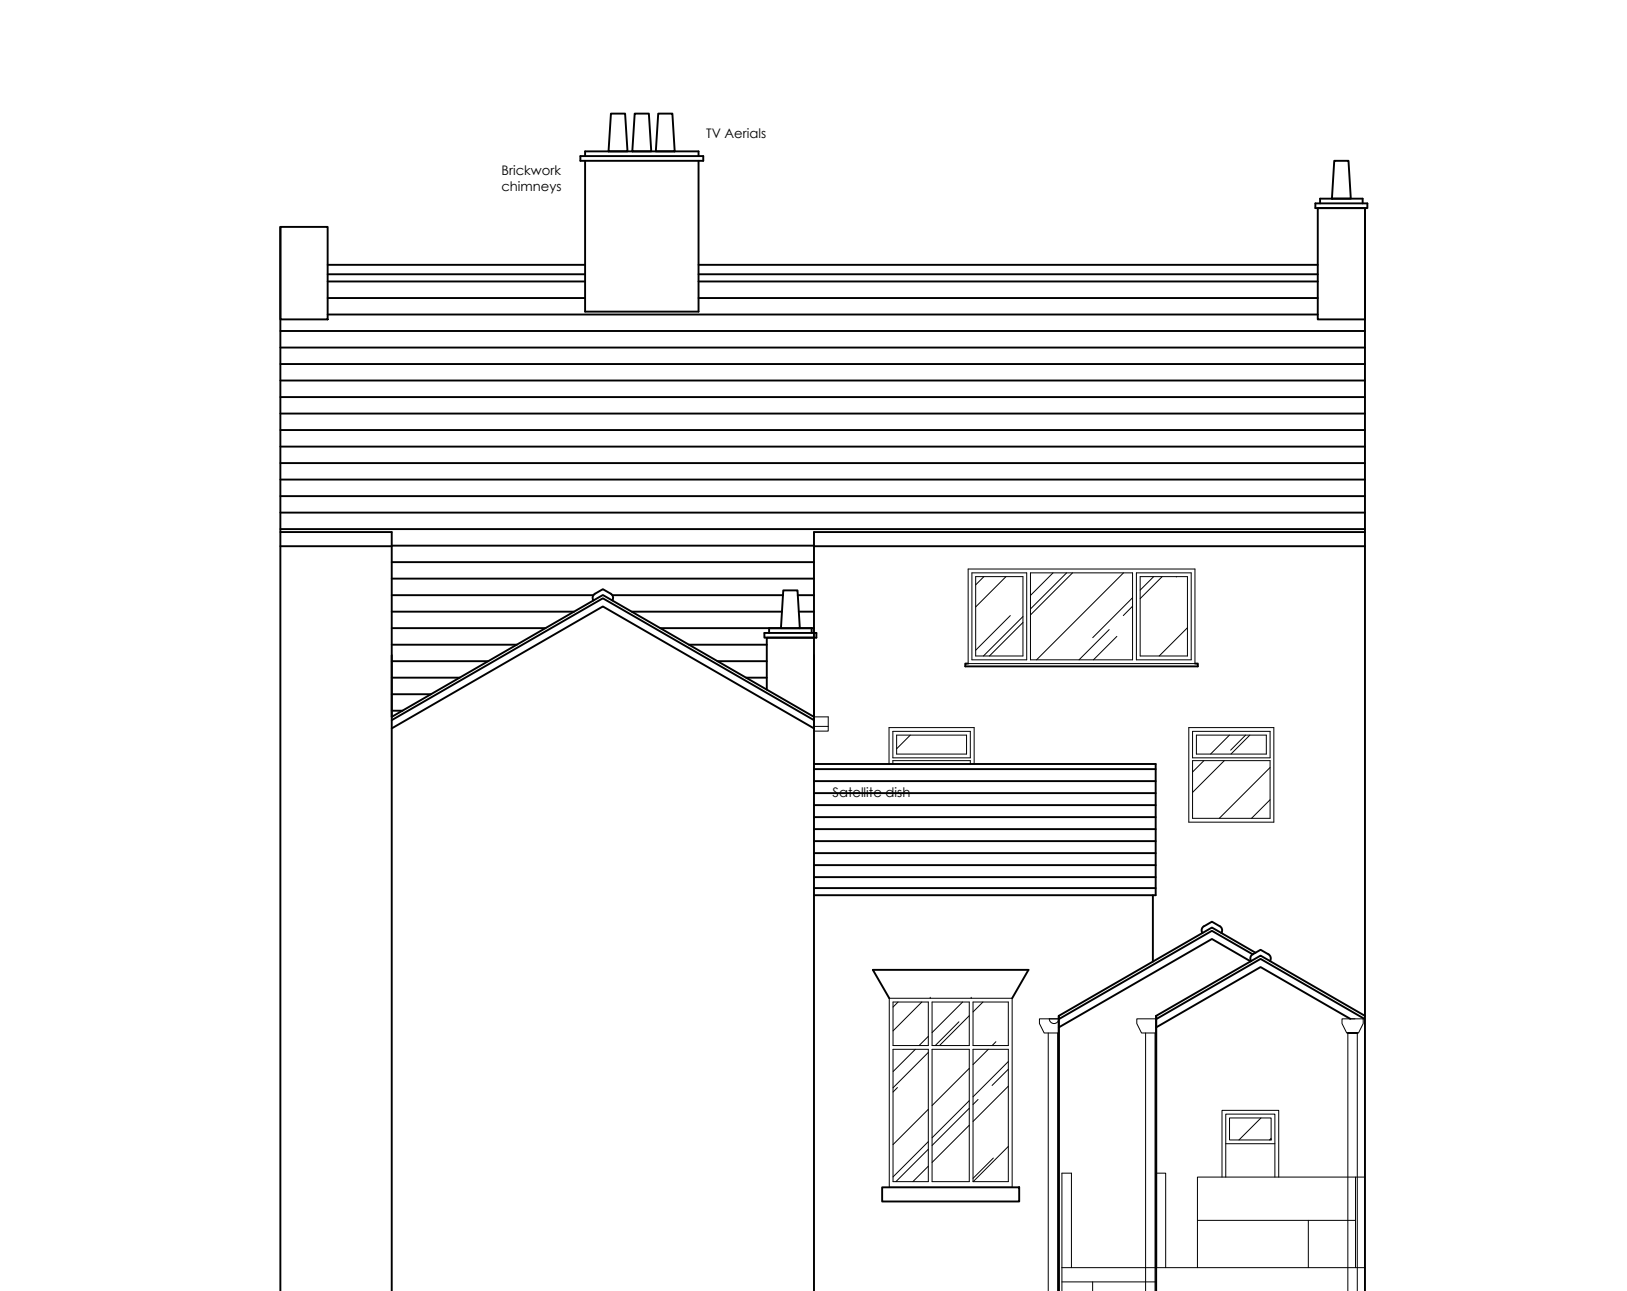 

SOUTH ELEVATION AS EXISTING (1:50)

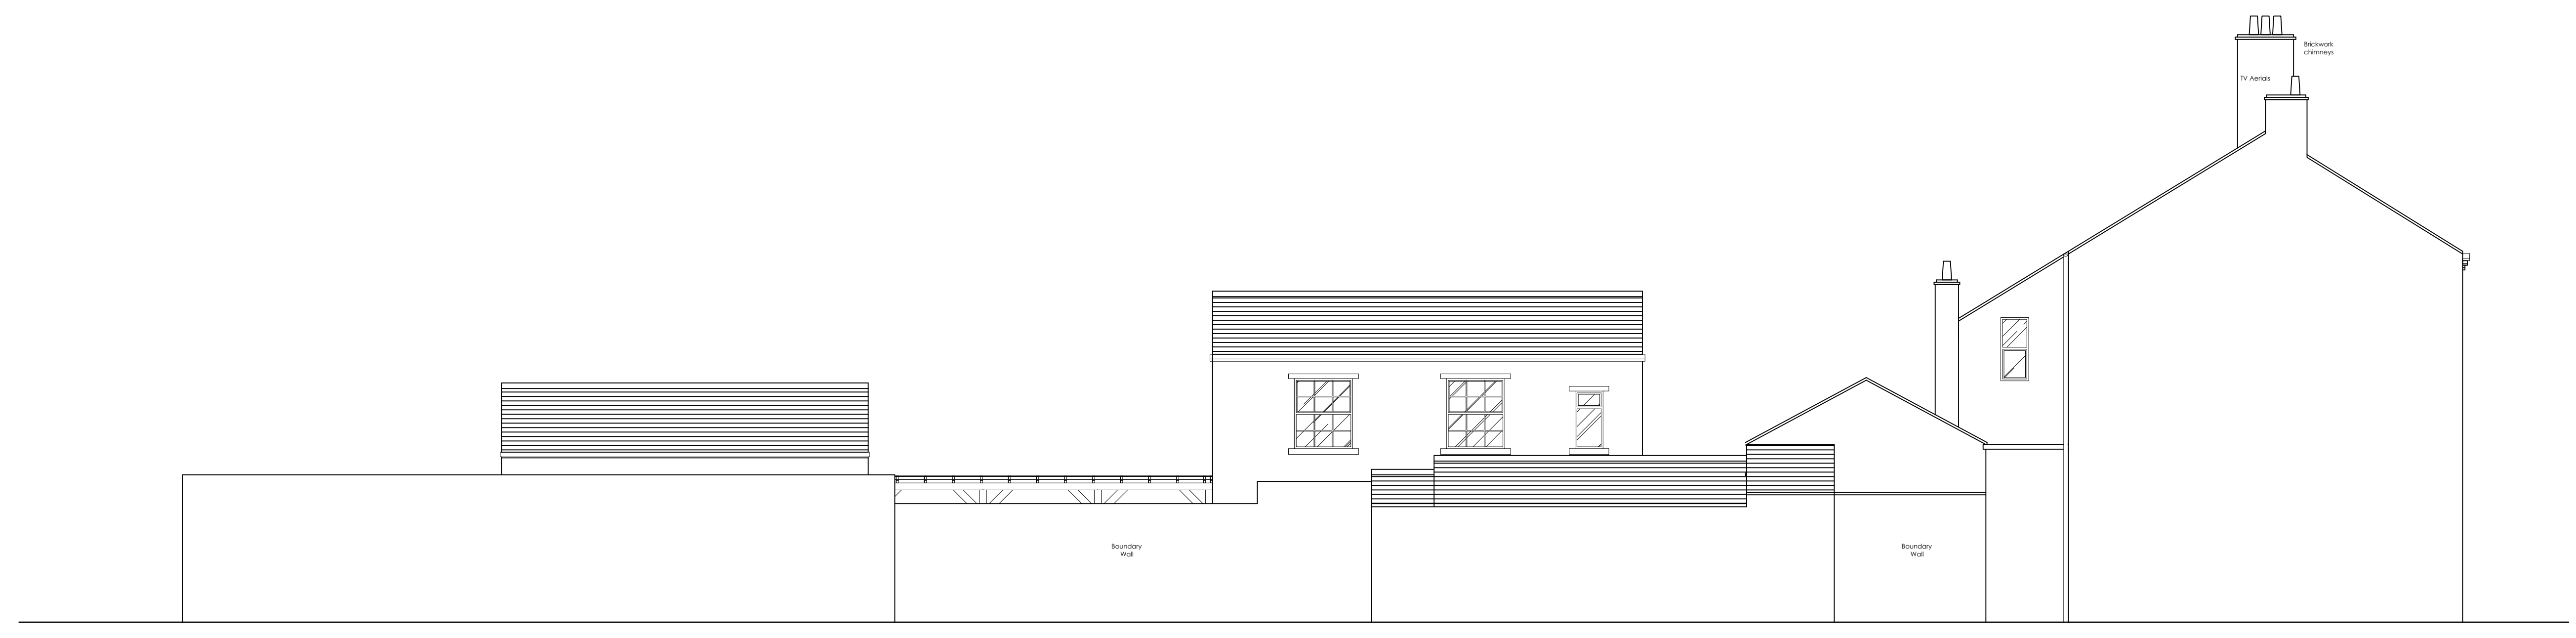 

EAST ELEVATION AS EXISTING (1:50)

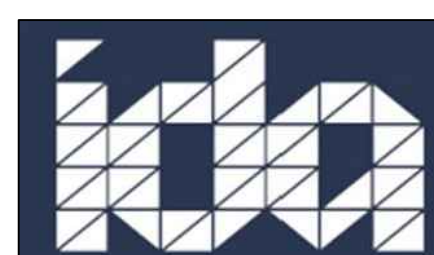 

 0161 428 0310
 office@inventiveda.com
 www.inventiveda.com
 @inventiveda

Rev	Description			By	Date
INVENTIVE DESIGN ASSOCIATES ARCHITECTURE & INTERIOR DESIGN 57 Station Road, Cheadle Hulme Stockport, Greater Manchester SK8 7AA Company Reg No: 9251414 THE SUN INN 11 Derby St, Prescot L34 3LE ELEVATIONS AS EXISTING					
DRAWN	RK	DATE	March 26	DRAWING NO.	
SCALE	1:50@A1	REV.		25138 - 105	