





NORTH ELEVATION AS PROPOSED (1:50)

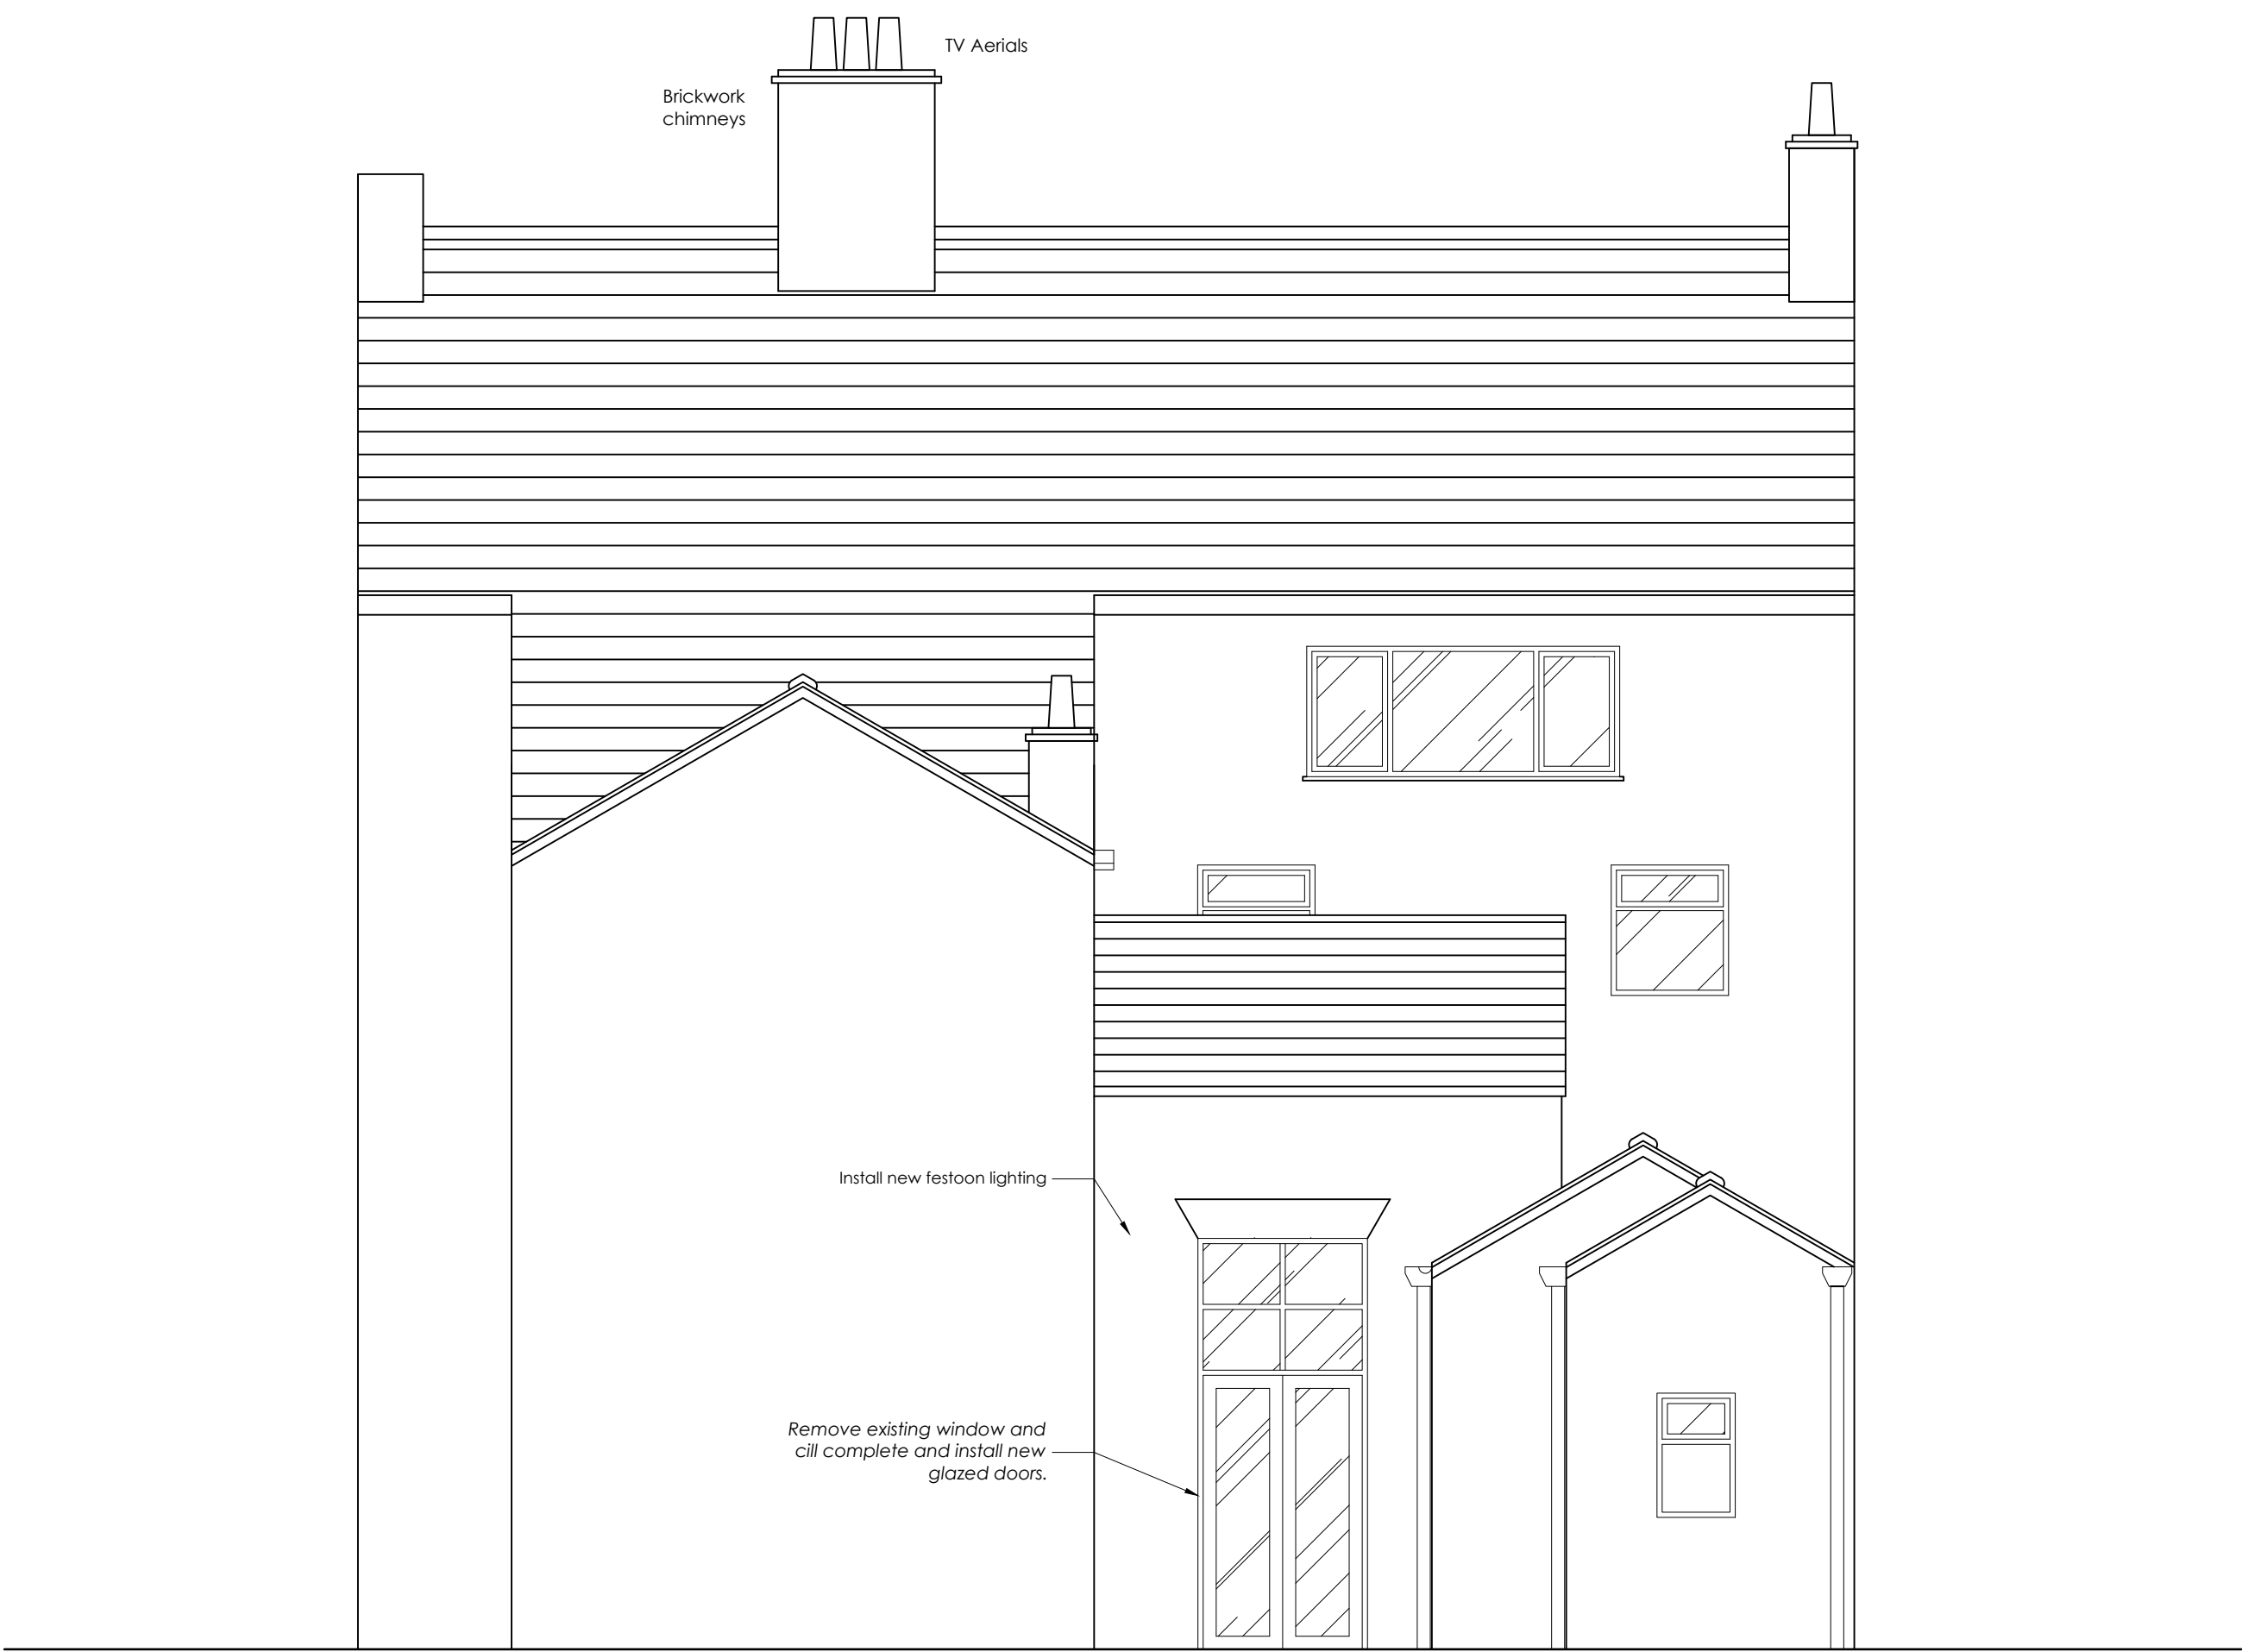

SOUTH ELEVATION AS PROPOSED (1:50)

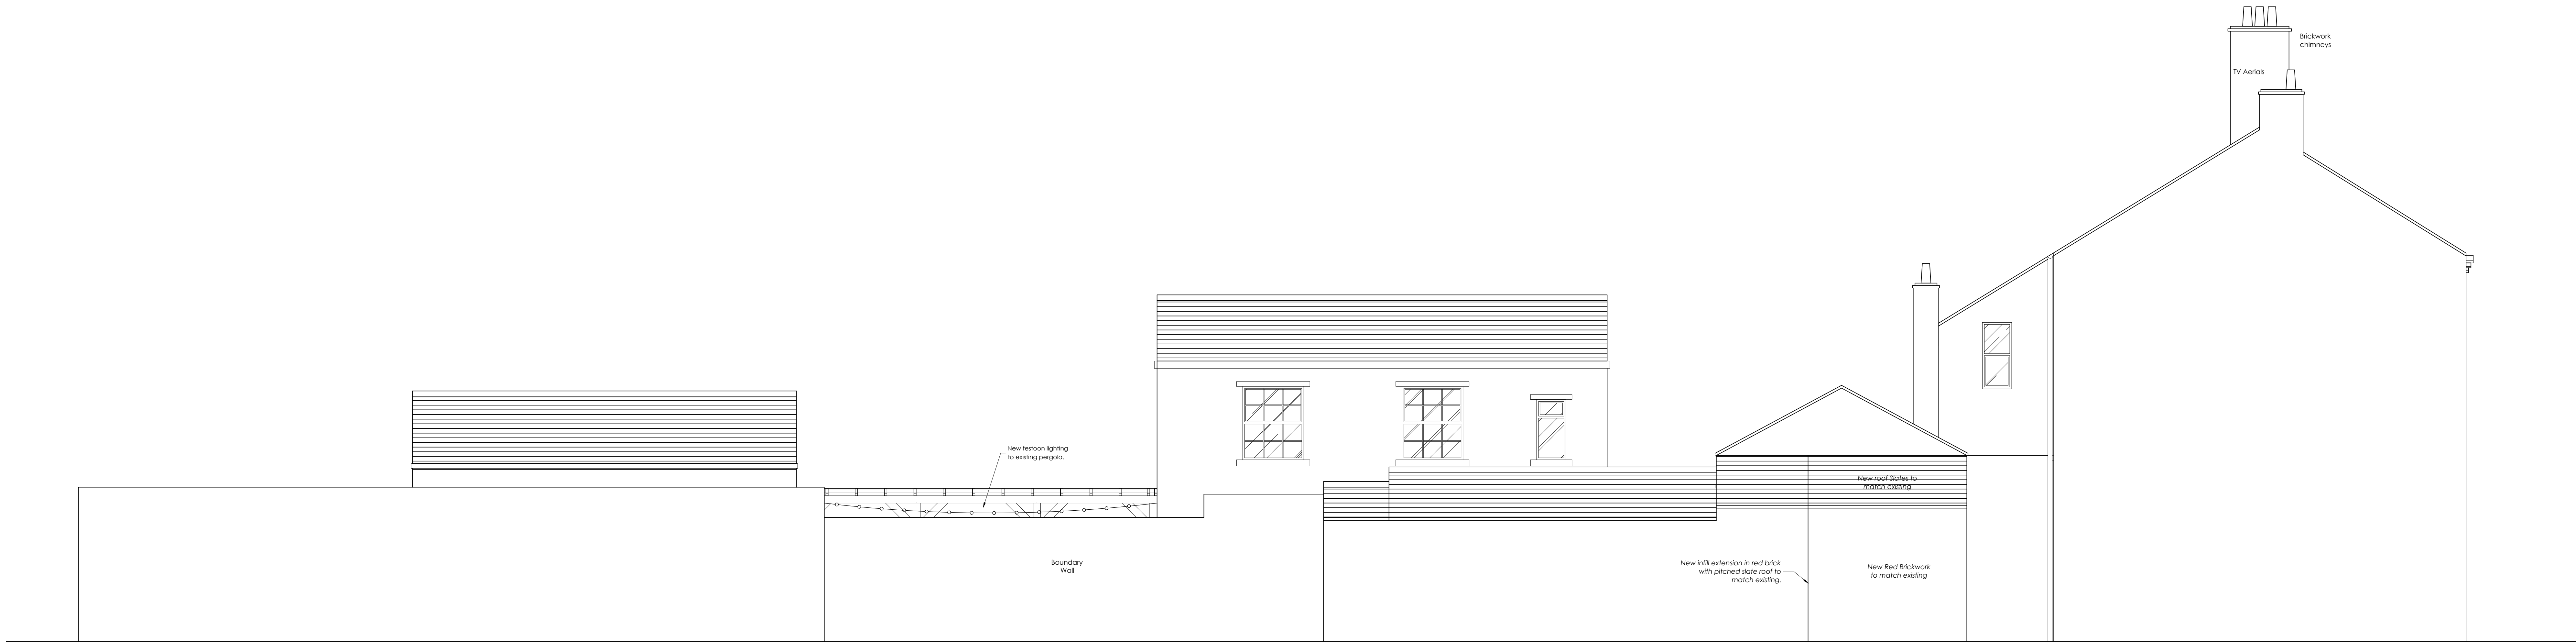

EAST ELEVATION AS PROPOSED (1:50)

0161 428 0310
office@inventiveda.com
www.inventiveda.com
@inventiveda

Rev	Description	By	Date

INVENTIVE DESIGN ASSOCIATES
ARCHITECTURE & INTERIOR DESIGN

57 Station Road, Cheadle Hulme
Stockport, Greater Manchester SK8 7AA
Company Reg No: 9251414

THE SUN INN
11 Derby St,
Prescot L34 3LE
ELEVATIONS AS PROPOSED

DRAWN	RK	DATE	March 26	DRAWING NO.	
SCALE	1:50@A1	REV.			25138 - 302