 
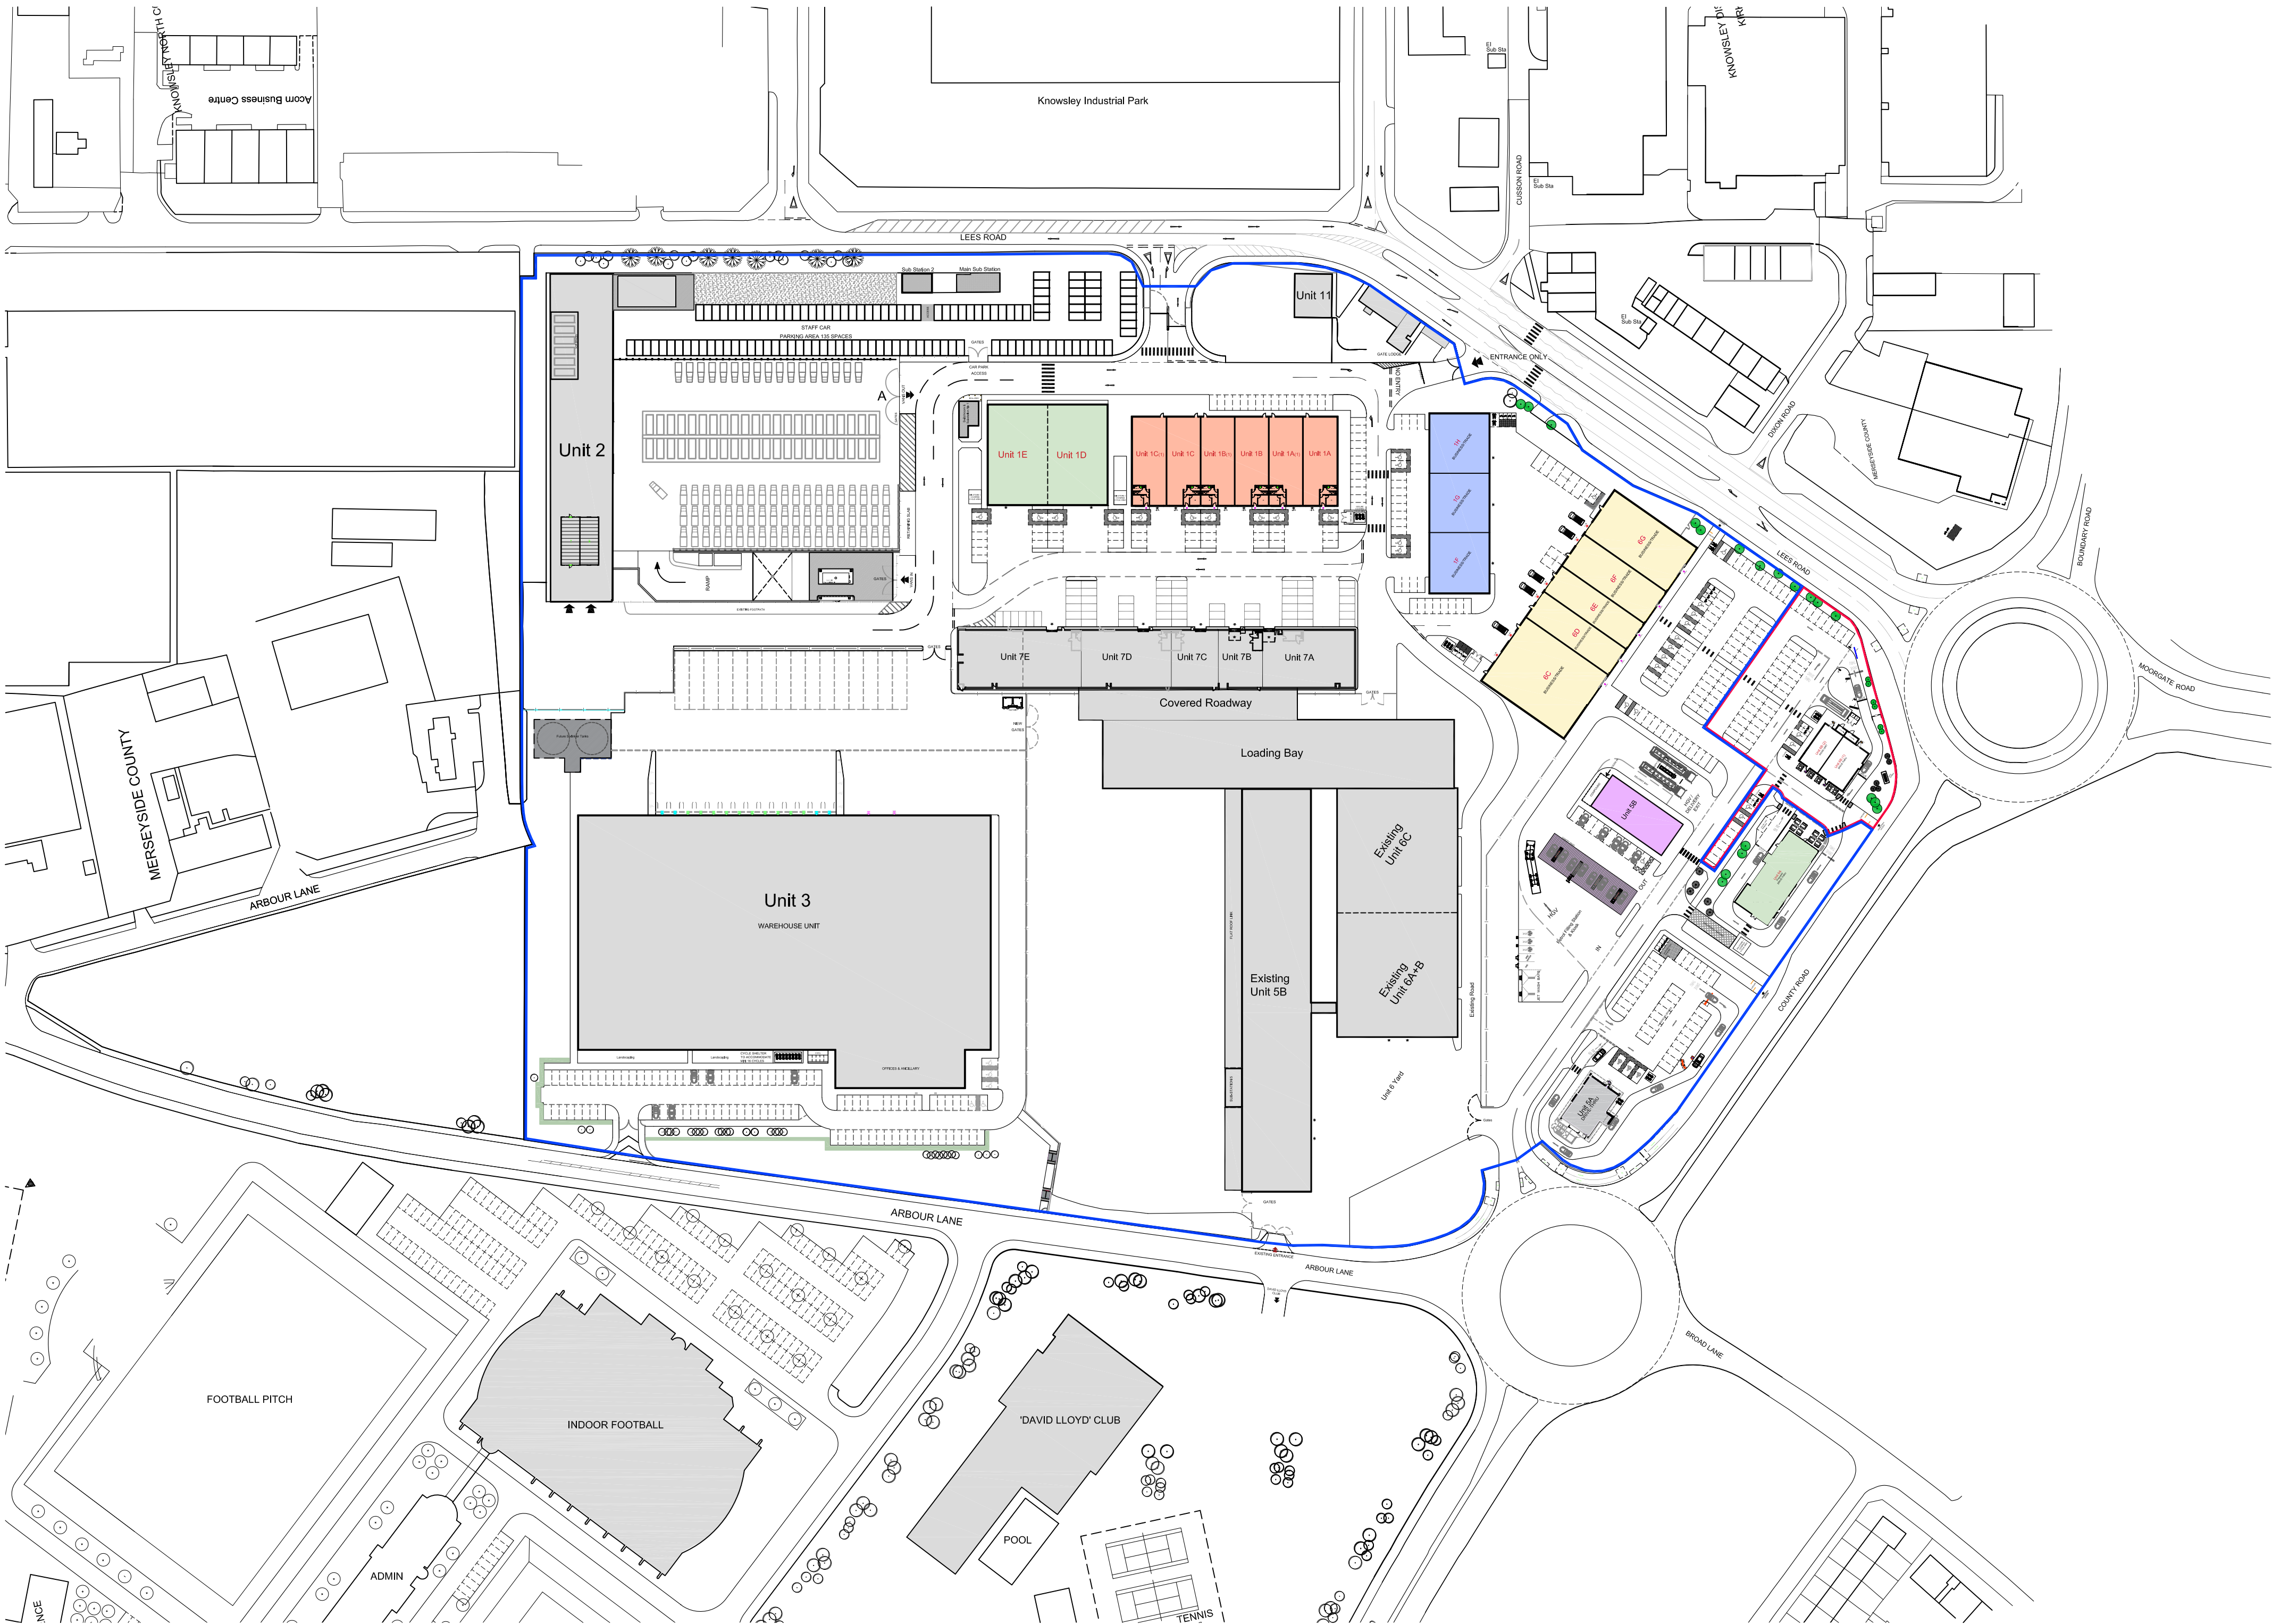
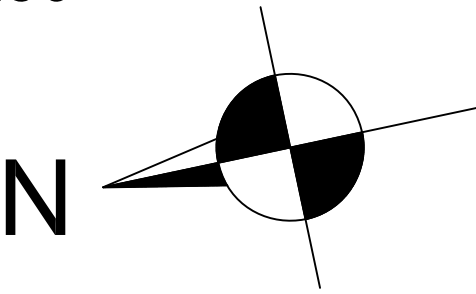


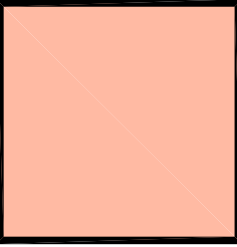
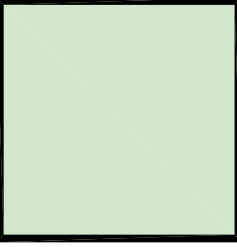
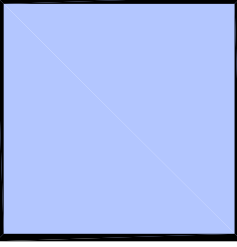
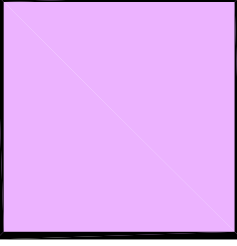
The Contractor is responsible for checking dimensions and any discrepancy to be verified with the Architects before proceeding. Figured dimensions to be worked to only. Subject to all Local Authority and Statutory approvals.
DO NOT SCALE

PLANNING



1:1250



-  UNITS 6C - 6G
APPROVED UNDER LPA
REF:20/00467/FUL
-  UNITS 1A - 1C
APPROVED UNDER LPA
REF:20/00467/FUL
(NOT YET CONSTRUCTED)
-  UNIT 6A & 1D+E
APPROVED UNDER LPA
REF:19/00337/OUT
(NOT YET CONSTRUCTED)
-  UNITS 1F - 1H APPROVED
UNDER LPA
REF:19/00337/NMA1
-  UNIT 5B APPROVED
UNDER LPA
REF:20/00572/FUL
(NOT YET CONSTRUCTED)

A	Minor updates following LHA comments	08.11.22
REV	DESCRIPTION	DATE
EMERSON HOUSE, HEYES LANE, ALDERLEY EDGE, CHESHIRE SK9 7LF Tel: (01625) 588400, Fax: (01625) 588276 Orbit Developments		

location
**ACADEMY BUSINESS PARK
LEES ROAD KNOWSLEY L33 7SA**

title
**PROPOSED SITE PLAN (1250)
Units 6B1+2 Drive-thru + Kiosk**

scale	ref	checked	date
1:1250 @ A1	t.l.h.		10.08.22

drawing no.
1373-PL-2003-A