

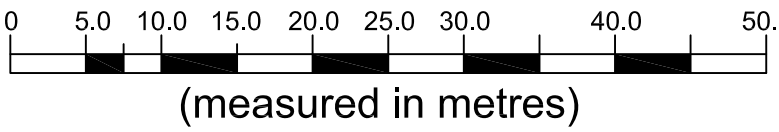


The Contractor is responsible for checking dimensions and any discrepancy to be verified with the Architects before proceeding. Figured dimensions to be worked to only. Subject to all Local Authority and Statutory approvals.
DO NOT SCALE


PLANNING

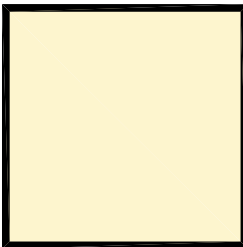


1:500

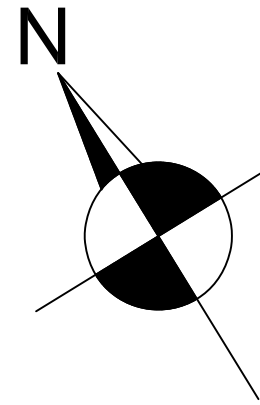


UNITS 6C - 6G
APPROVED UNDER LPA
REF:20/00467/FUL

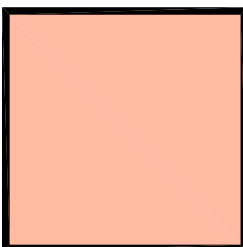


UNITS 1A - 1C
APPROVED UNDER LPA
REF:20/00467/FUL
(NOT YET CONSTRUCTED)

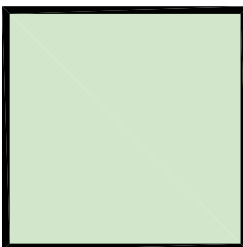


UNIT 6A
APPROVED UNDER LPA
REF:19/00337/OUT
(NOT YET CONSTRUCTED)

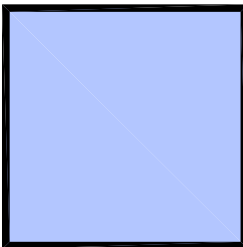

UNITS 1F - 1H APPROVED
UNDER LPA
REF:19/00337/NMA1

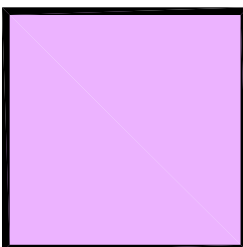

UNIT 5B APPROVED
UNDER LPA
REF:20/00572/FUL
(NOT YET CONSTRUCTED)

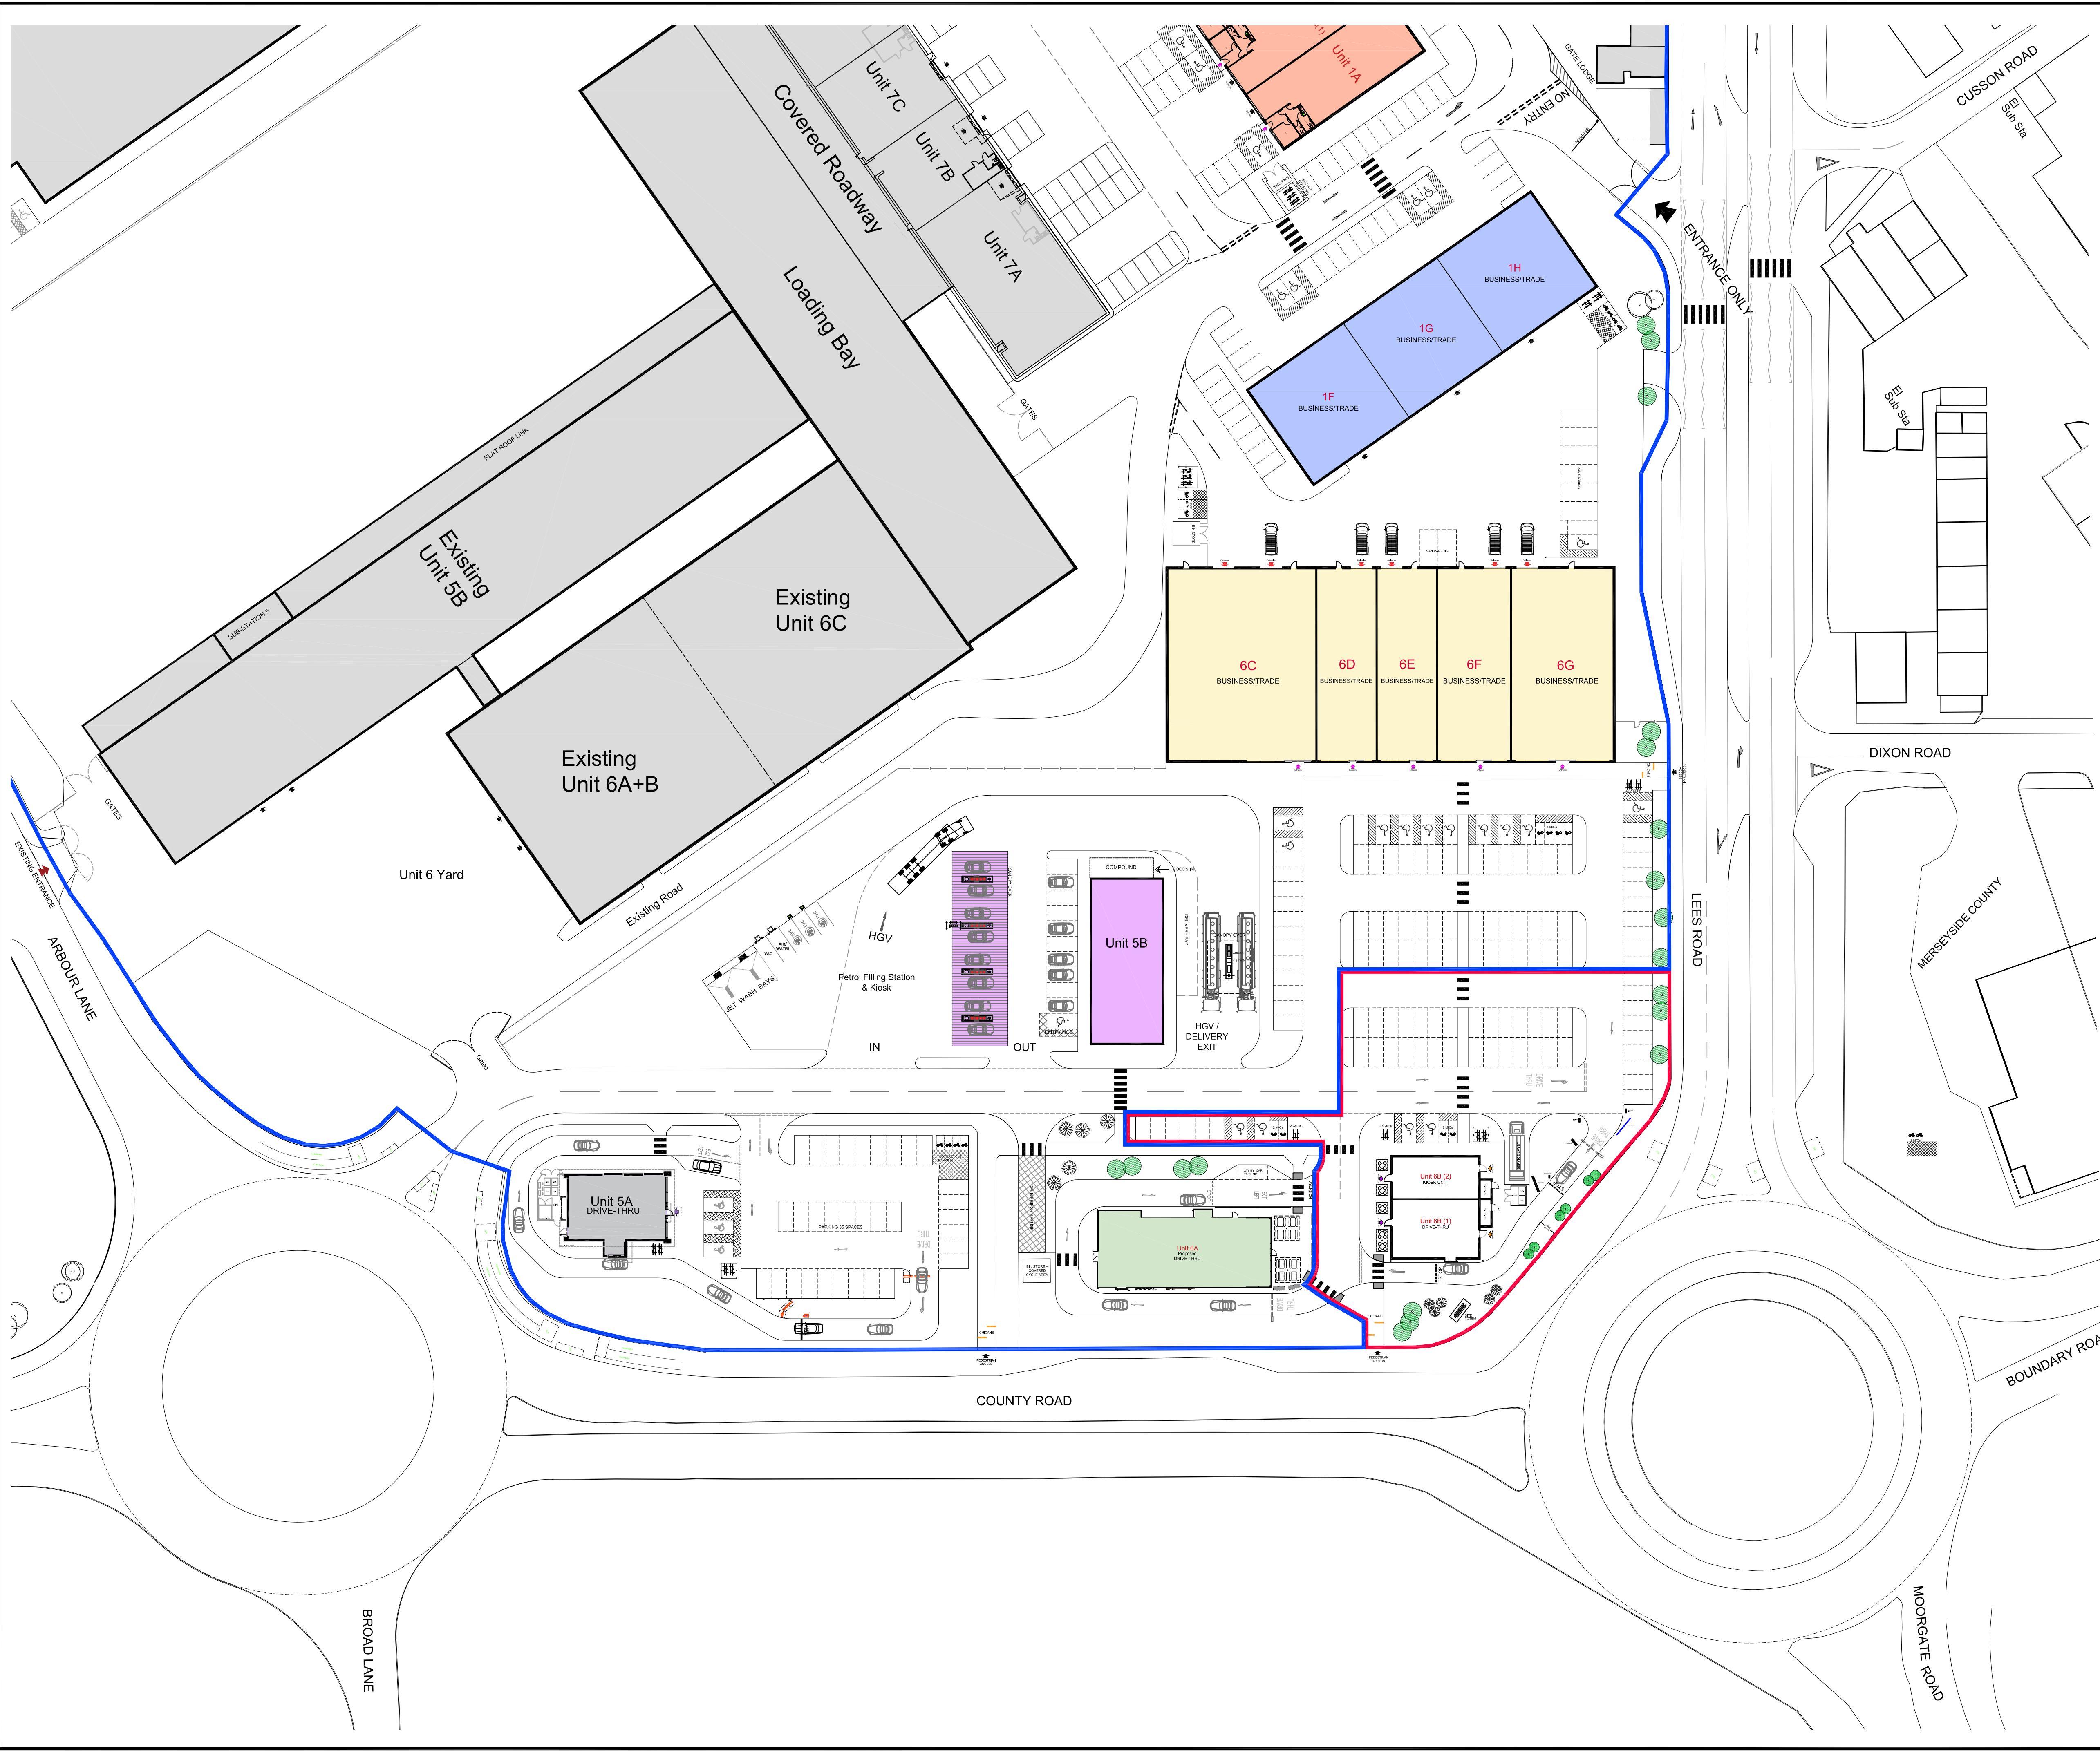

REV	DESCRIPTION	DATE
A	Minor updates following LHA comments	08.11.22

EMERSON HOUSE, HEYES LANE,
ALDERLEY EDGE,
CHESHIRE SK9 7LF
Tel: (01625) 588400, Fax: (01625) 588276

Orbit
Developments

location
**ACADEMY BUSINESS PARK
LEES ROAD KNOWSLEY L33 7SA**

title
**PROPOSED SITE PLAN (500)
Units 6B1+2 Drive-thru + Kiosk**

scale 1:500	ref @ A1	checked t.l.h.	date 10.08.22
----------------	-------------	-------------------	------------------

drawing no.
1373-PL-2004-A