

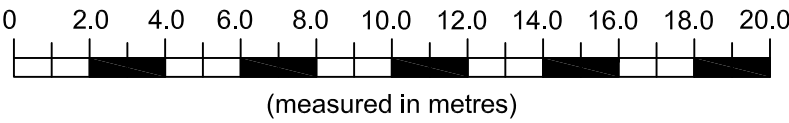


The Contractor is responsible for checking dimensions and any discrepancy to be verified with the Architects before proceeding. Figured dimensions to be worked to only. Subject to all Local Authority and Statutory approvals.
DO NOT SCALE


PLANNING

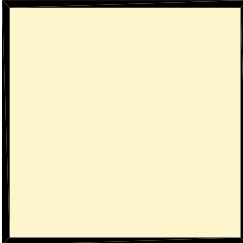


1:200

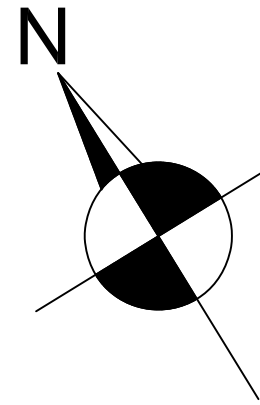

UNITS 6C - 6G
APPROVED UNDER LPA
REF:20/00467/FUL

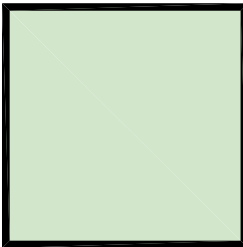

UNIT 6A
APPROVED UNDER LPA
REF:19/00337/OUT
(NOT YET CONSTRUCTED)

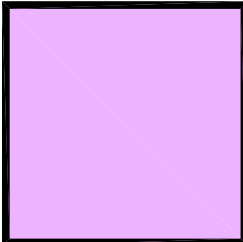

UNIT 5B APPROVED
UNDER LPA
REF:20/00572/FUL
(NOT YET CONSTRUCTED)

A	Minor updates following LHA comments	08.11.22
REV	DESCRIPTION	DATE
EMERSON HOUSE, HEYES LANE, ALDERLEY EDGE, CHESHIRE SK9 7LF Tel: (01625) 588400, Fax: (01625) 588276		

Orbit
Developments

location
**ACADEMY BUSINESS PARK
LEES ROAD KNOWSLEY L33 7SA**

title
**PROPOSED SITE PLAN (200)
Units 6B1+2 Drive-thru + Kiosk**

scale 1:200	@ A1	ref t.l.h.	checked	date 10.08.22
----------------	------	---------------	---------	------------------

drawing no.
1373-PL-2005-A

