

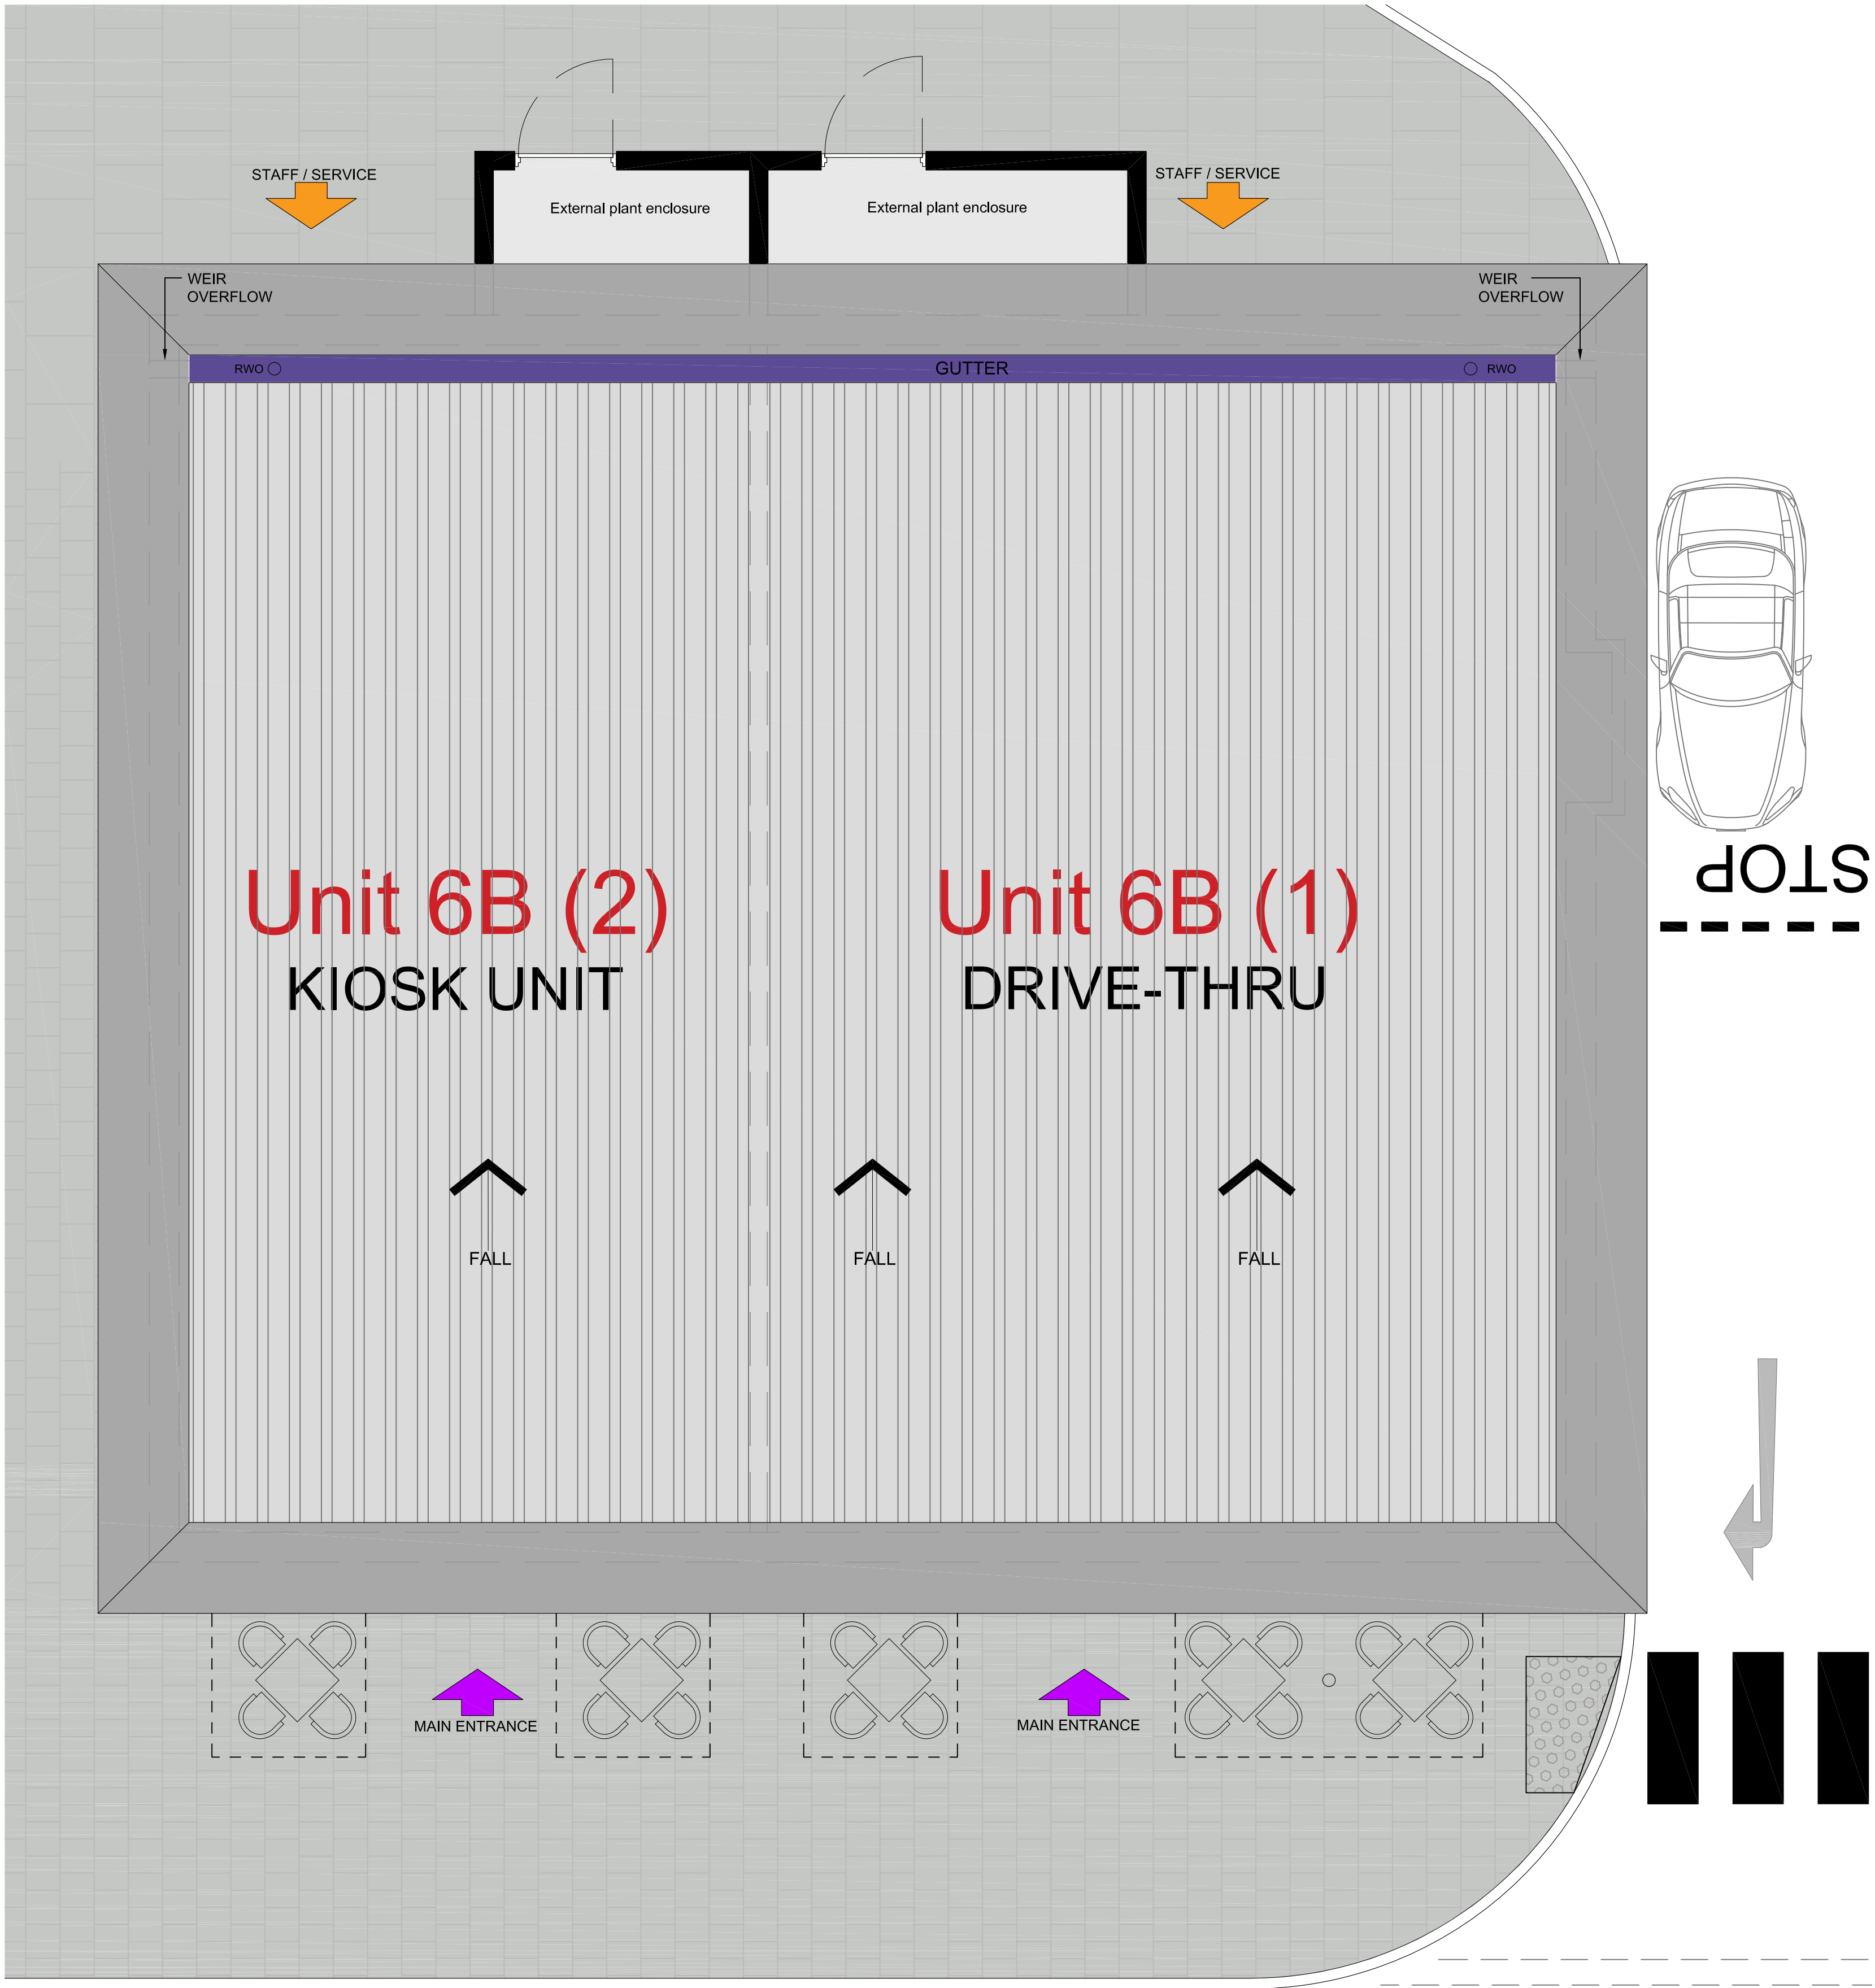


The Contractor is responsible for checking dimensions and any discrepancy to be verified with the Architects before proceeding. Figured dimensions to be worked to only. Subject to all Local Authority and Statutory approvals.
DO NOT SCALE

PLANNING

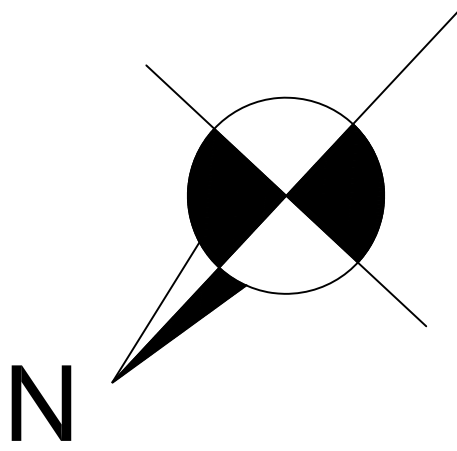

A	Viewport reduced	08.11.22
REV	DESCRIPTION	DATE
EMERSON HOUSE, HEYES LANE, ALDERLEY EDGE, CHESHIRE SK9 7LF Tel: (01625) 588400, Fax: (01625) 588276		

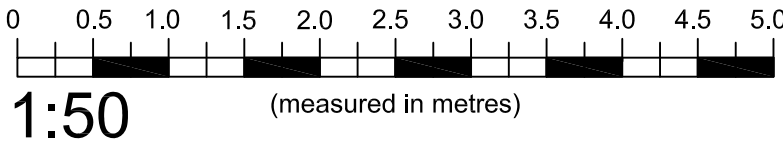

location
ACADEMY BUSINESS PARK
LEES ROAD KNOWSLEY L33 7SA

title
PROPOSED ROOF PLAN
Units 6B 1+2 Drive-thru + Kiosk

scale	ref	checked	date
1:50	@ A1	t.l.h.	10.08.22

drawing no.
1373-PL-2008-A