



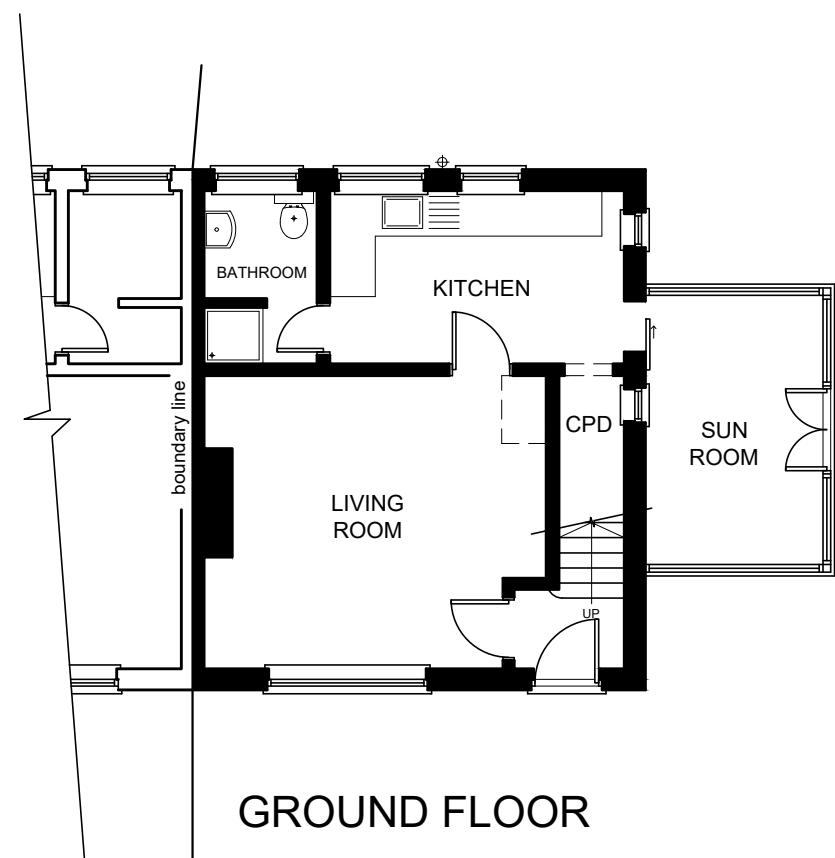

GROUND FLOOR

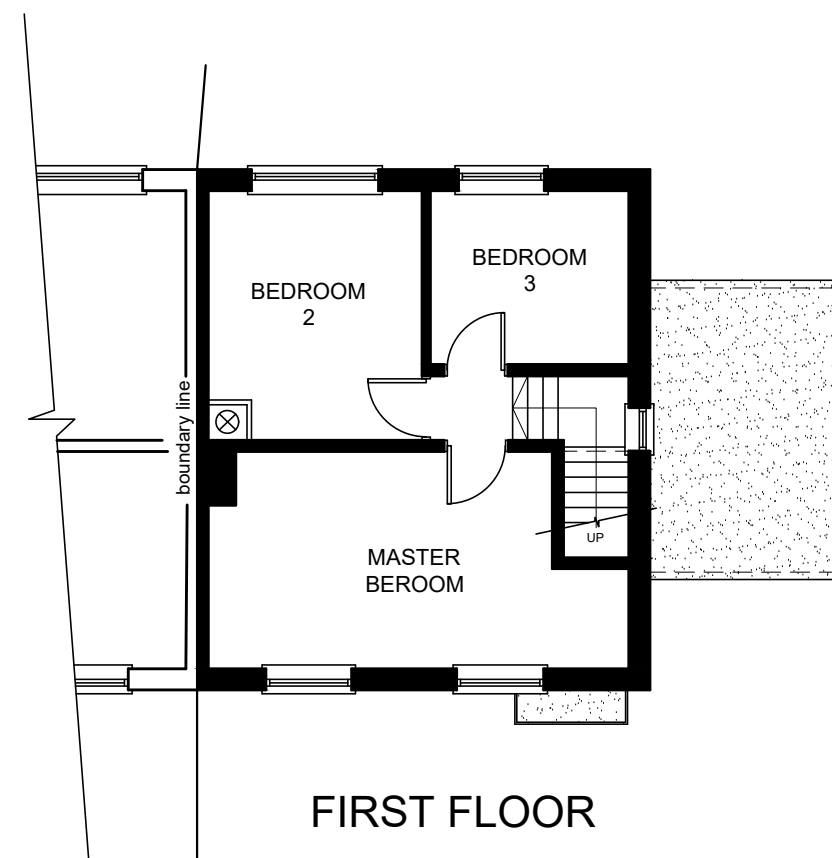

FIRST FLOOR




FRONT ELEVATION



REAR ELEVATION




RIGHT ELEVATION

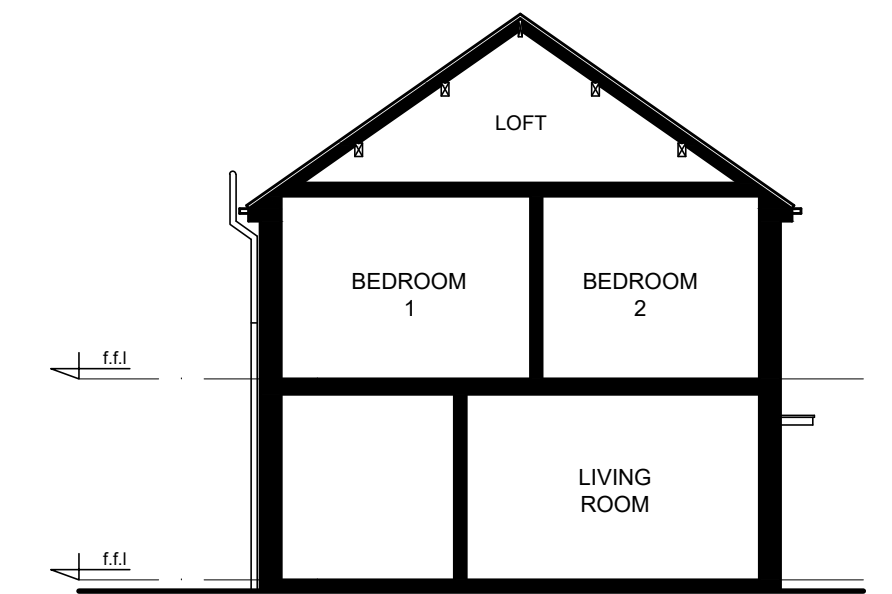


LEFT ELEVATION

EXISTING PLANS & ELEVATIONS

1:100 scale bar 0 1 2 3 4 5metres

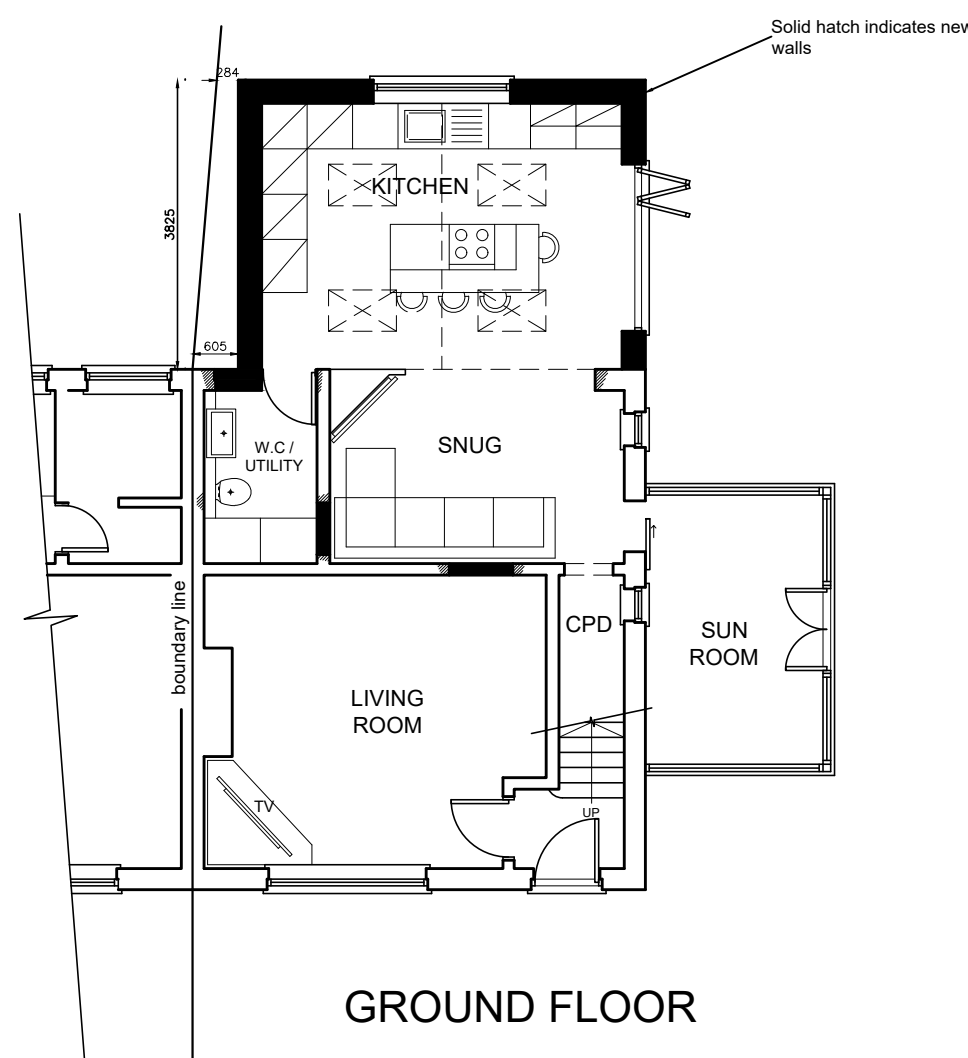


GROUND FLOOR

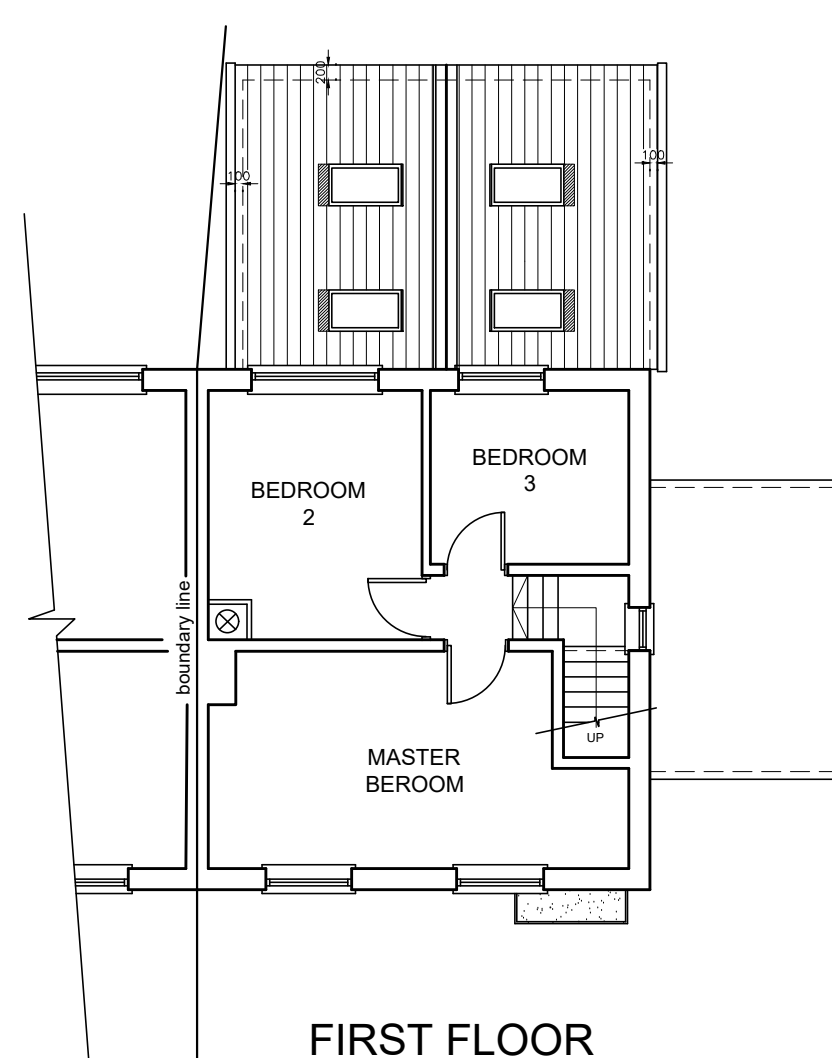

FIRST FLOOR




FRONT ELEVATION

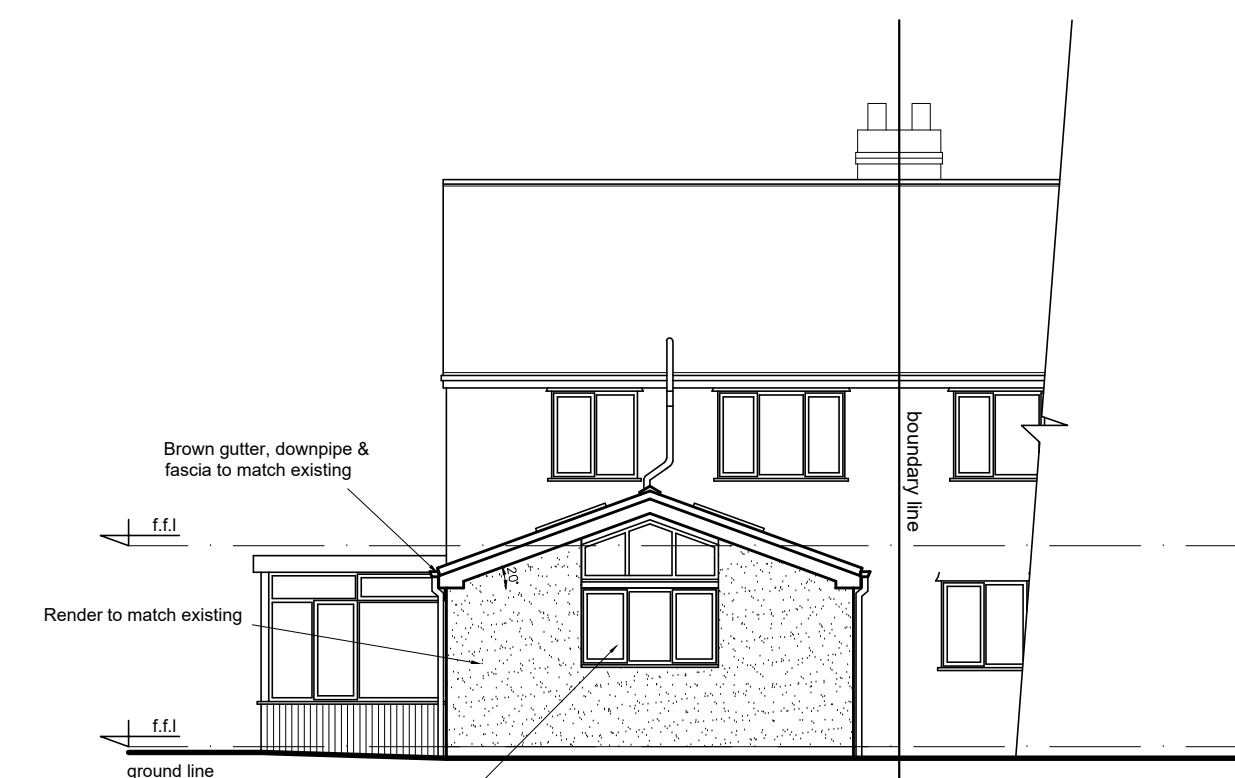

REAR ELEVATION



RIGHT ELEVATION

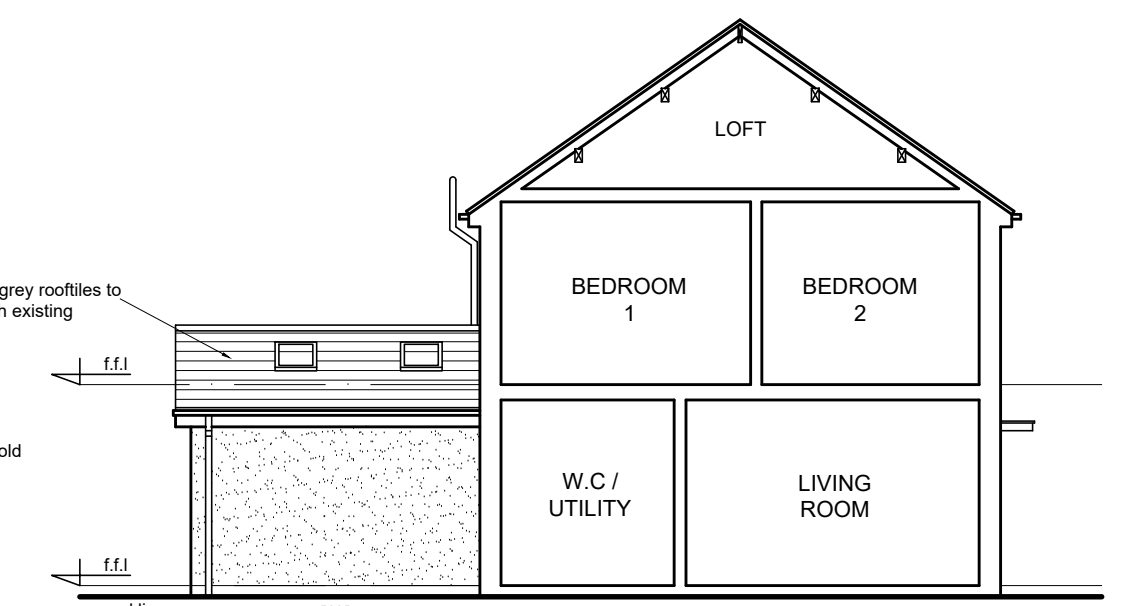

LEFT ELEVATION

PROPOSED PLANS & ELEVATIONS

1:100 scale bar 0 1 2 3 4 5metres

RJG Architecture Ltd 104 Whitefield Lane Liverpool	Project 84 Whitefield Lane Terback Green Liverpool		
	Drawn by C.S.		
Title Existing and Proposed Plans and Elevations		Date 01/471/PN/01	
Scale 1:100		Date Nov '21	