




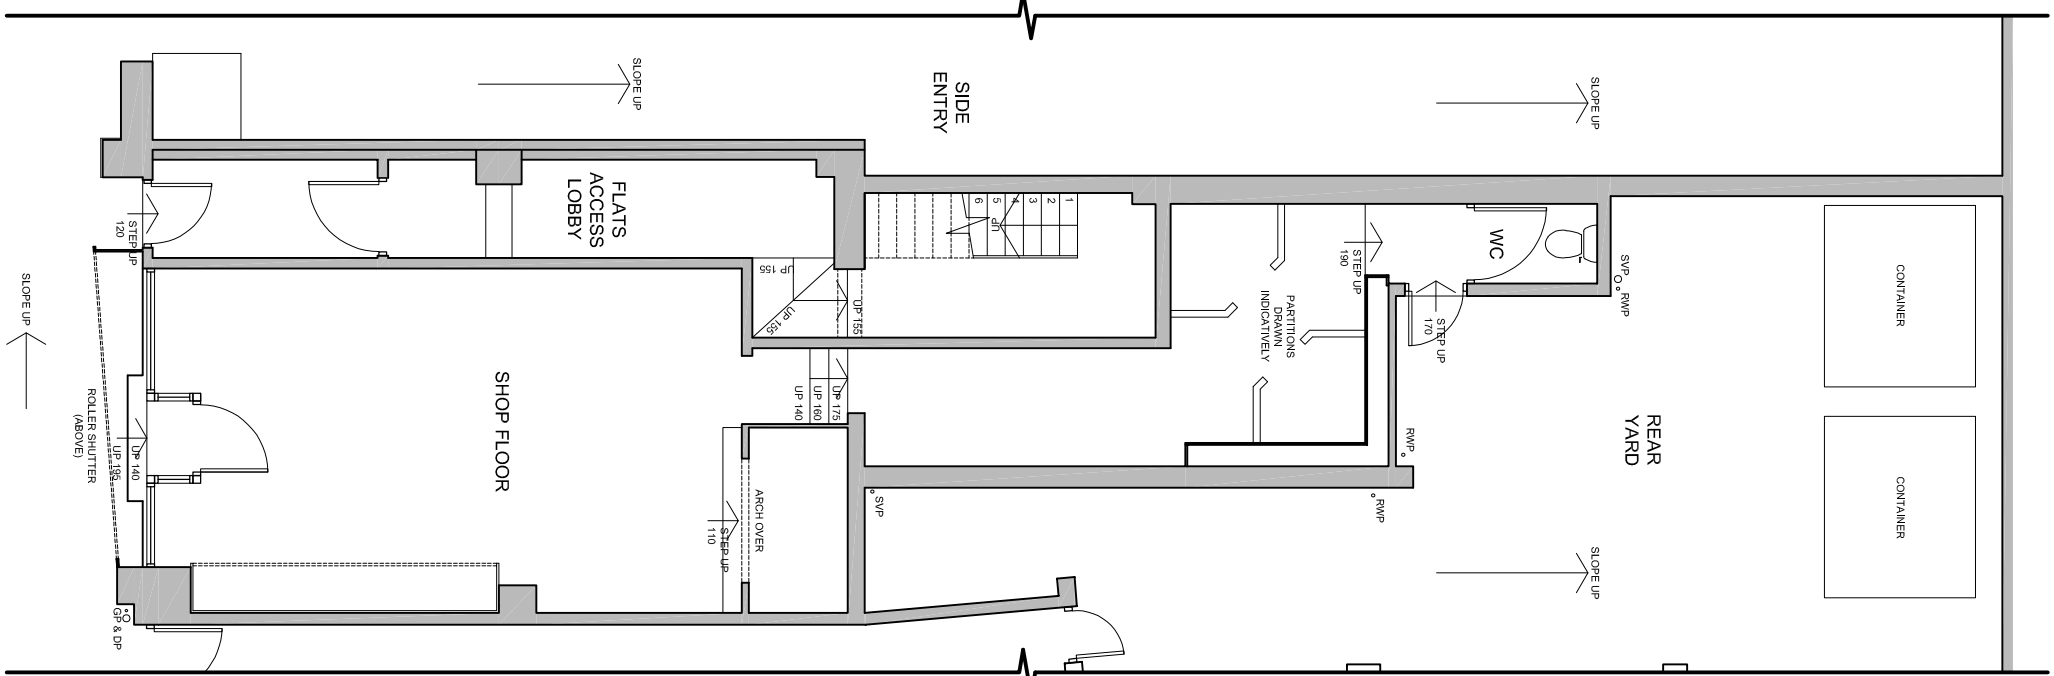


GROUND FLOOR PLAN AS EXISTING

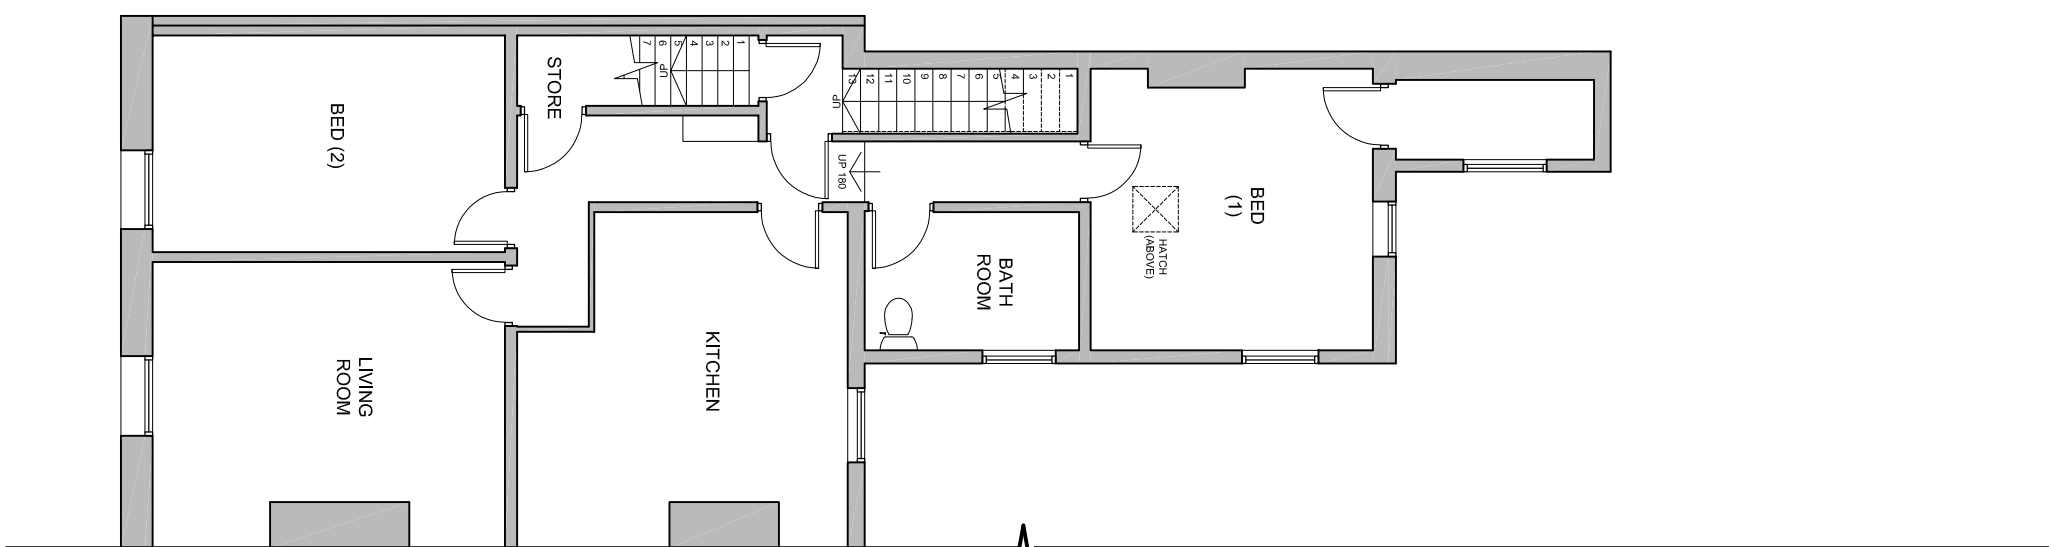

FIRST FLOOR PLAN AS EXISTING

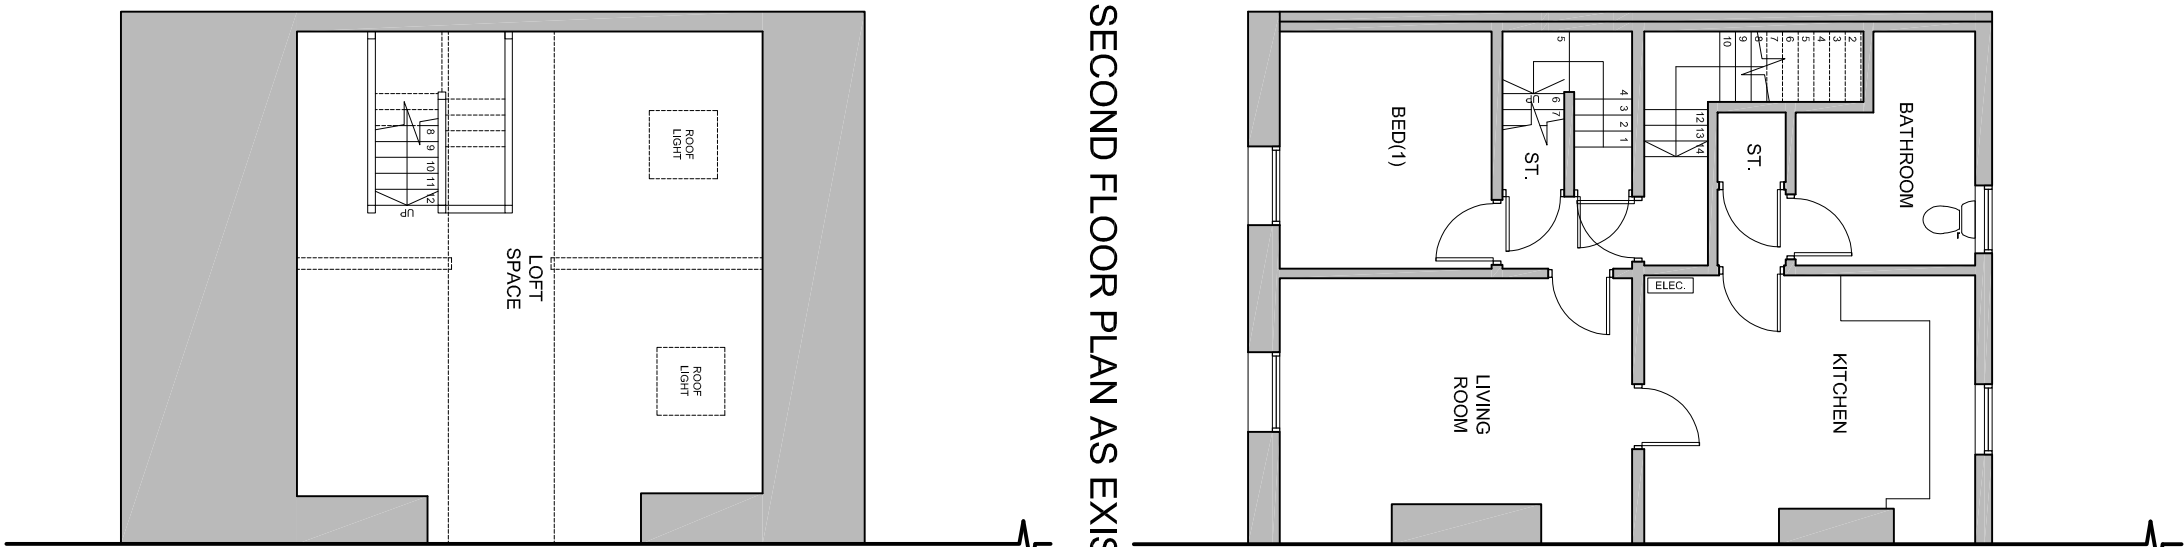


SECOND FLOOR PLAN AS EXISTING

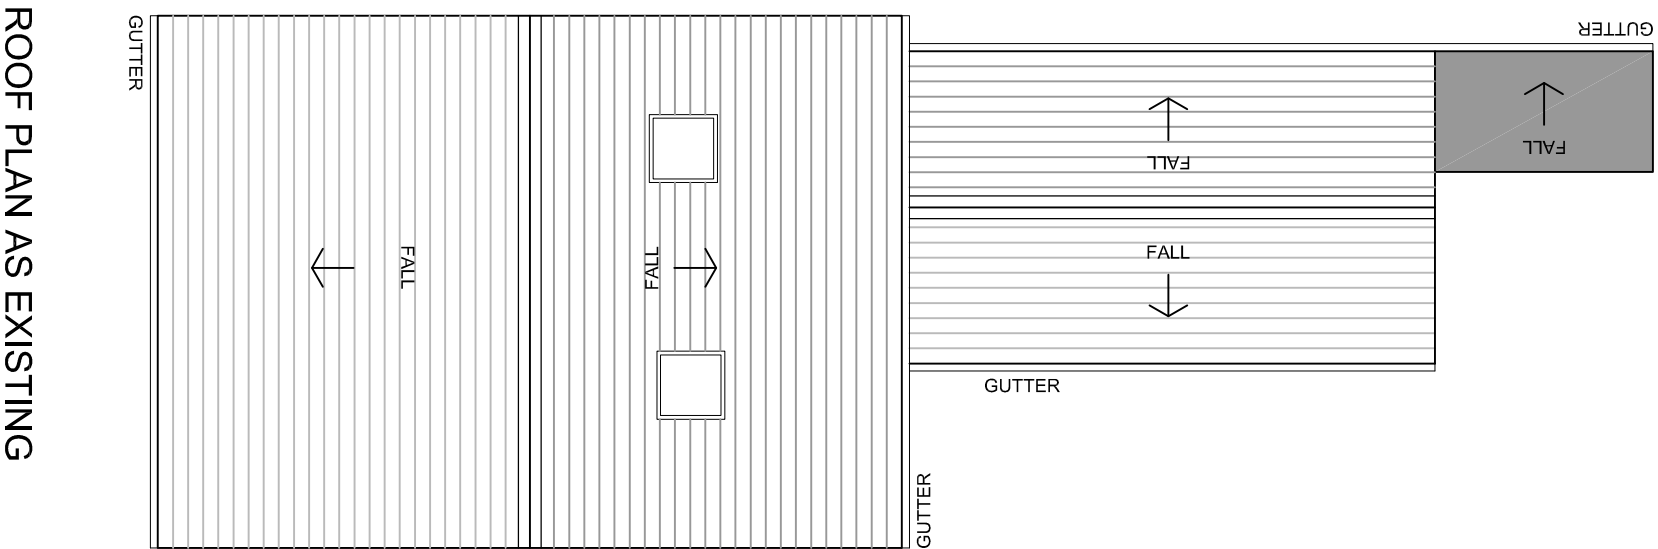


ROOF PLAN AS EXISTING




FRONT ELEVATION (WEST) AS EXISTING

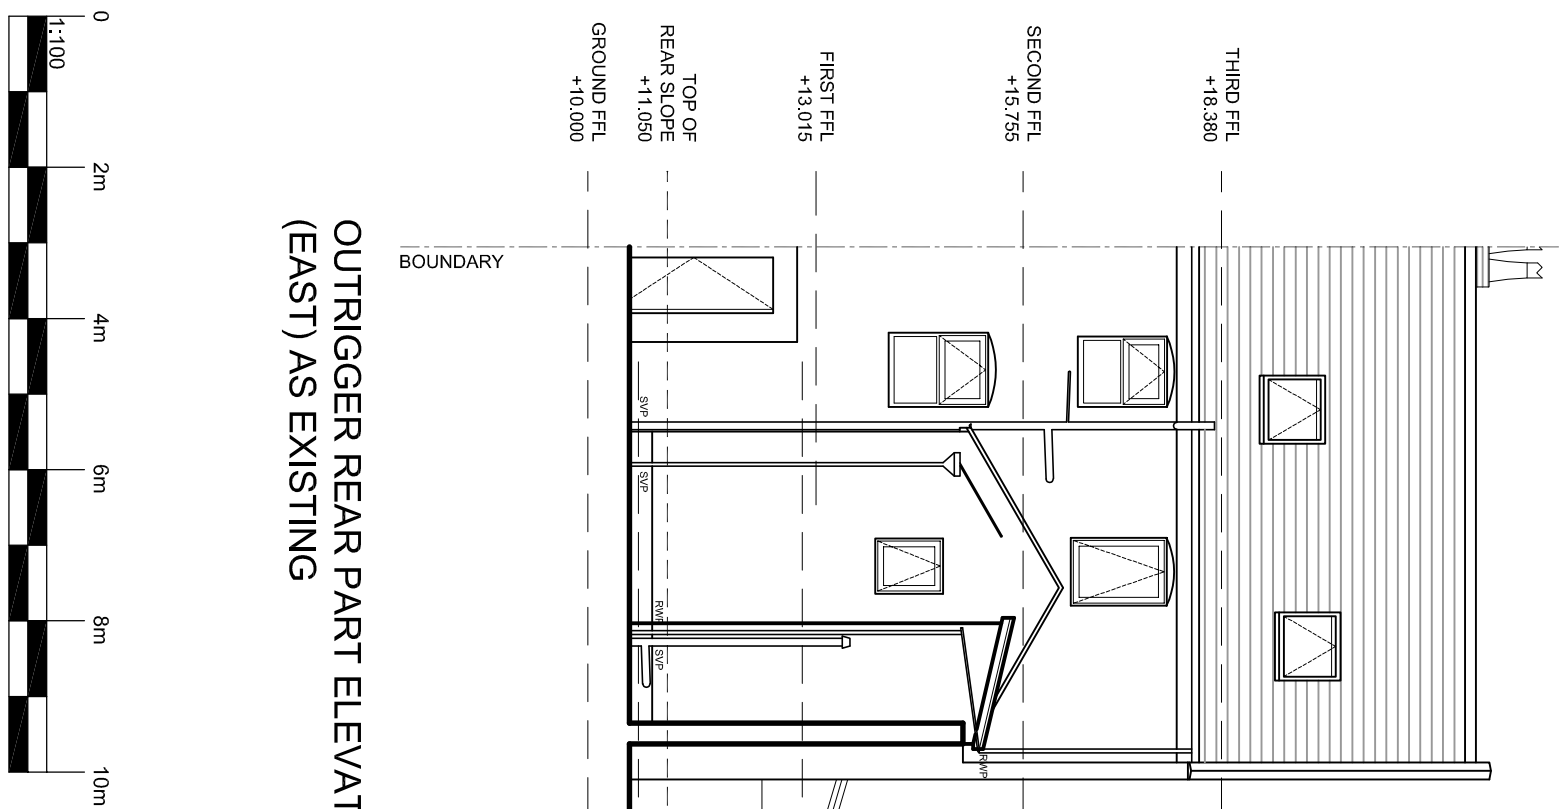


OUTRIGGER REAR PART ELEVATION
(EAST) AS EXISTING

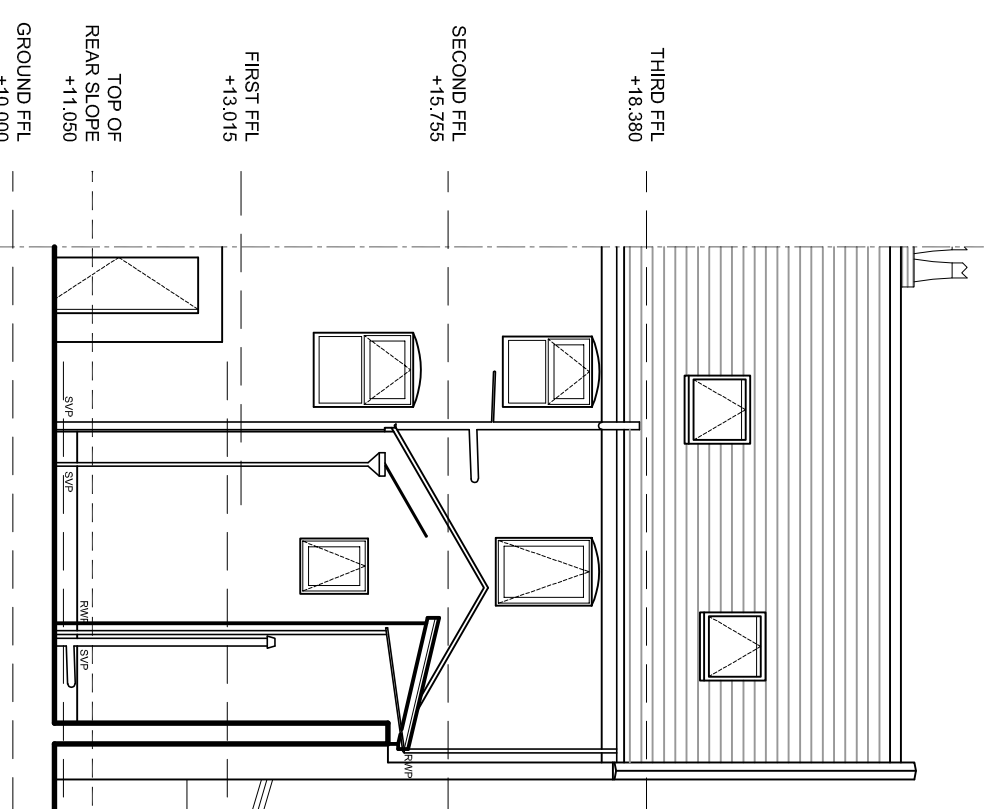

SIDE ELEVATION (NORTH) AS EXISTING

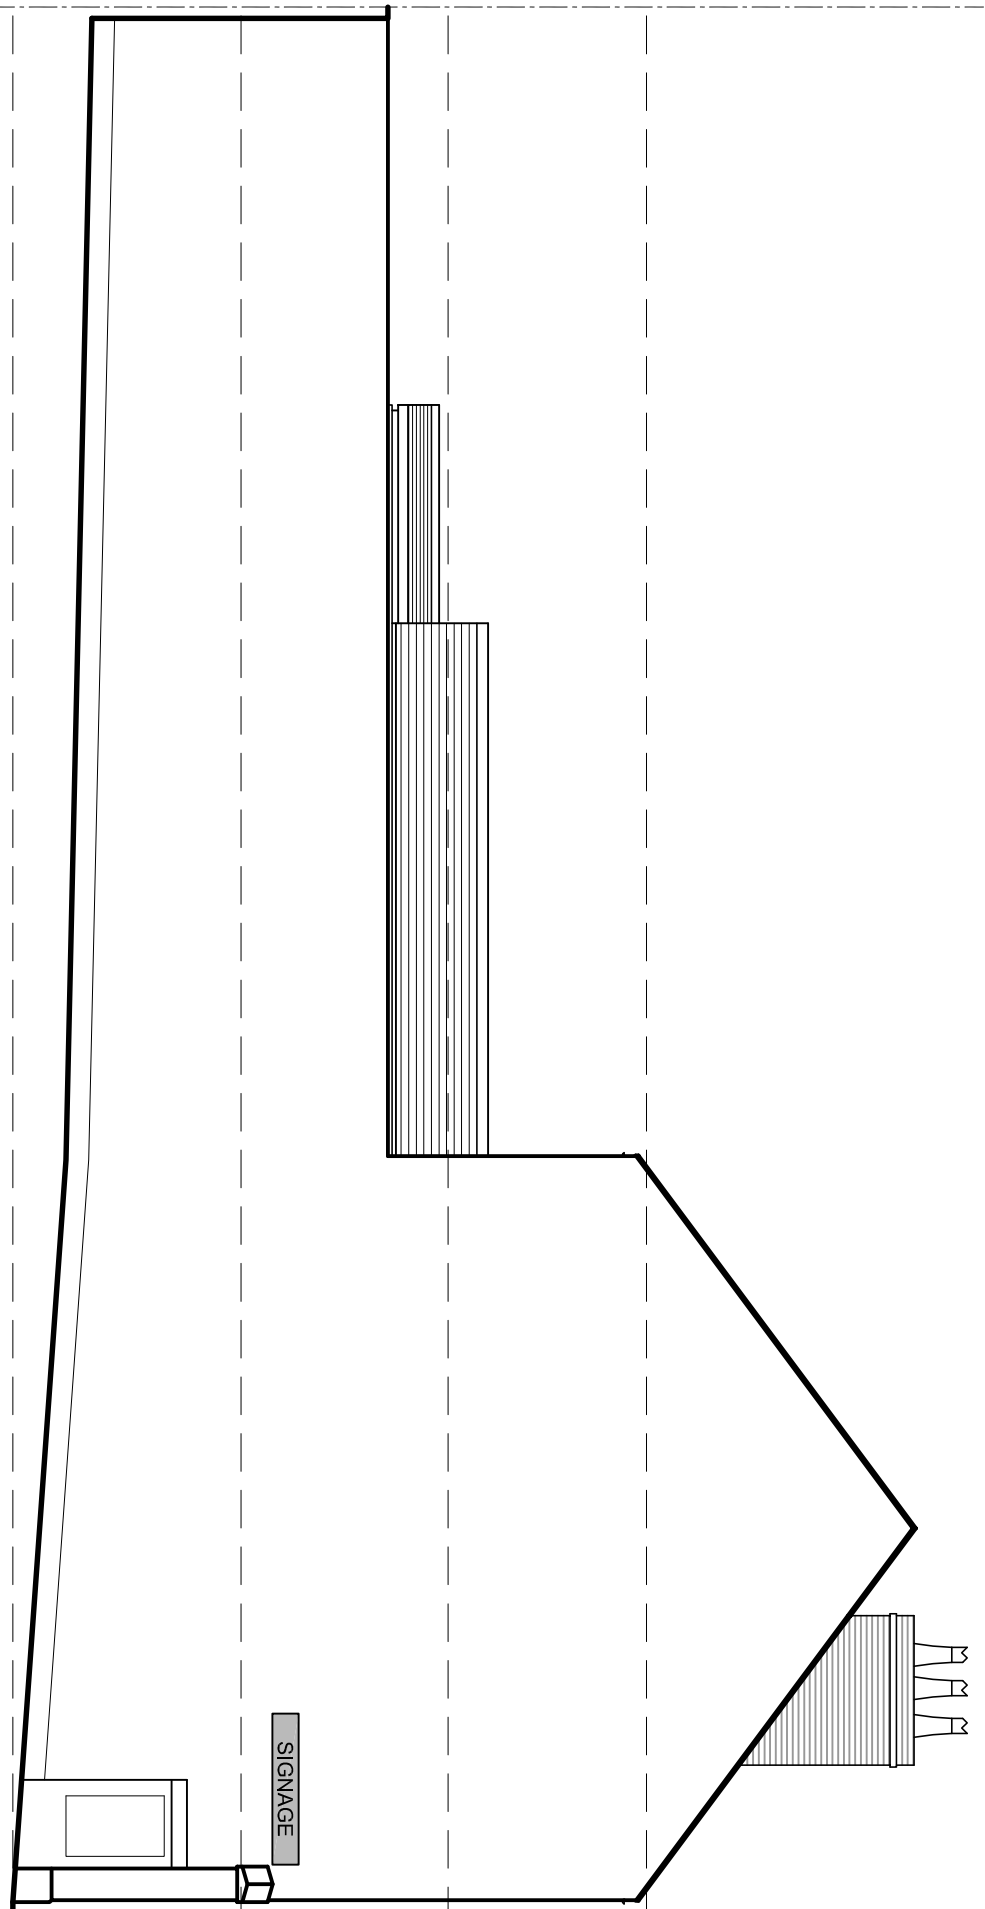

OUTRIGGER SIDE PART ELEVATION (SOUTH) AS EXISTING

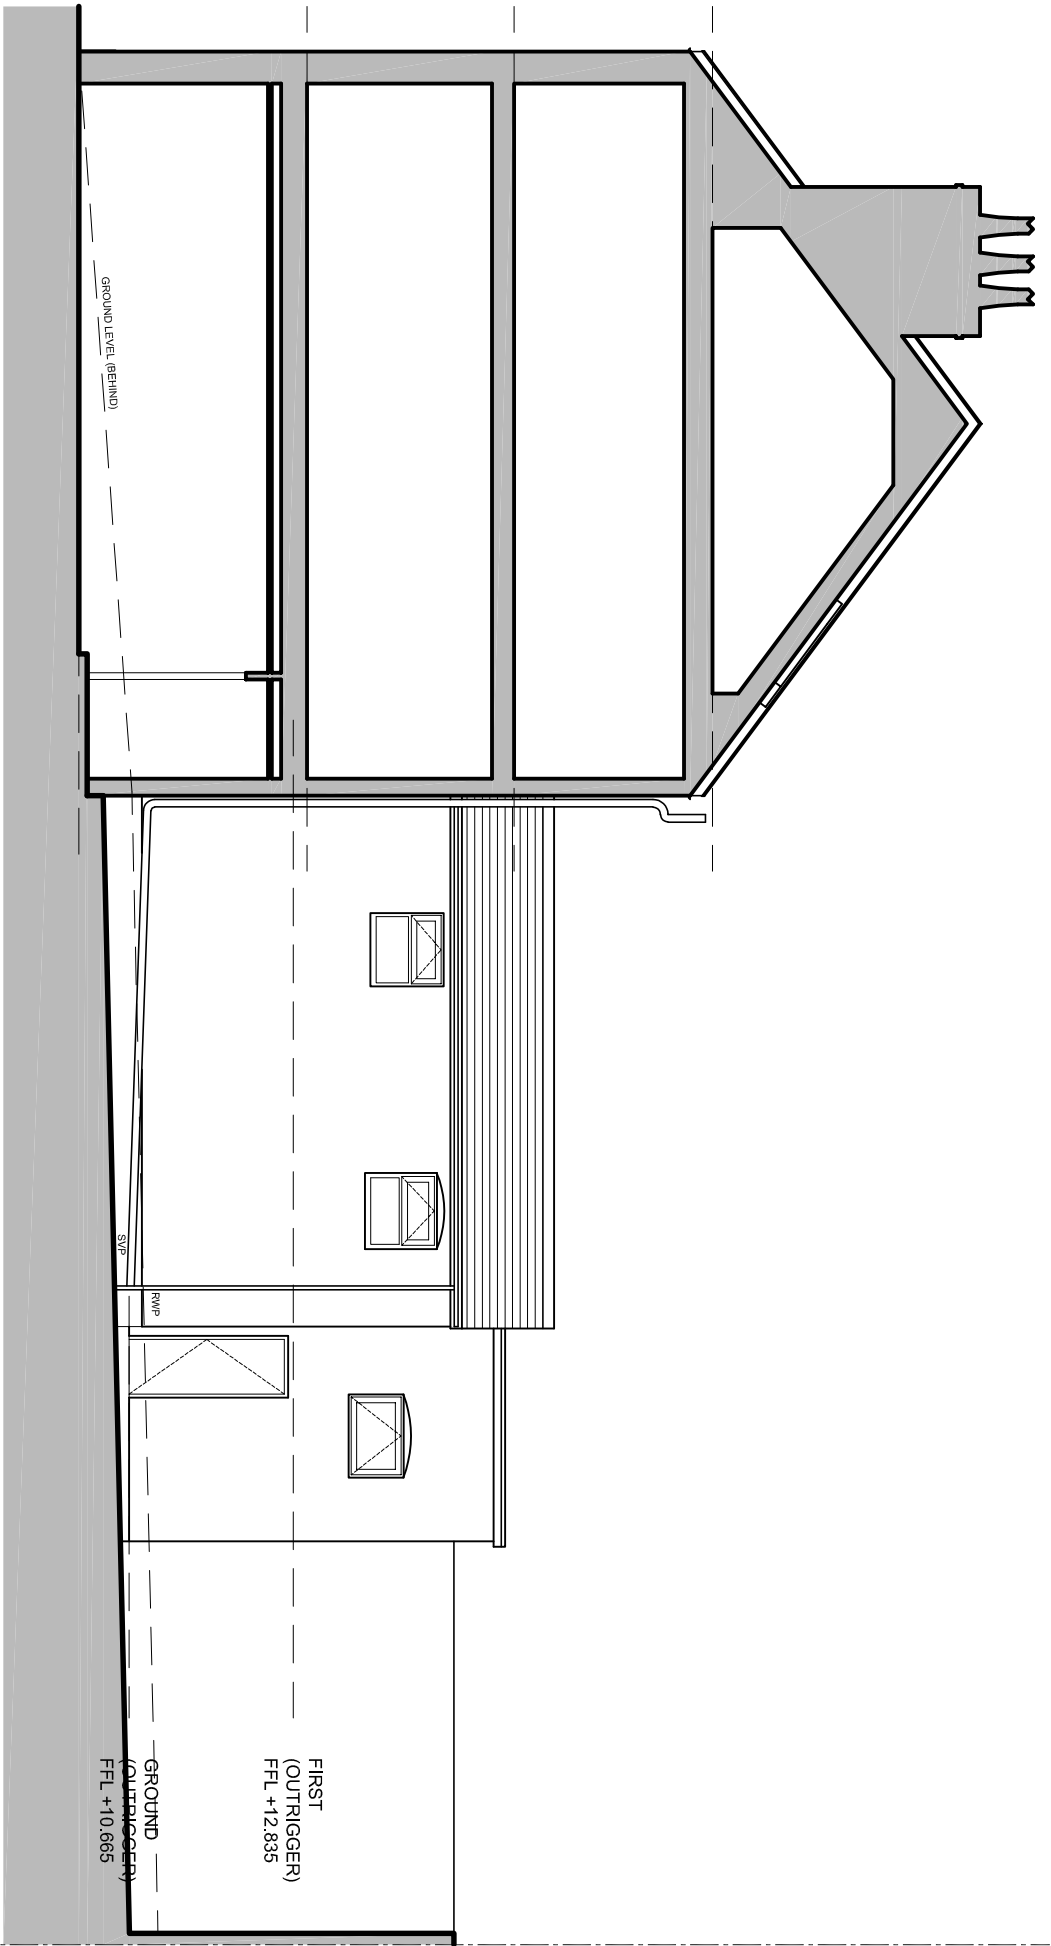

Rev.	Description	REVISIONS	Date	By	CHKD
1					
purpose					
PLANNING					
client					
ANTIA ALLEN					
project					
7, MARKET PLACE, PRESCOT, L34 5SB					
drawing title					
PLANS & ELEVATIONS: AS EXISTING					
scale @ A1 1:100					
date JULY 2021					
1602-001					
dm JT CHKd AW					

Cass
associates

architectural
interior
planning
landscape
conservation

T: +44 (0)151 707 010 E: info@cassassociates.co.uk W: www.cassassociates.co.uk

Studio 2018 The Fab Factory 82 Wood Street, Liverpool, L1 4DQ