




- Dimensions are in millimeters, unless stated otherwise.
- Scaling of this drawing is not recommended.
- It is the recipient's responsibility to print this document to the correct scale.
- All relevant drawings and specifications should be read in conjunction with this drawing.

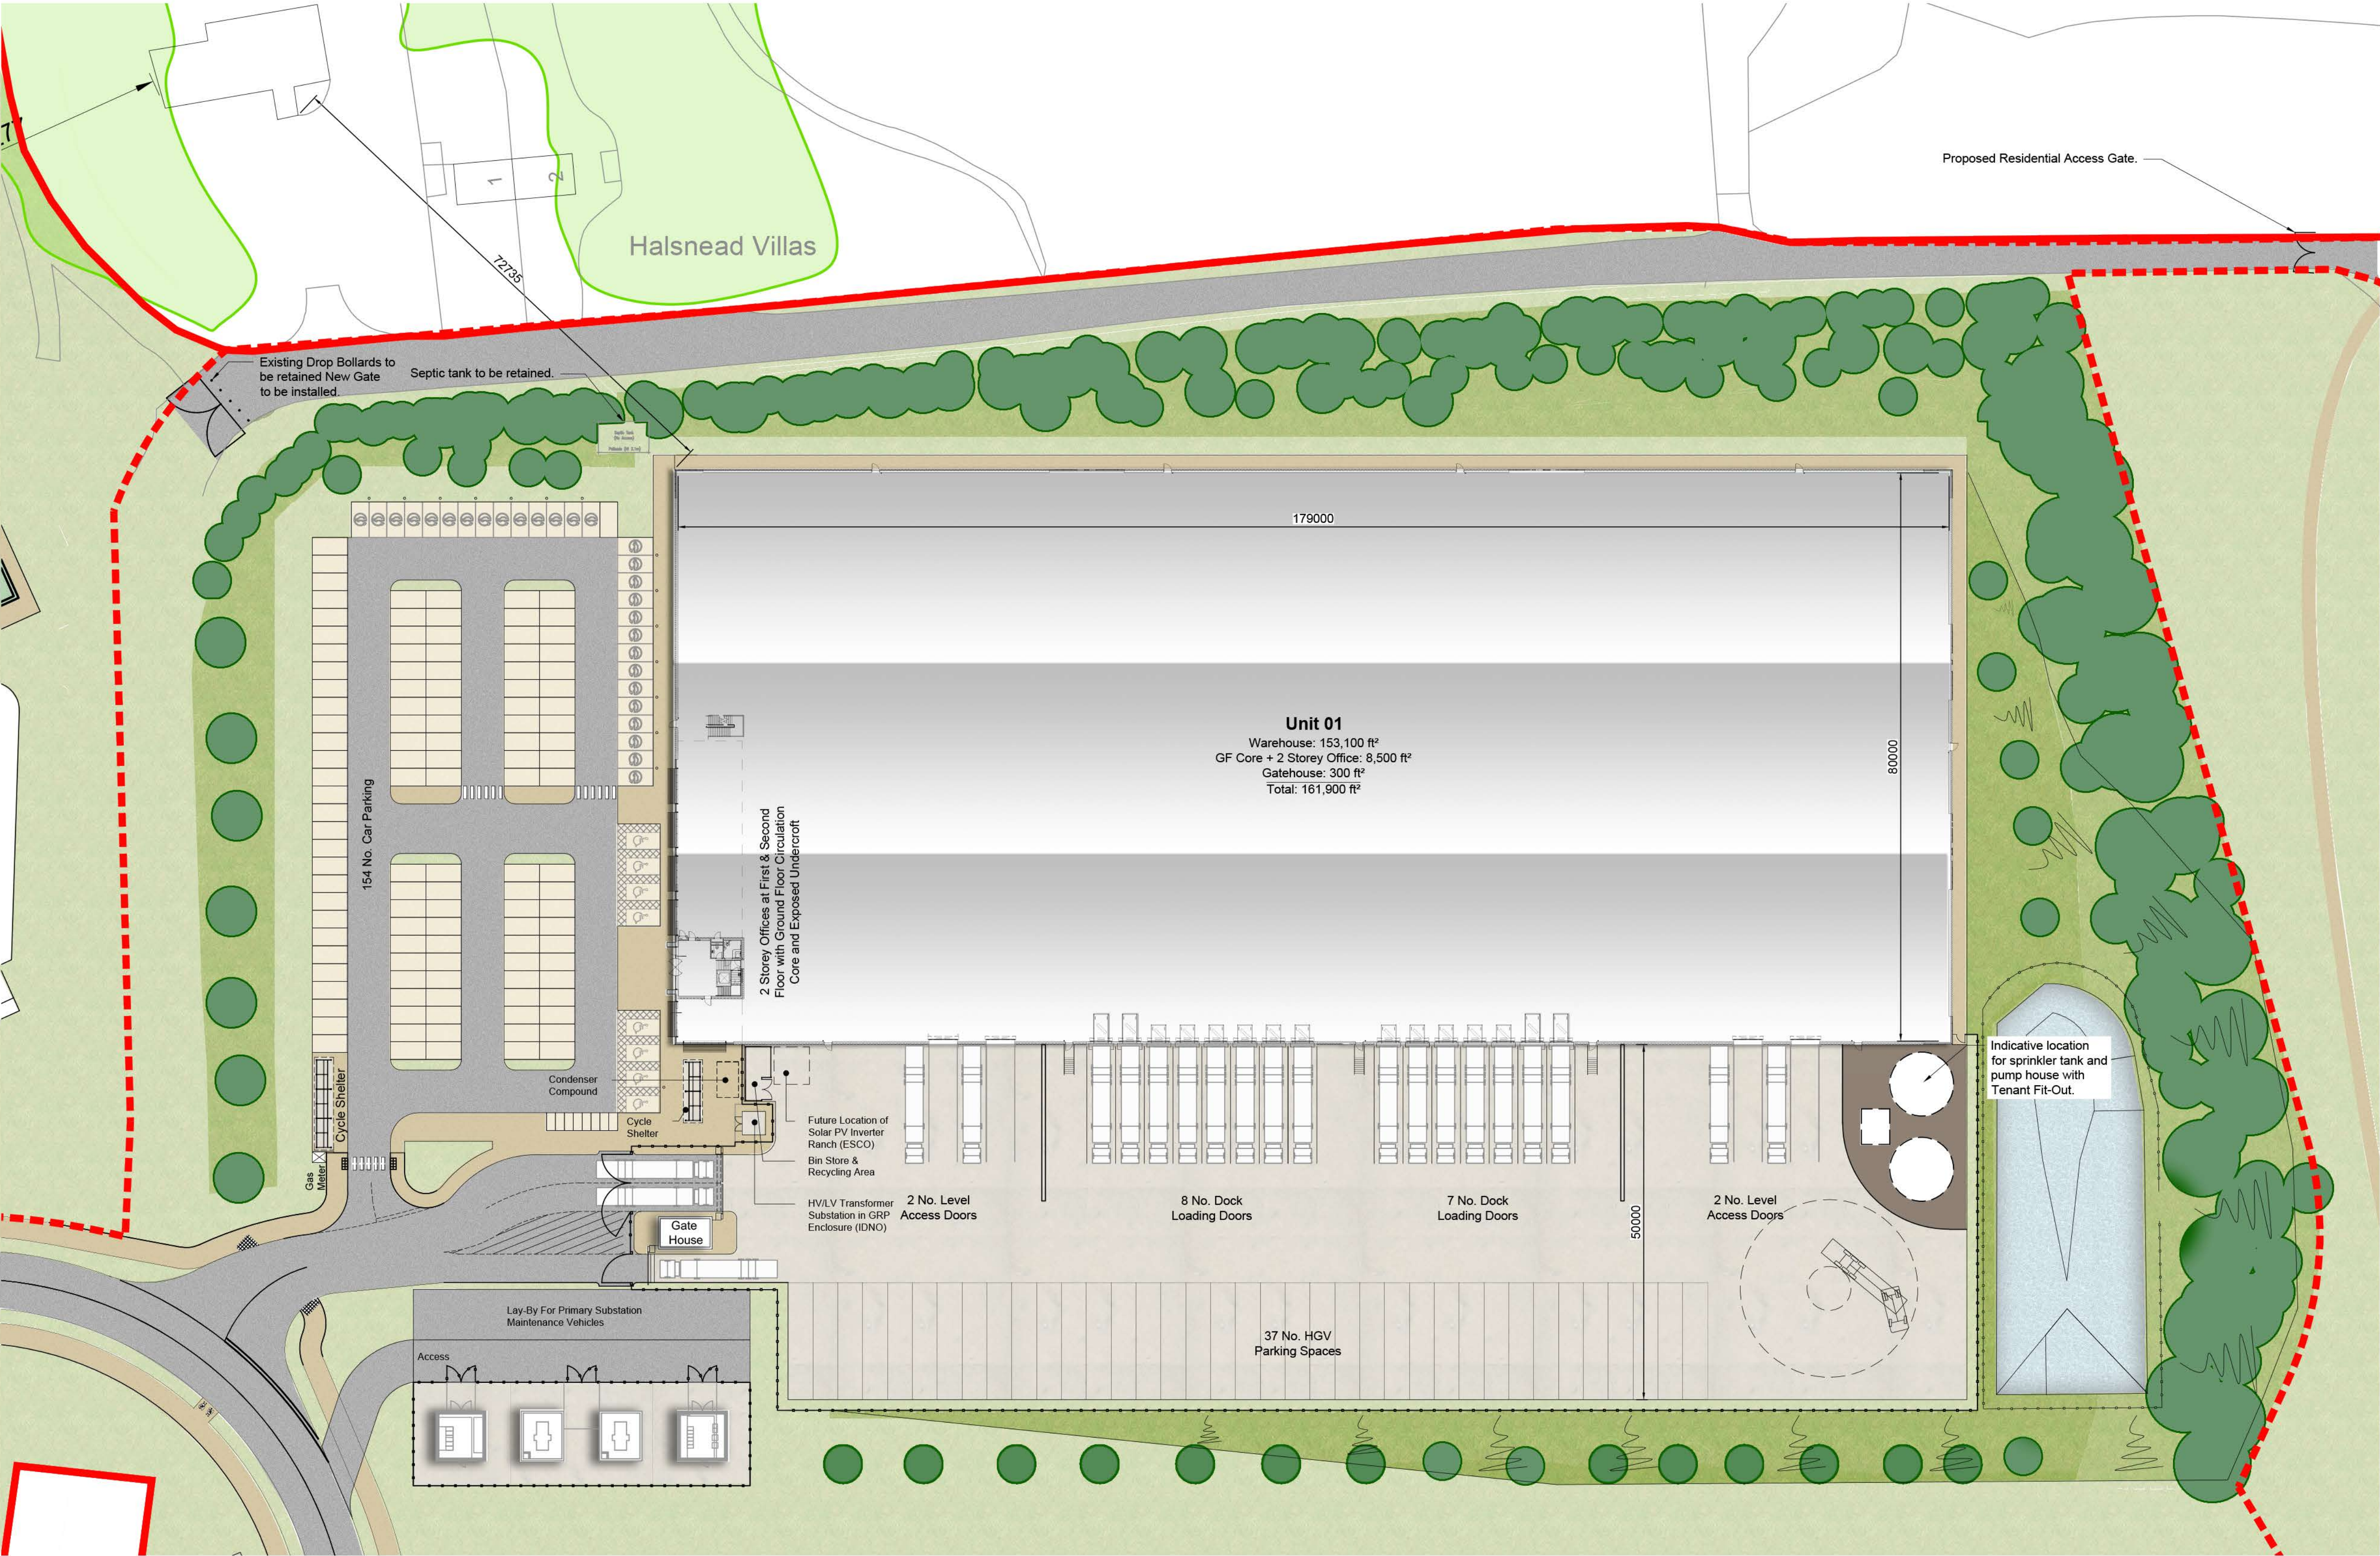


SCHEDULE OF ACCOMMODATION
(Gross Internal Area)

Unit 01	
Warehouse Area	- 153,100 sq ft (14,223m²)
Office (2 storey)	- 8,500 sq ft (790m²)
Gatehouse	- 300 sq ft (28m²)
Total Area	
- 161,900 sq ft (15,041m²)	
Loading Docks	- 15
Level Access	- 4
HGV Parking	- 37
Car Parking	- 154 (Inc. 8 No. Acc + 29 EV)
Motorcycle Parking	- 8

- Application Boundary
- - - - - Extent of Full Application

Unit 01 Site Plan
Scale 1:500

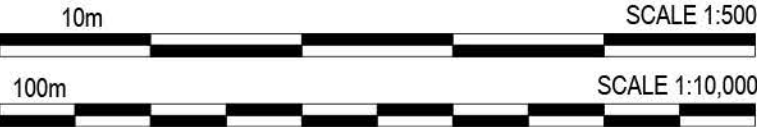

rev	amendments	by	ckd	date
-----	------------	----	-----	------

Symmetry Park, Merseyside

Unit 01 Site Plan

TRITAX SYMMETRY
A TRITAX BIG BOX COMPANY

umc architects
3rd Floor, Manchester Club, 81 King Street, Manchester, M2 4AH
t: +44 (0)161 413 0590 e: info@umcarchitects.com

Drawing Status:	Planning
Drawn / Checked:	MY / DEB
Date:	03/02/2020
Scale:	As Noted A1
Drawing no:	Revision:
18128 P0400	N