




- Dimensions are all in millimetres, unless stated otherwise.
- It is the respondents responsibility to print this document to the correct scale.
- All the relevant drawings and specifications should be read in conjunction with this drawing.

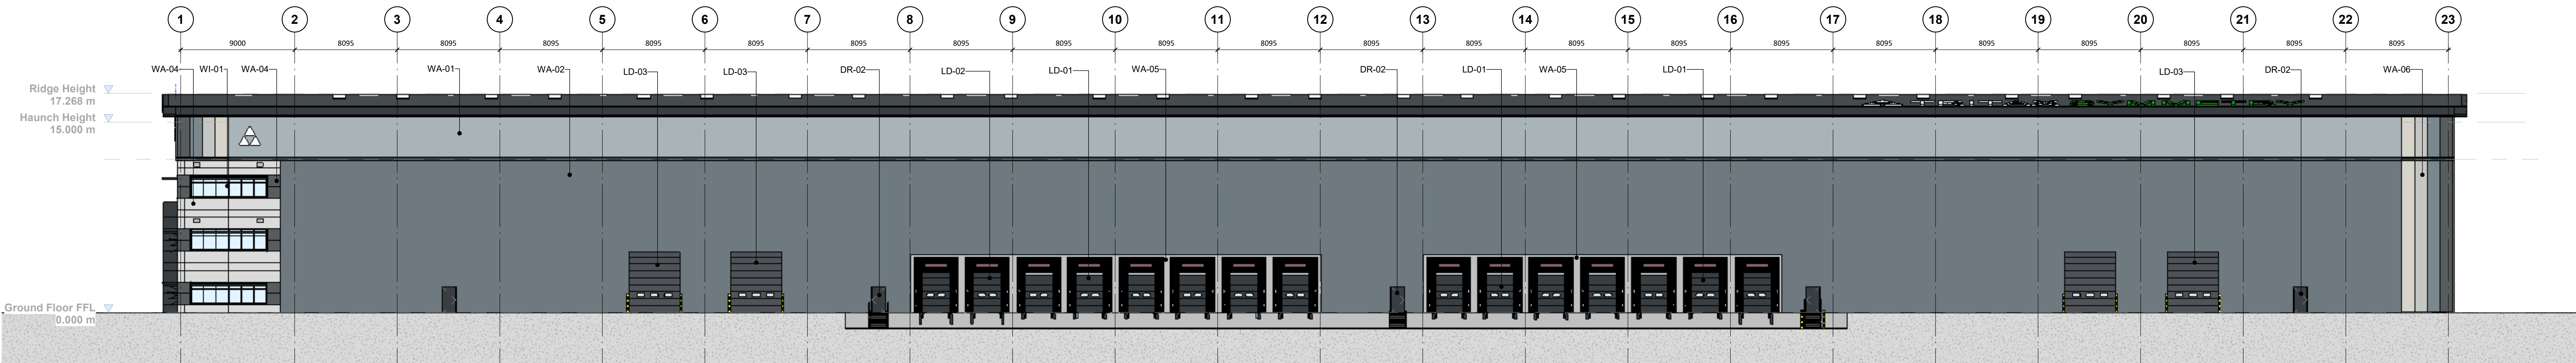


South Elevation
1 : 200

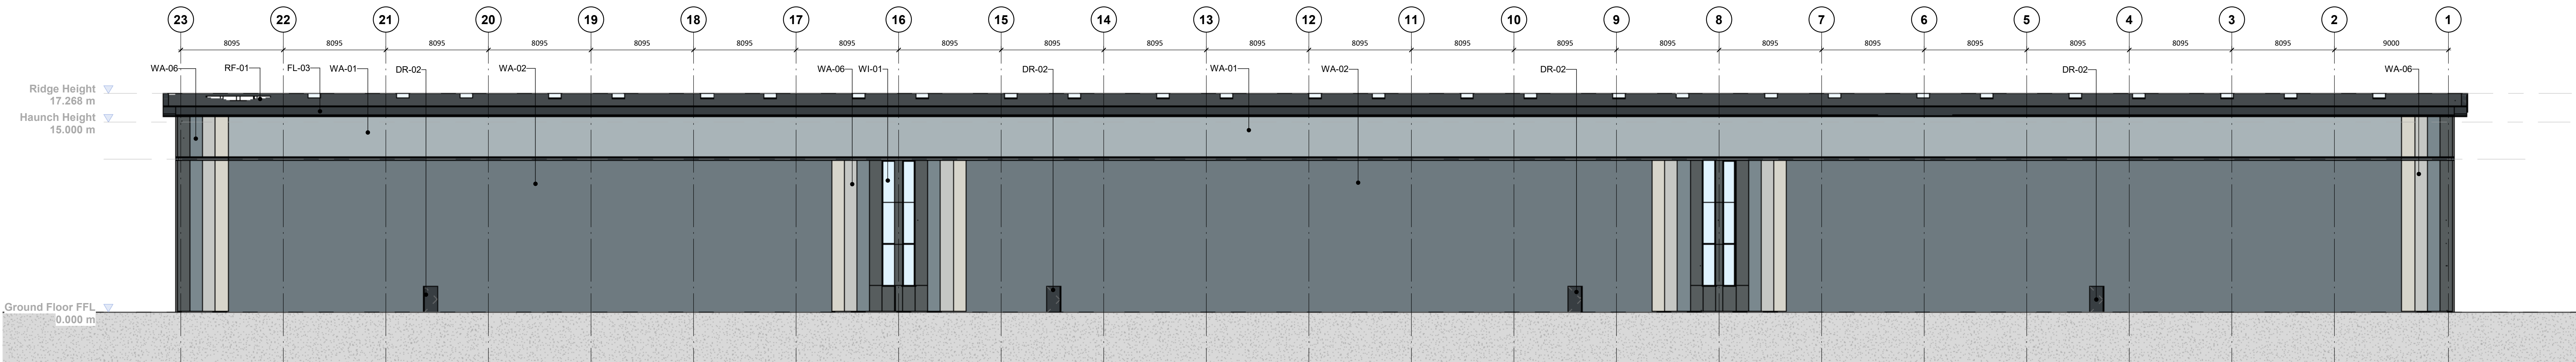


North Elevation
1 : 200

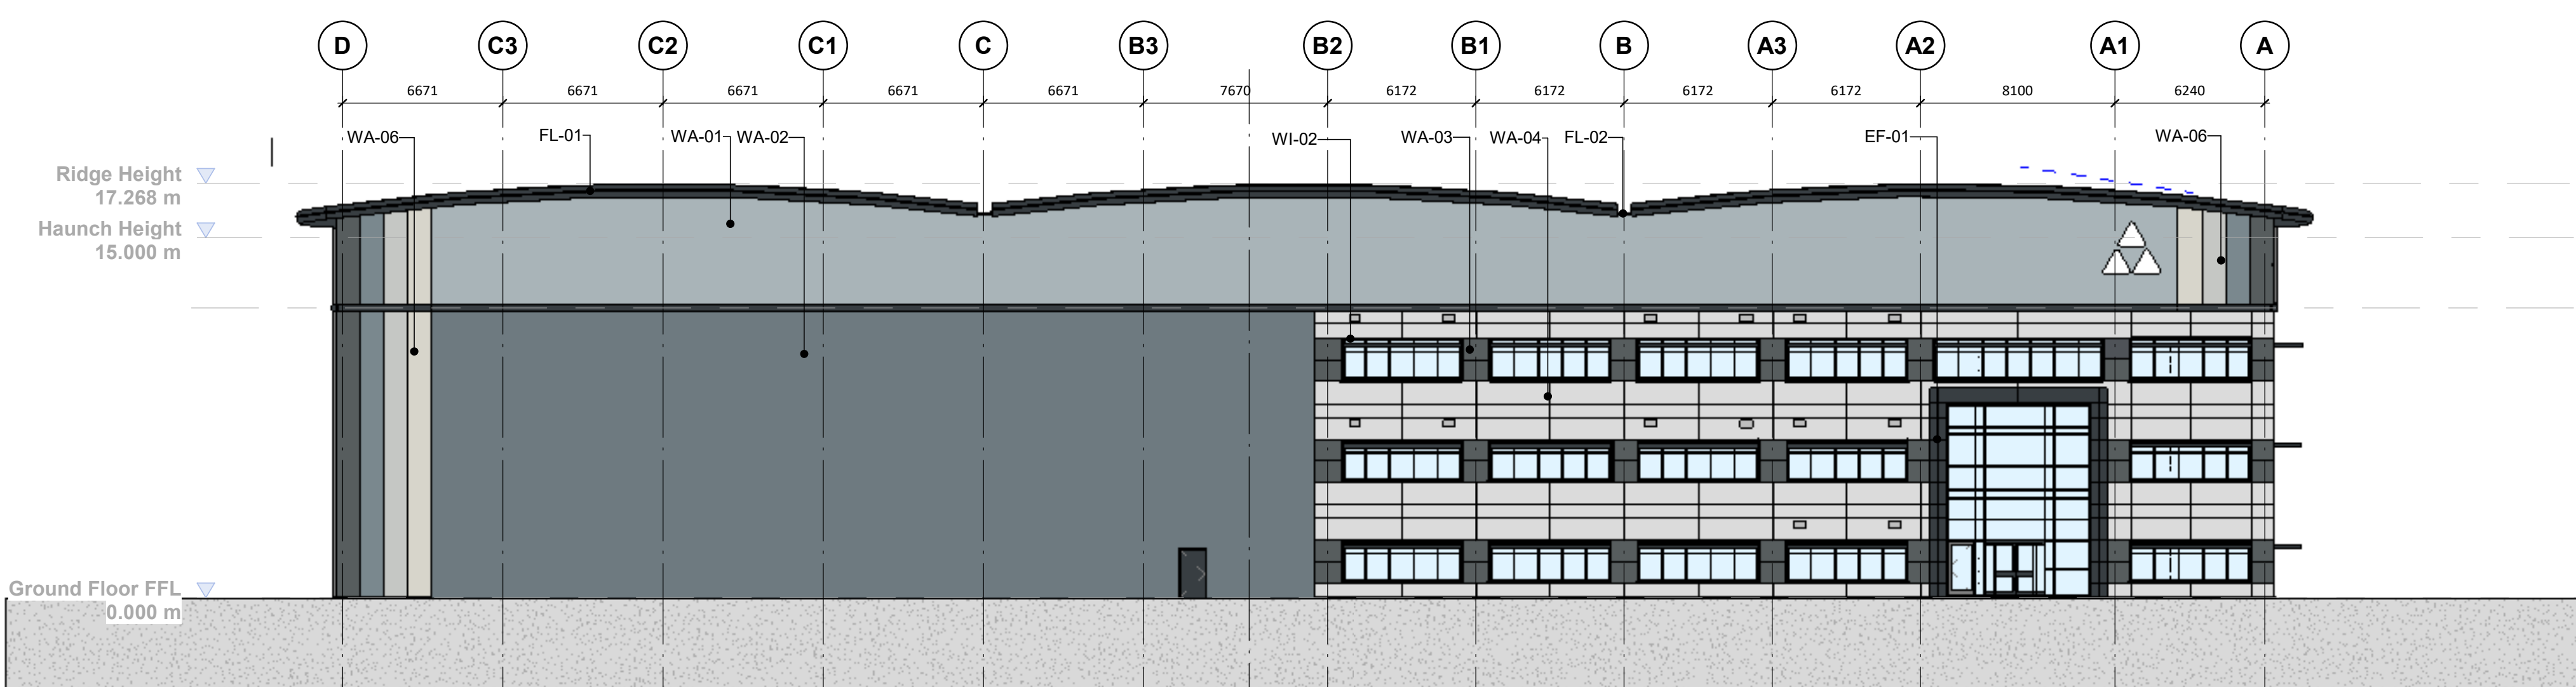

West Elevation
1 : 200

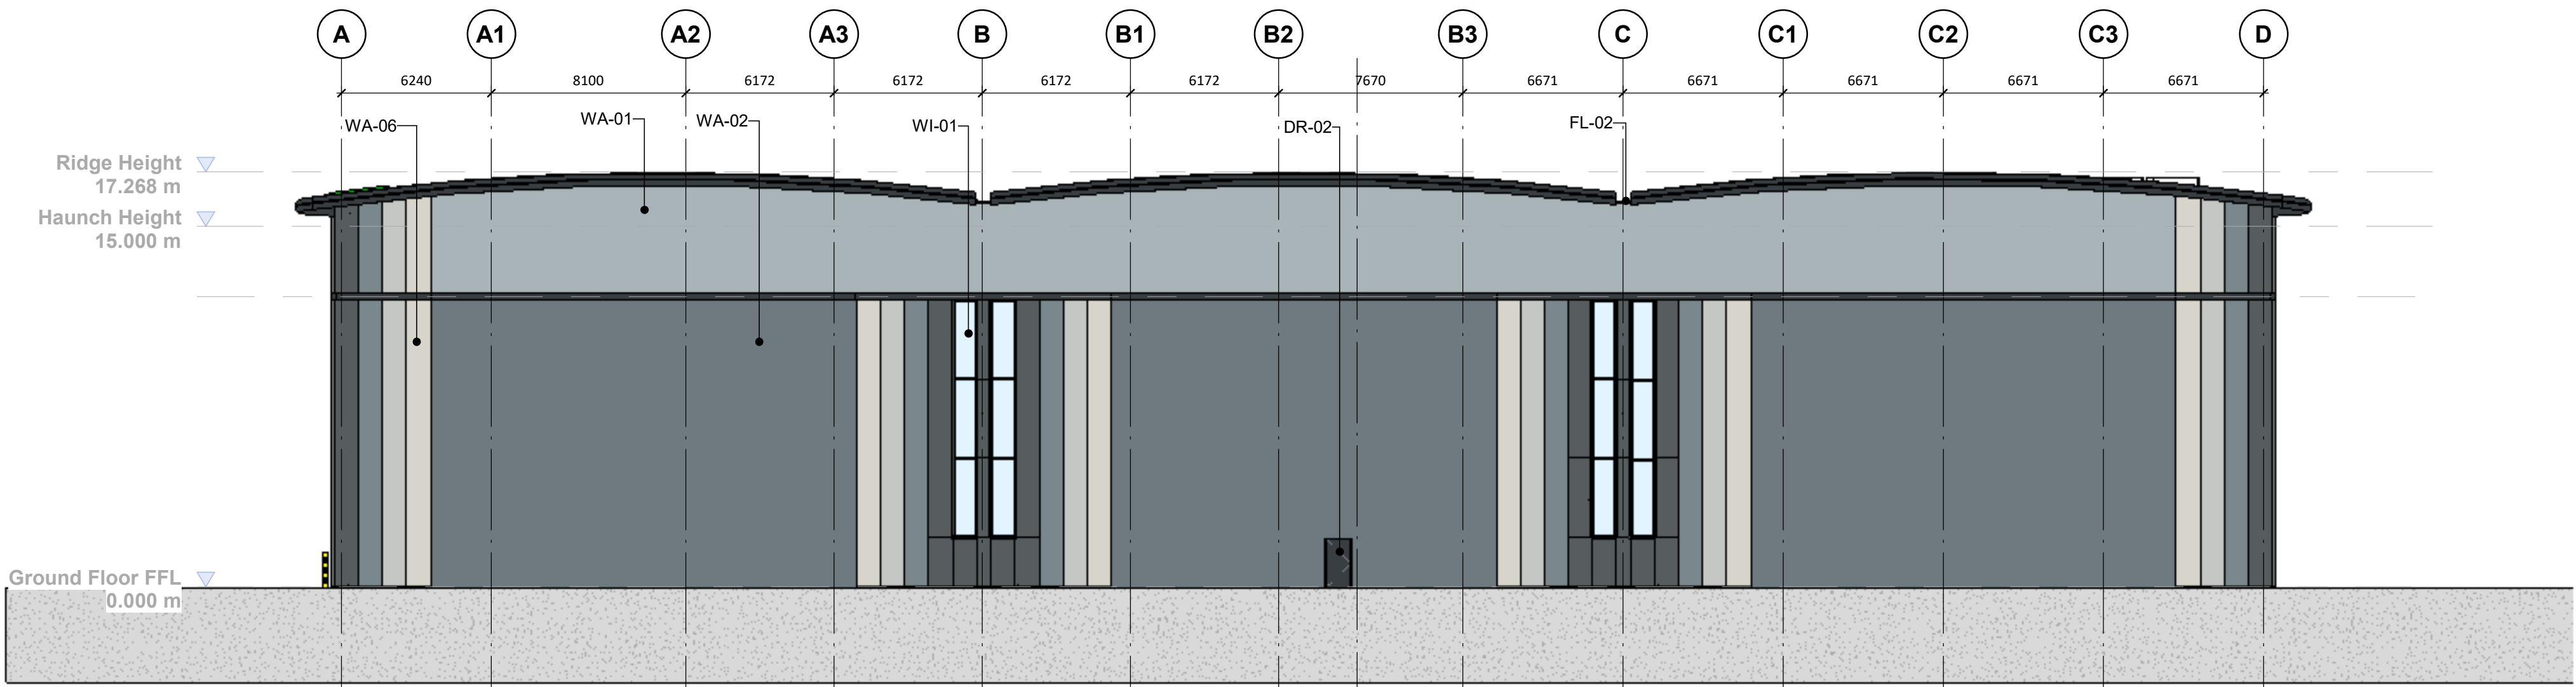

East Elevation
1 : 200

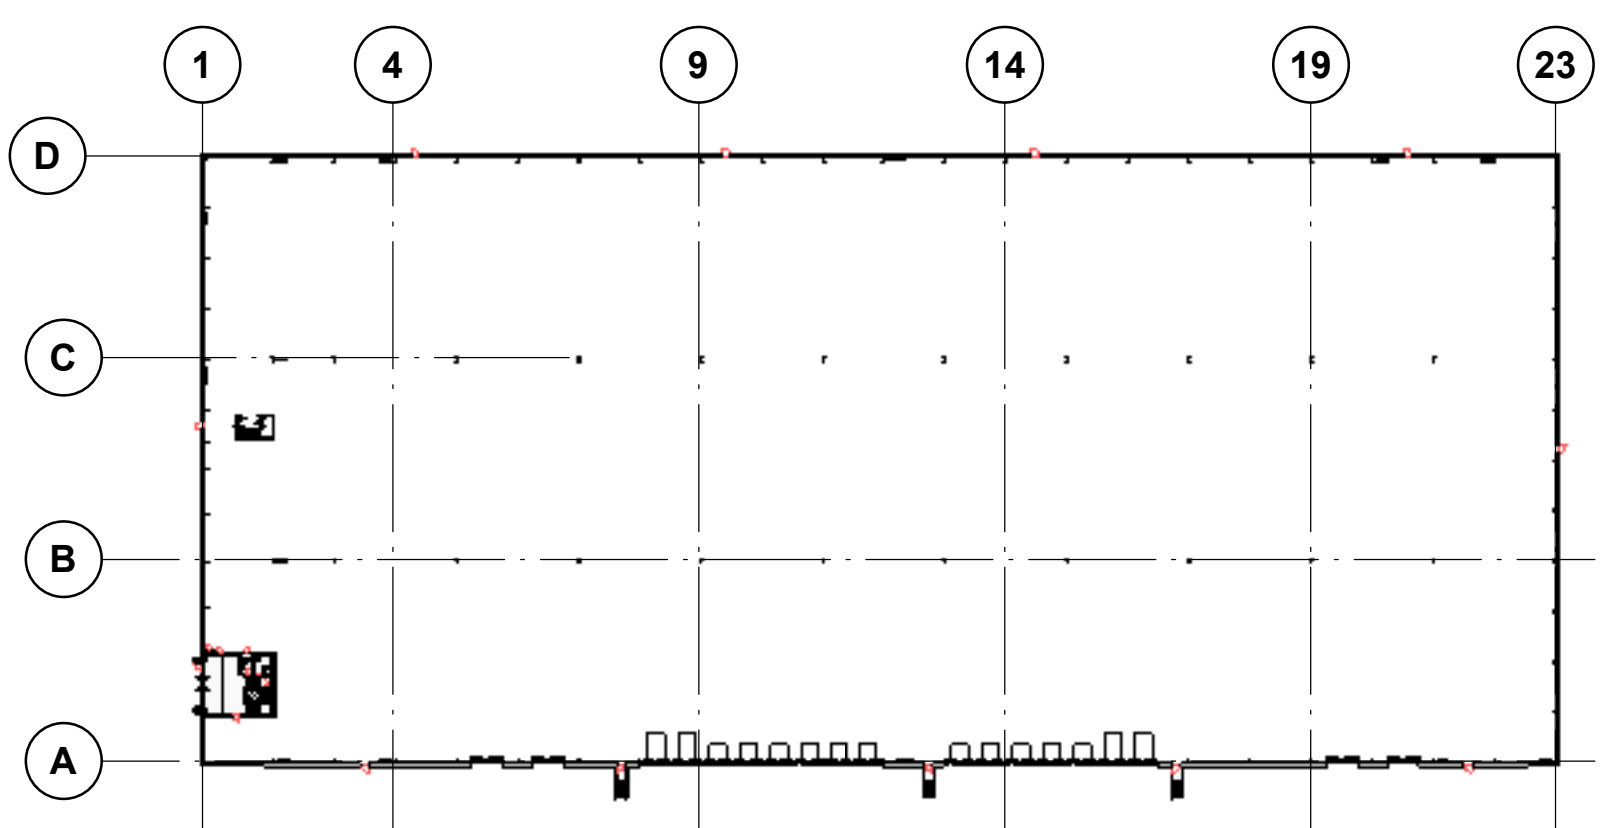

Key Plan
1 : 1000

XX-Elevations-Legend	
Key Value	Keynote Text
DR-02	Steel insulated security door & frame. U-Value : To M&E consultant SBEM calculation Finish : Polyester Powder Coated Colour : Anthracite (RAL 7016) NBS Specification - L20-480A
EF-01	Entrance feature perforo polyester powder coated aluminium Profile: KS600 MR and KS1000 MR (refer to elevations) Finish: Prisma colour coated Colour: Anthracite Grey (RAL 7016) NBS Specification - TBC
FL-01	Perimeter gutter and flashings Finish : HPS200 Ultra Colour : Anthracite Grey (RAL 7016) NBS Specification - R10-335/ HT2-470
FL-02	Member lined insulated valley gutters and flashings. Finish : HPS200 Ultra Colour : Anthracite Grey (RAL 7016) to exposed face and White (RAL 9010) to inner face. NBS Specification - R10-325/ HT2-470
FL-03	Verge flashing Finish : HPS200 Ultra Colour : Anthracite Grey (RAL 7016) to top section and White (RAL 9010) to bottom section. NBS Specification - Flashing TBC
LD-01	Hormann loading dock doors Size: 2.80m wide x 3.0m high (Clear Opening) U-Value: To M&E consultant SBEM calculation Finish: Polyester Powder Coated Colour: Anthracite (RAL 7016) NBS Specification - L20-617A
LD-02	Hormann double height loading dock doors Size: 2.80m wide x 3.5m high (Clear Opening) U-Value: To M&E consultant SBEM calculation Finish: Polyester Powder Coated Colour: Anthracite (RAL 7016) NBS Specification - L20-617B
LD-03	Hormann level access loading doors Size: 4m wide x 4.8m high (Clear Opening) U-Value: To M&E consultant SBEM calculation Finish: Polyester Powder Coated Colour: Anthracite (RAL 7016) NBS Specification - L20-615A
RF-01	Euroclad Elite Plus 1 Built-up Twin Skin Roof System. Supply lined to roof slope 0.7mm thick 32/1000 profile HPS200 plastisol coated standard colour steel outer sheet together with a 0.4mm thick 19/1000 profile bright white polyester coated steel lining sheet complete with 200mm thick glassfibre quilt insulation, galvanised spacer system to achieve a minimum 0.35 U-Value (Unheated Space). U-Value : To M&E consultant SBEM calculation Finish : HPS200 Ultra Colour : Anthracite (RAL 7016) NBS Specification - H43-130B
WA-01	Upper Level Euroclad Elite 55 Plus Horizontally laid built-up cladding system. Profile: Outer - 0.7mm thick 32/1000 profile pre coated steel. Inner - 0.4mm thick 19/1000 profile bright white polyester coated steel lining sheet. Insulation: Minimum 140mm thick glassfibre quilt insulation, galvanised spacer system to achieve a minimum 0.26 U-Value. U-Value : To M&E consultant SBEM calculation. Finish: HPS200 Ultra Colour : Albatross (RAL 240 80 05) NBS Specification - H43-130
WA-02	Lower Level Euroclad Elite 51 Plus Vertically laid built-up cladding system. Profile: Outer - 0.7mm thick 32/1000 profile pre coated steel. Inner - 0.4mm thick 19/1000 profile bright white polyester coated steel lining sheet. Insulation: Minimum 140mm thick glassfibre quilt insulation, galvanised spacer system to achieve a minimum 0.26 U-Value. U-Value : To M&E consultant SBEM calculation. Finish: HPS200 Ultra Colour : Alaska Grey (RAL 7000) NBS Specification - H43-130A
WA-03	Horizontally laid composite cladding panel system Profile : KS900 MR (refer to sections) U-Value: To M&E consultant SBEM calculation Finish: Colorcoat Prisma Colour: Slate Grey (RAL 7012) NBS Specification - H43-120
WA-04	Horizontally laid composite cladding panel system U-Value: To M&E consultant SBEM calculation Profile: KS600 MR and KS900 MR (refer to sections) Finish: Colorcoat Prisma Colour: Silver Metallic (RAL 9006) NBS Specification - H43-120
WA-05	Pre-cast insulated dock Pro-wall system NBS Specification - F31-105
WA-06	Grated vertical laid composite cladding panel system U-Value: To M&E consultant SBEM specifications Profile: KS600 MR and KS1000 MR (refer to elevations) Finish: Colorcoat Prisma Colour: Hamlet (RAL 9002) Oyster (RAL 7035) Alaska Grey (RAL 7000) Slate Grey (RAL 7012) NBS Specification - H43-120B
WI-01	Thermally broken polyester powder coated aluminium curtain wall/windowdoor system. U-Value : To M&E consultant SBEM specifications Glazing: Grey Tinted Frame Colour: Anthracite (RAL 7016) NBS Specification - H11
WI-02	Brise Soleil Over Window Finish: Prisma colour coated Colour: Anthracite Grey (RAL 7016) NBS Specification - L10-670

rev | amendments | by | csk | date

Symmetry Park, Merseyside
Unit 01 Elevations

TRITAX SYMMETRY
A TRITAX BIG BOX COMPANY

umc
architects

3rd Floor, Manchester Club, 81 King Street, Manchester, M2 4AH
+44 (0)161 413 0590 | info@umcarchitects.com

Project Status:	Planning
Submitted / Status:	80
Author:	
Drawn / Checked:	
Date:	10/02/22
Scale:	As indicated @ A0
Revision:	
UNC Project Number:	Drawing no:
L005	P0405

