



17 TENNYSON WAY

AS EXISTING

GROUND FLOOR PLAN - SCALE 1:100

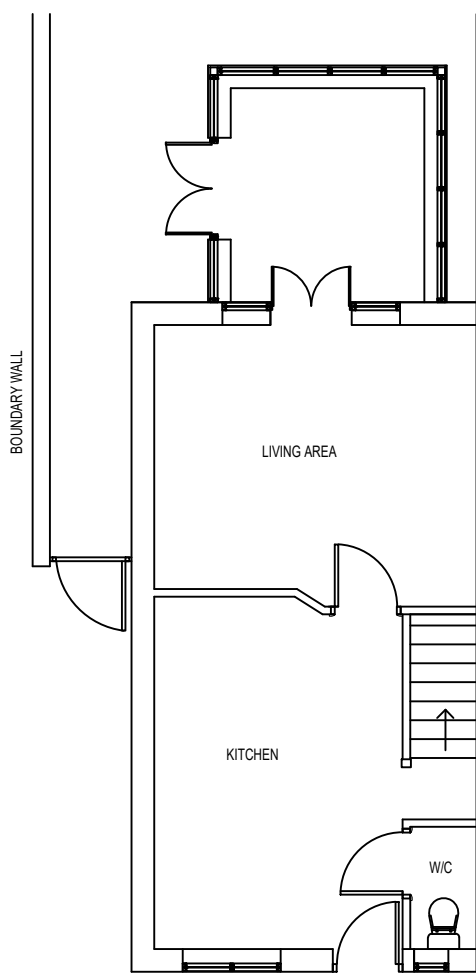

FIRST FLOOR PLAN - SCALE 1:100

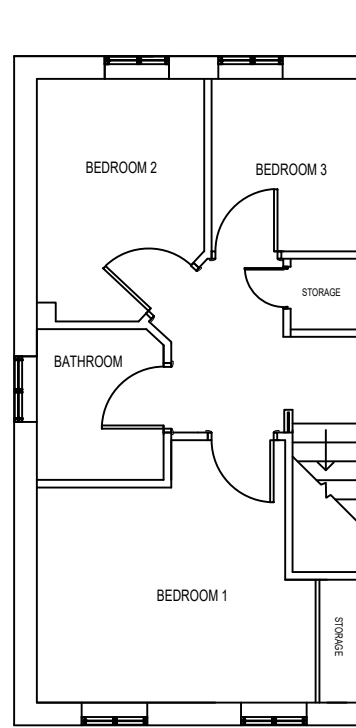


FRONT ELEVATION - SCALE 1:100




REAR ELEVATION - SCALE 1:100



ROOF PLAN - SCALE 1:100

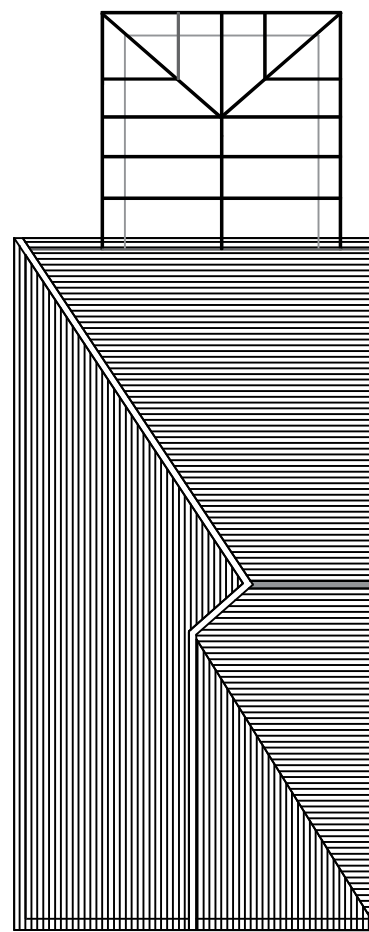


SIDE ELEVATION - SCALE 1:100

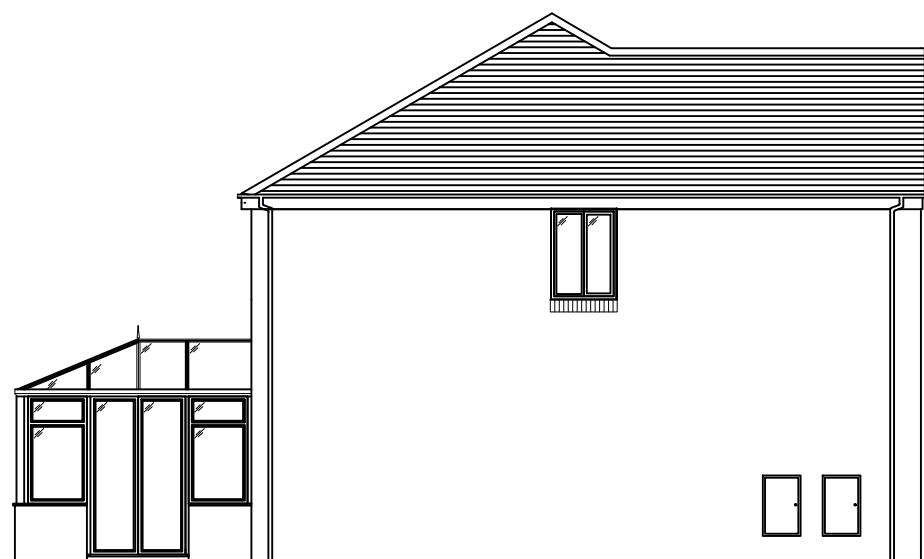


AS PROPOSED


GROUND FLOOR PLAN - SCALE 1:100

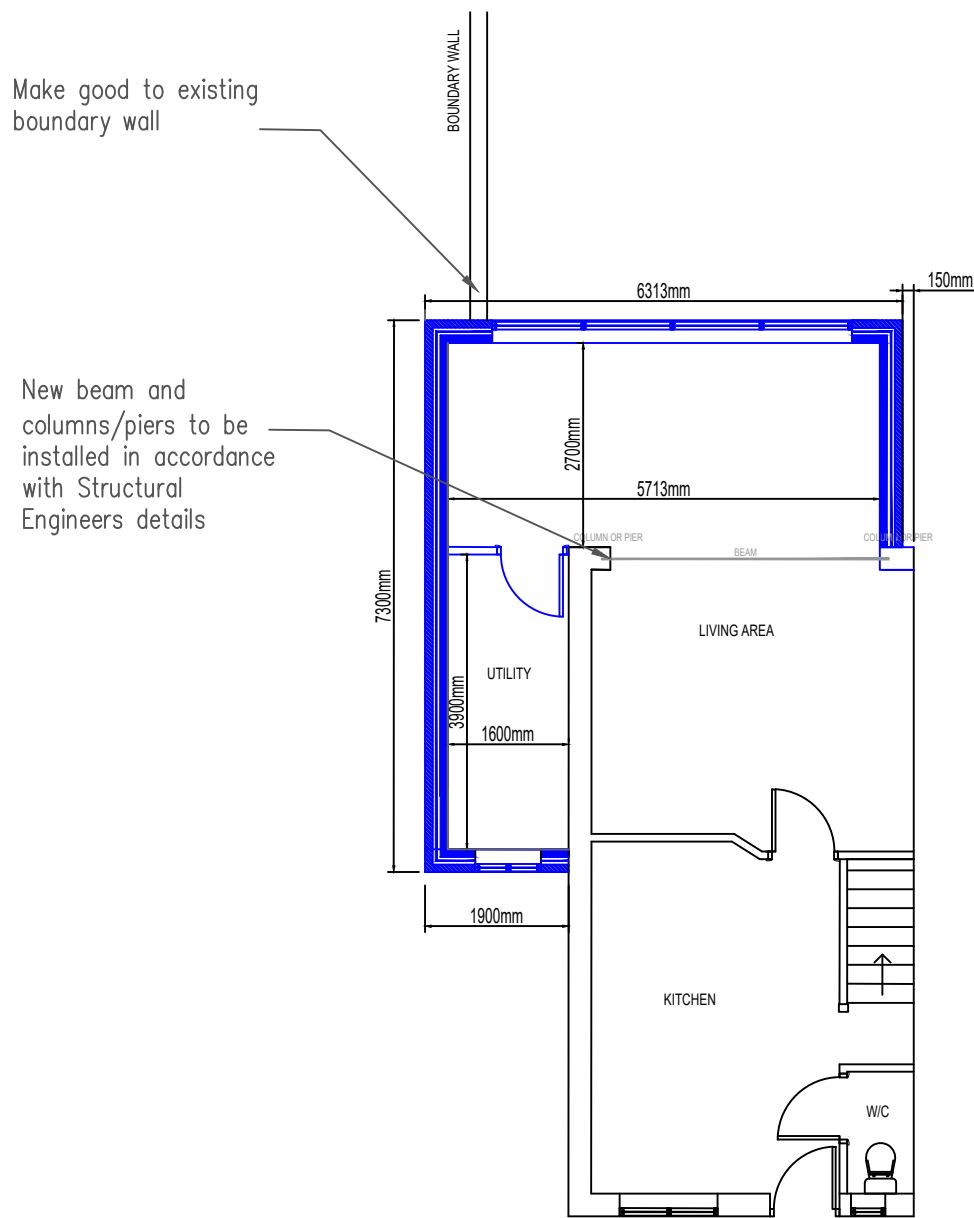


FRONT ELEVATION - SCALE 1:100

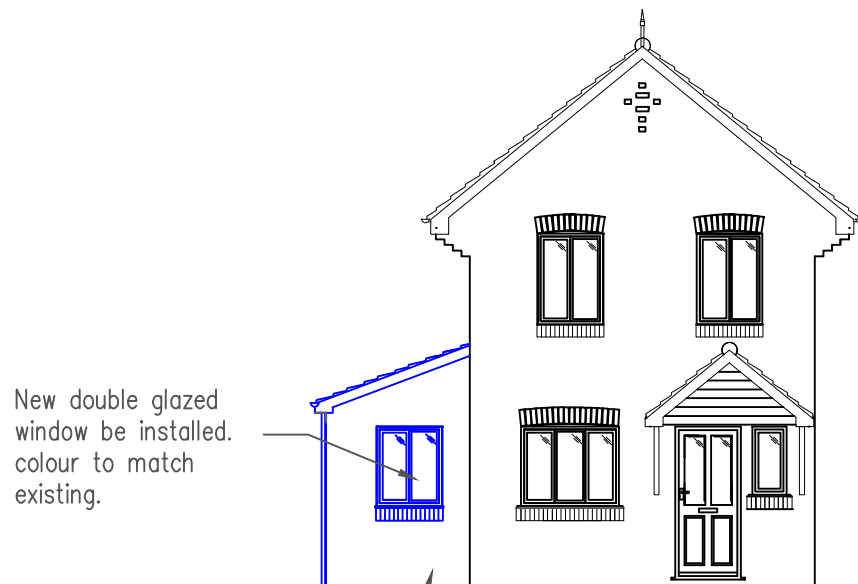

SIDE ELEVATION - SCALE 1:100

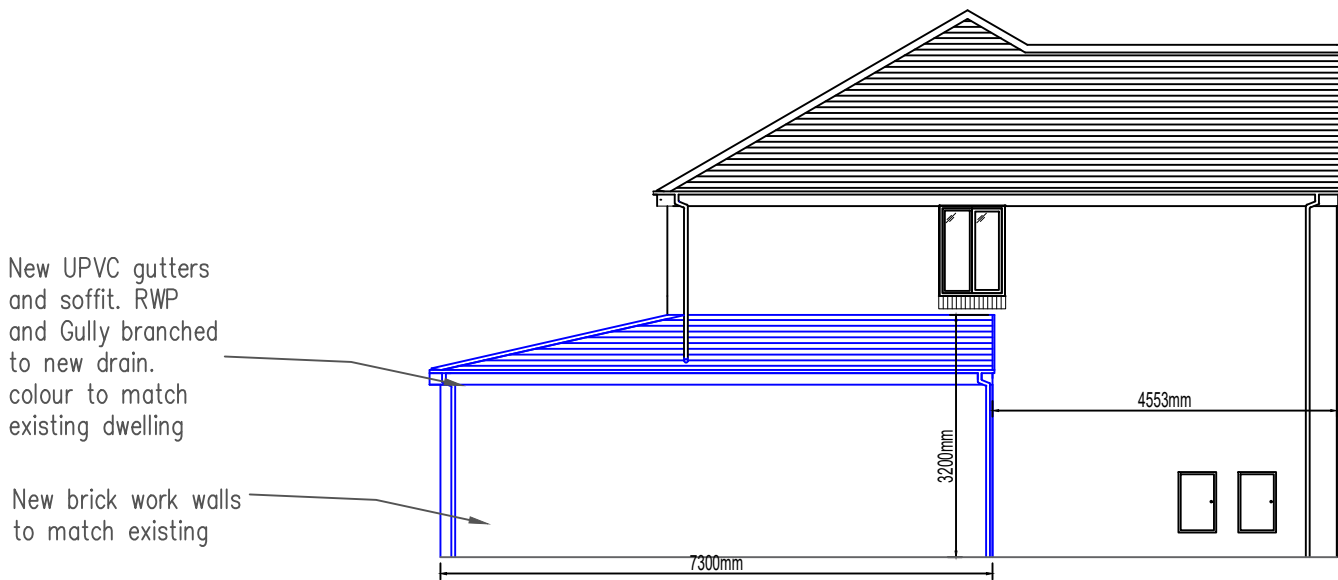

ROOF PLAN - SCALE 1:100

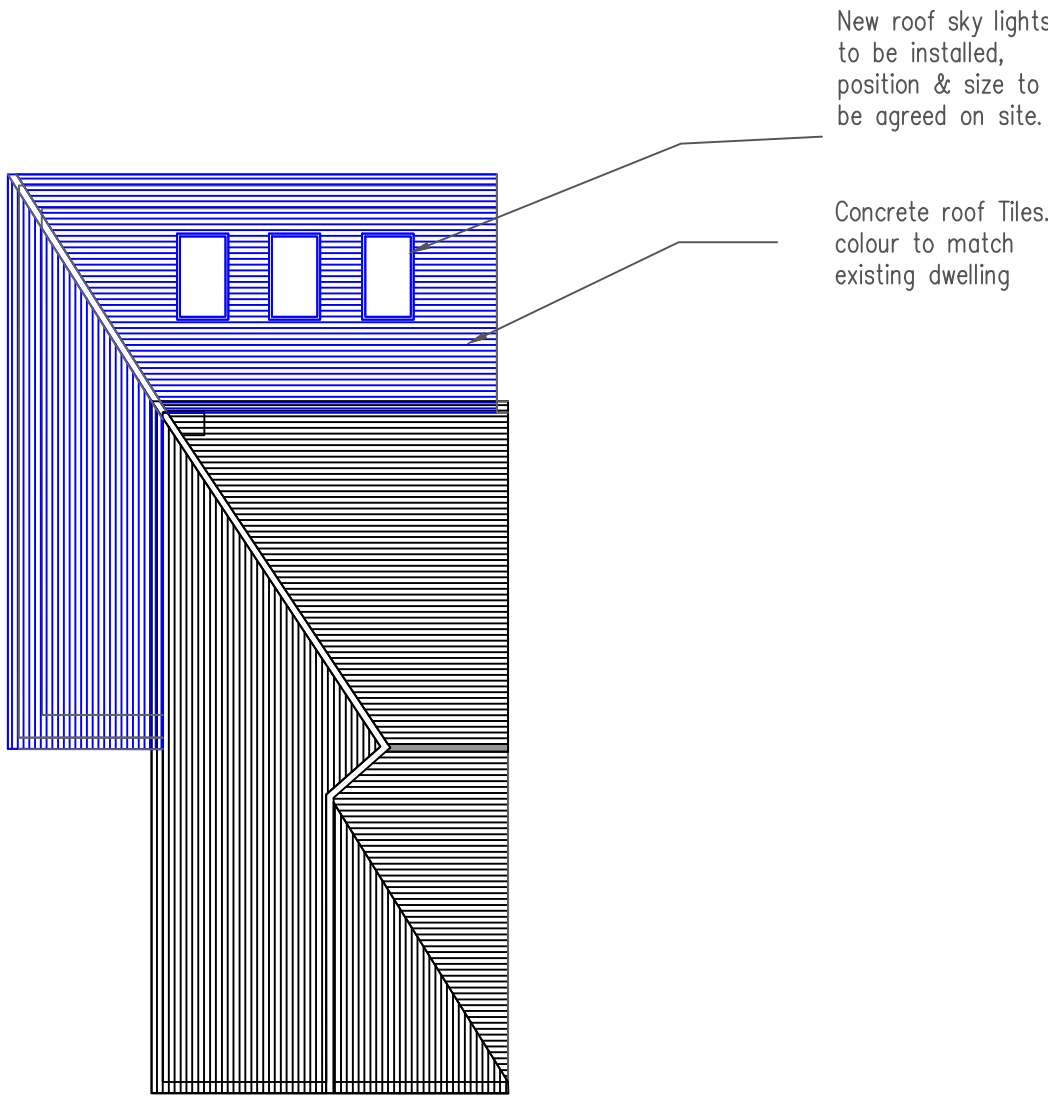

REAR ELEVATION - SCALE 1:100



Extension area approx = 27 sqm

THIS DRAWING IS NOT TO BE USED FOR CONSTRUCTION PURPOSES. DRAWING ONLY FOR PLANNING AND BUILDING REGULATIONS APPLICATIONS. ALL DIMENSION TO BE CHECKED ON SITE. ALL STRUCTURAL ALTERATIONS TO BE CARRIED OUT IN ACCORDANCE WITH STRUCTURAL ENGINEERS DETAILS. INTERNAL LAYOUT AND EXTERNAL APPEARANCE MAY VARY SLIGHTLY FOLLOWING CONSULTATION WITH CONTRACTOR, ANY VARIATION MUST BE APPROVED BY BUILDING CONTROL.

A adjoining wall stepped back 150mm 23.05.23

Scale bar indicated

Rev Description Date

Client MR & MRS ROBINSON

Project 17 TENNYSON WAY LIVERPOOL

Title PLANS/ELEVATIONS - PROPOSED & EXISTING

A

Date APRIL 2023 Scale 1:100 Sheet Size A1

Drawn Checked

Issued for:

PLANNING

Project No. 12/23 Drwg. No. 1012 Revision A

