




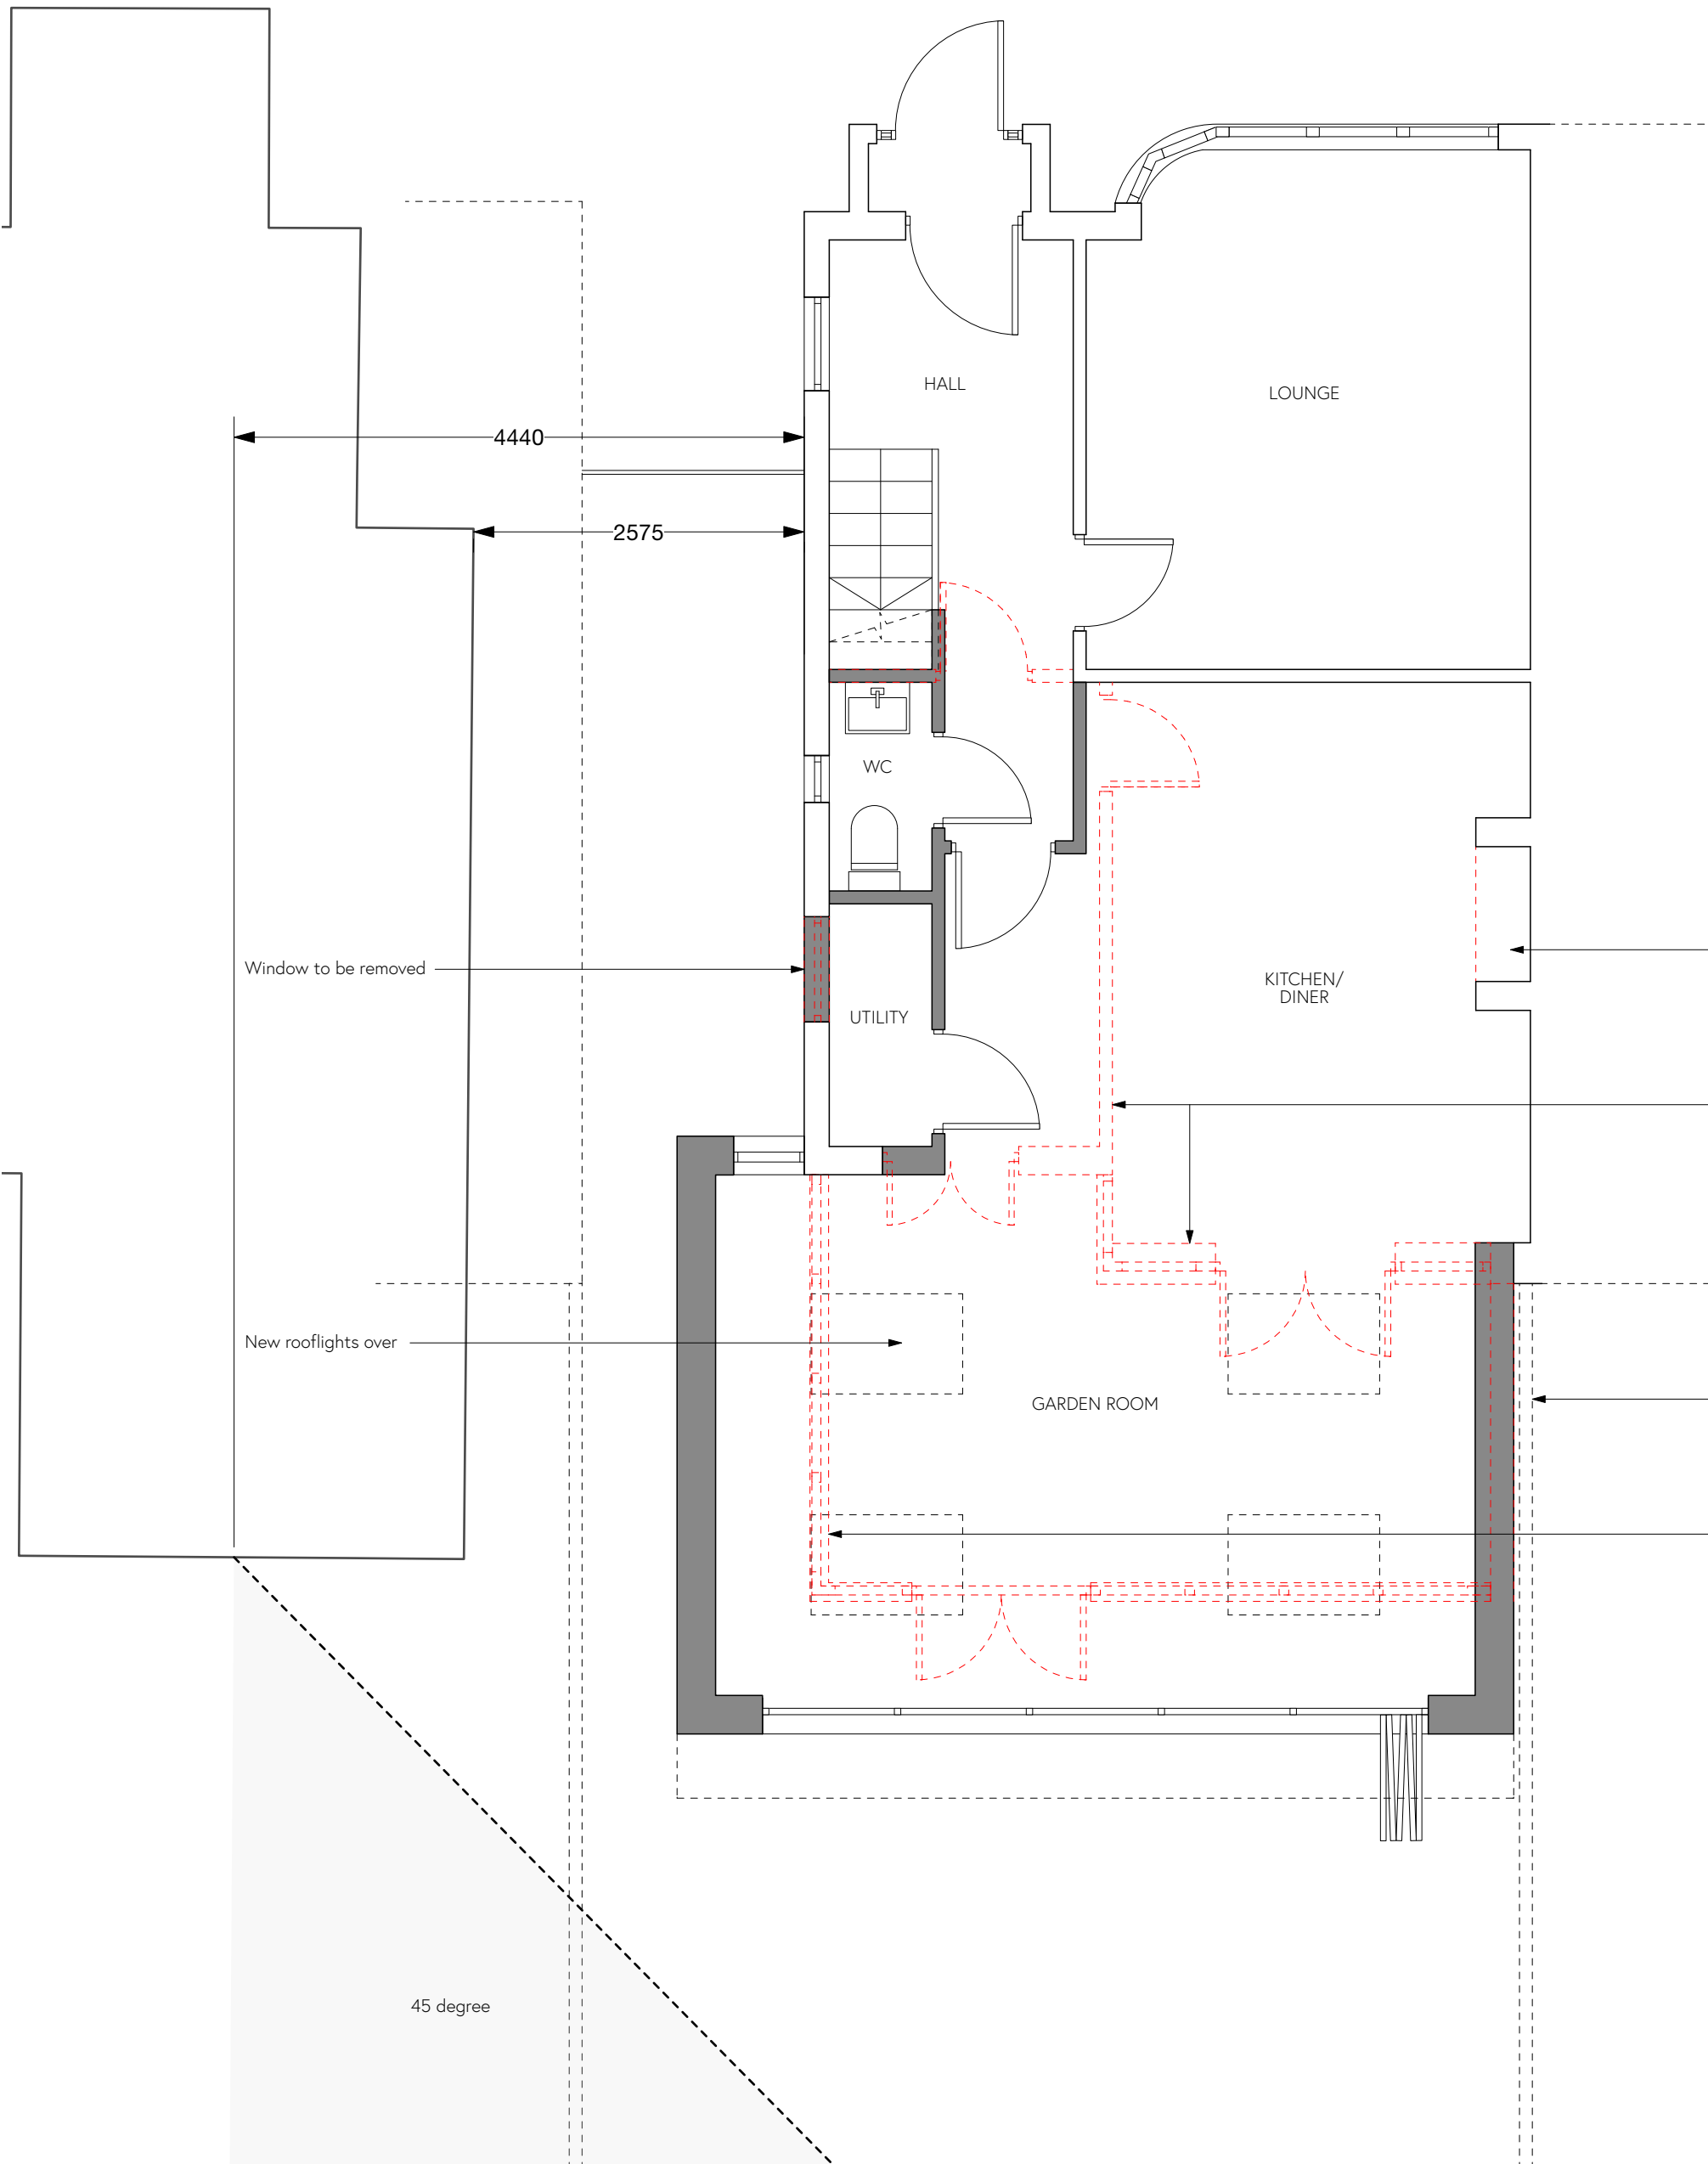


Ground Floor Plan

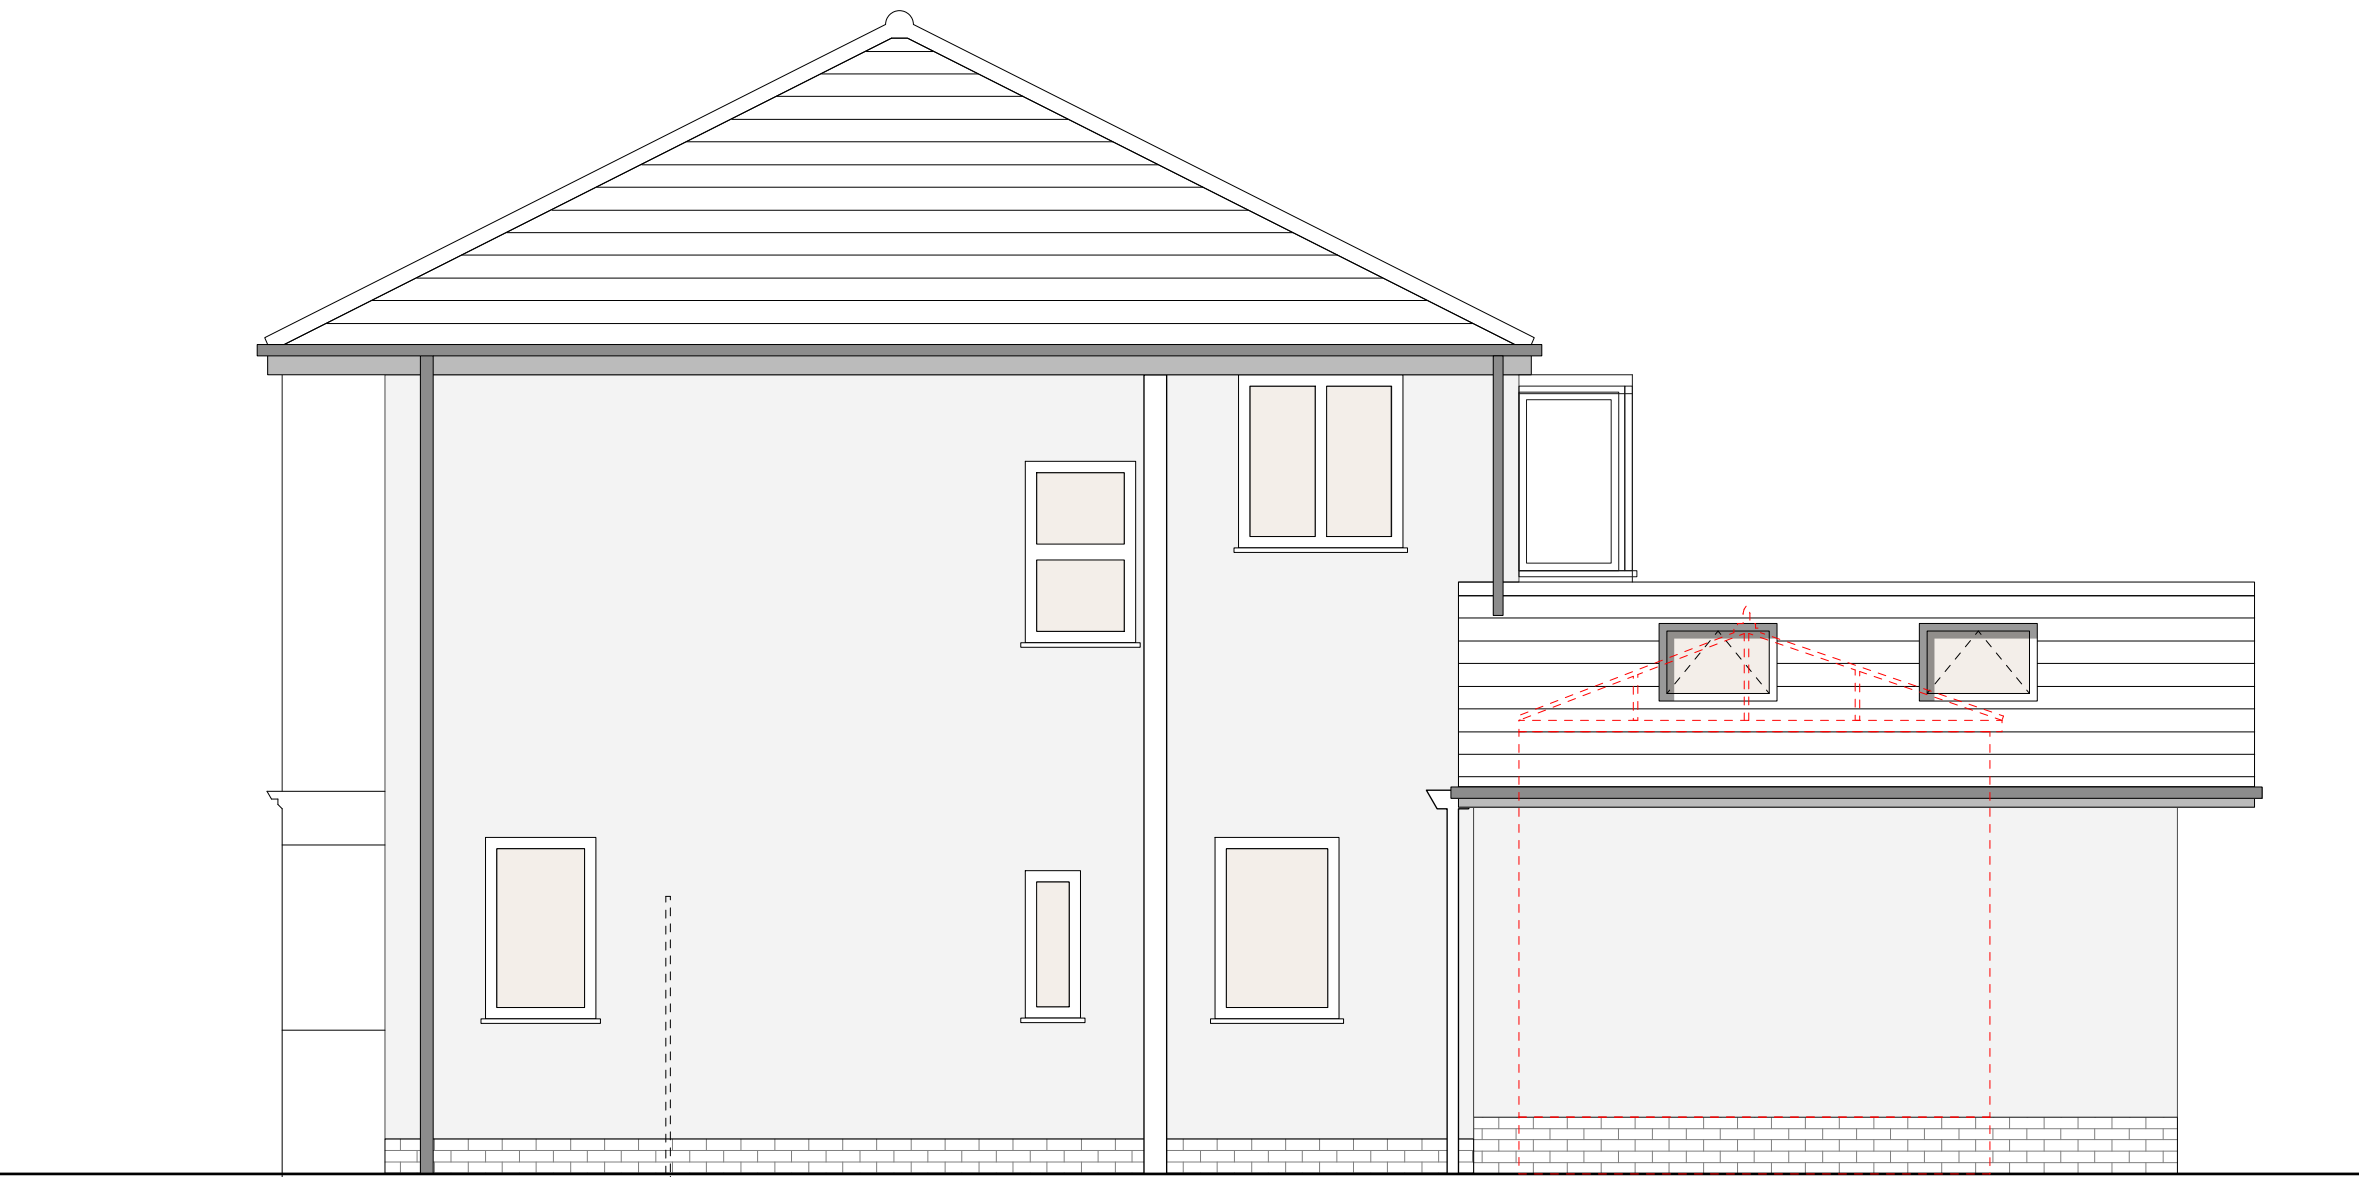

Side Elevation - North West

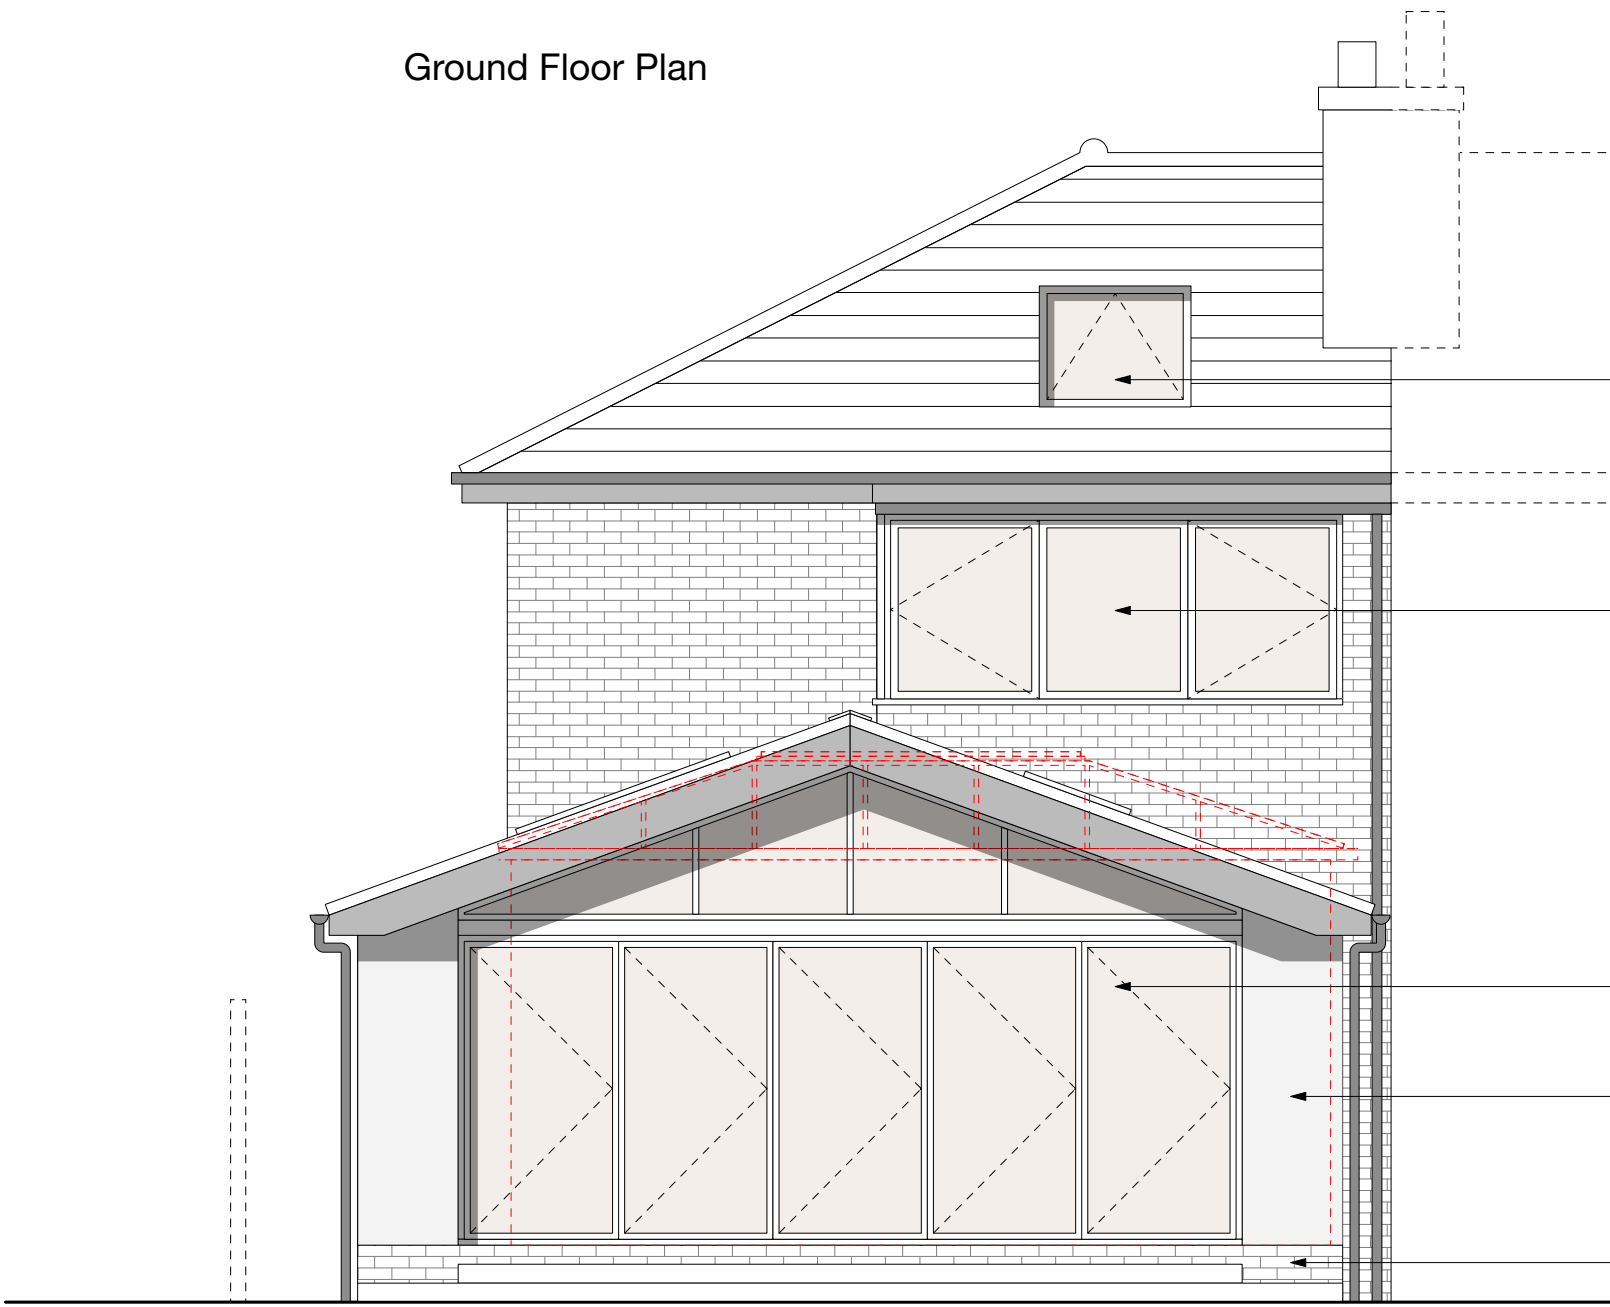

Rear Elevation - South West

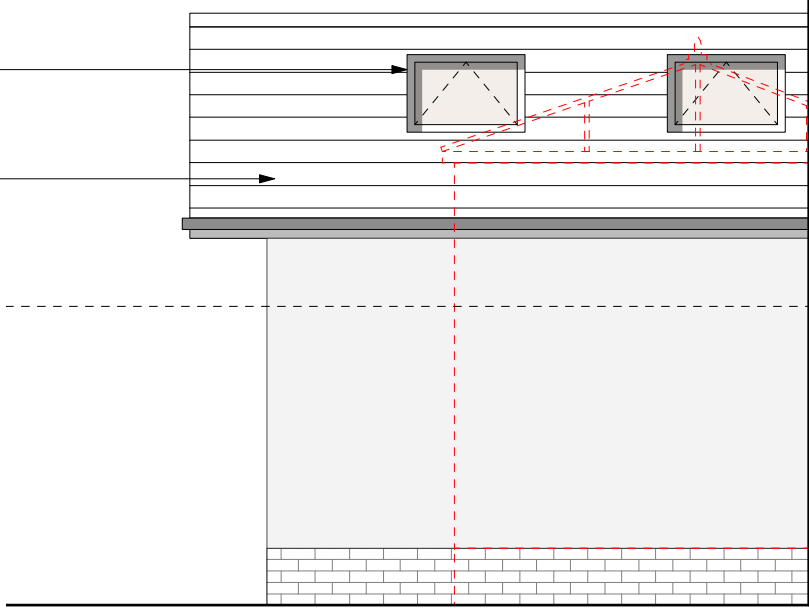


Side Elevation - South East




Front Elevation - North East


NOTES:
DO NOT BUILD FROM THIS DRAWING.
ALL DIMENSIONS TO BE CHECKED ON SITE.
STRUCTURAL ENGINEER TO CONFIRM ALL LINTEL/RSJ SIZES AND LOCATIONS.
ALL STRUCTURAL ELEMENTS TO STRUCTURAL ENGINEER'S DESIGN.

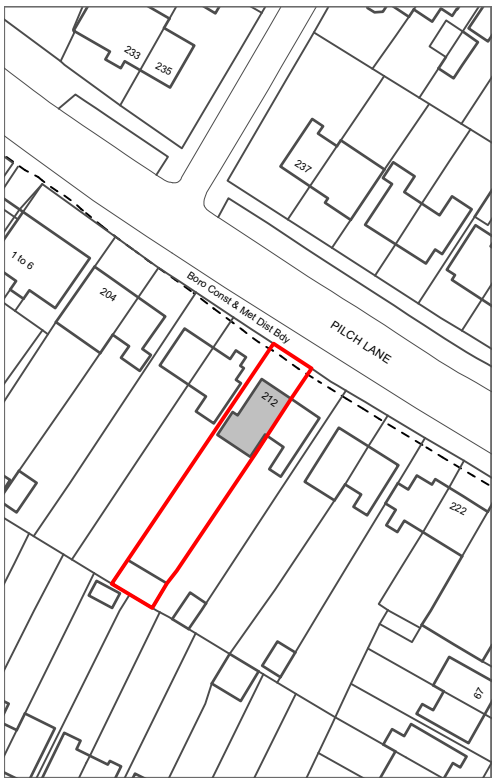

Site Location Plan 1:1250

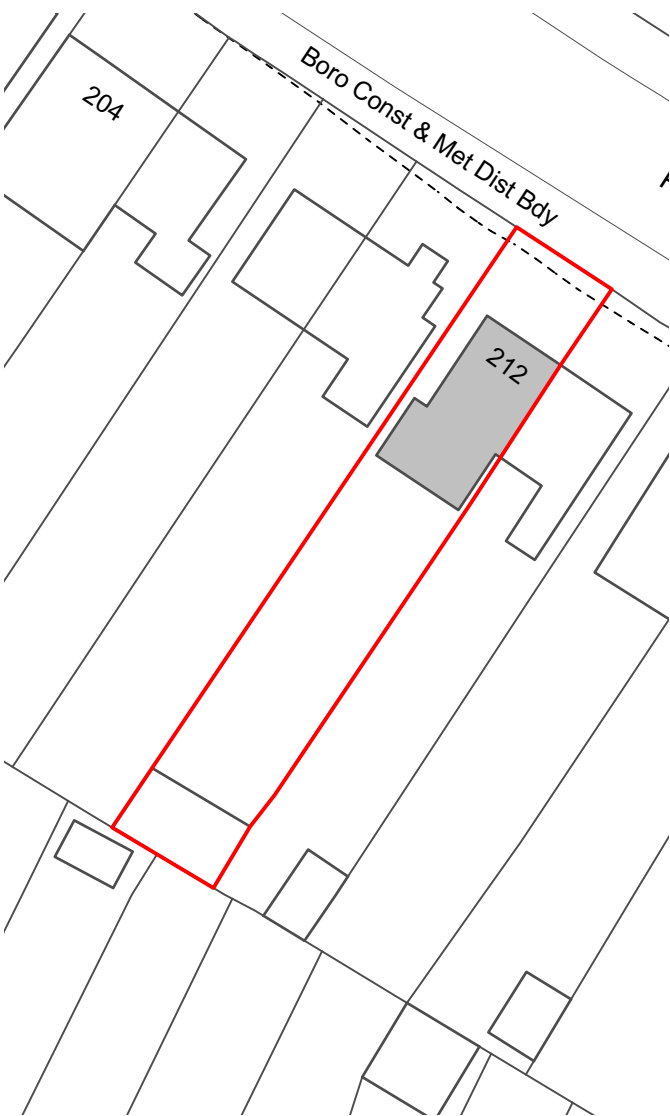

Block Plan - Existing 1:500

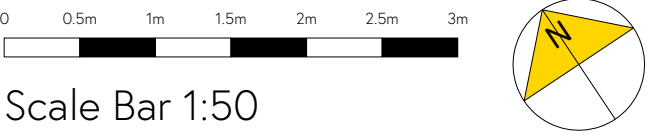

PROPOSED



Site Address:
212, Pilch Lane
Liverpool
L14 0JQ

e: studio@pddirect.co.uk
p: Planning Drawings Direct
The Limes,
Bayshill Road,
Cheltenham, GL50 3AW

Project Ref: 22-0310	Drawing No: 101A	Revision:
Date: Mar '22	Scale: 1:50 @ A1	Drawn: EM
Project: Extensions and Alterations Proposed Plans and Elevations	Client: Mr Lam	