





Existing Front Elevation

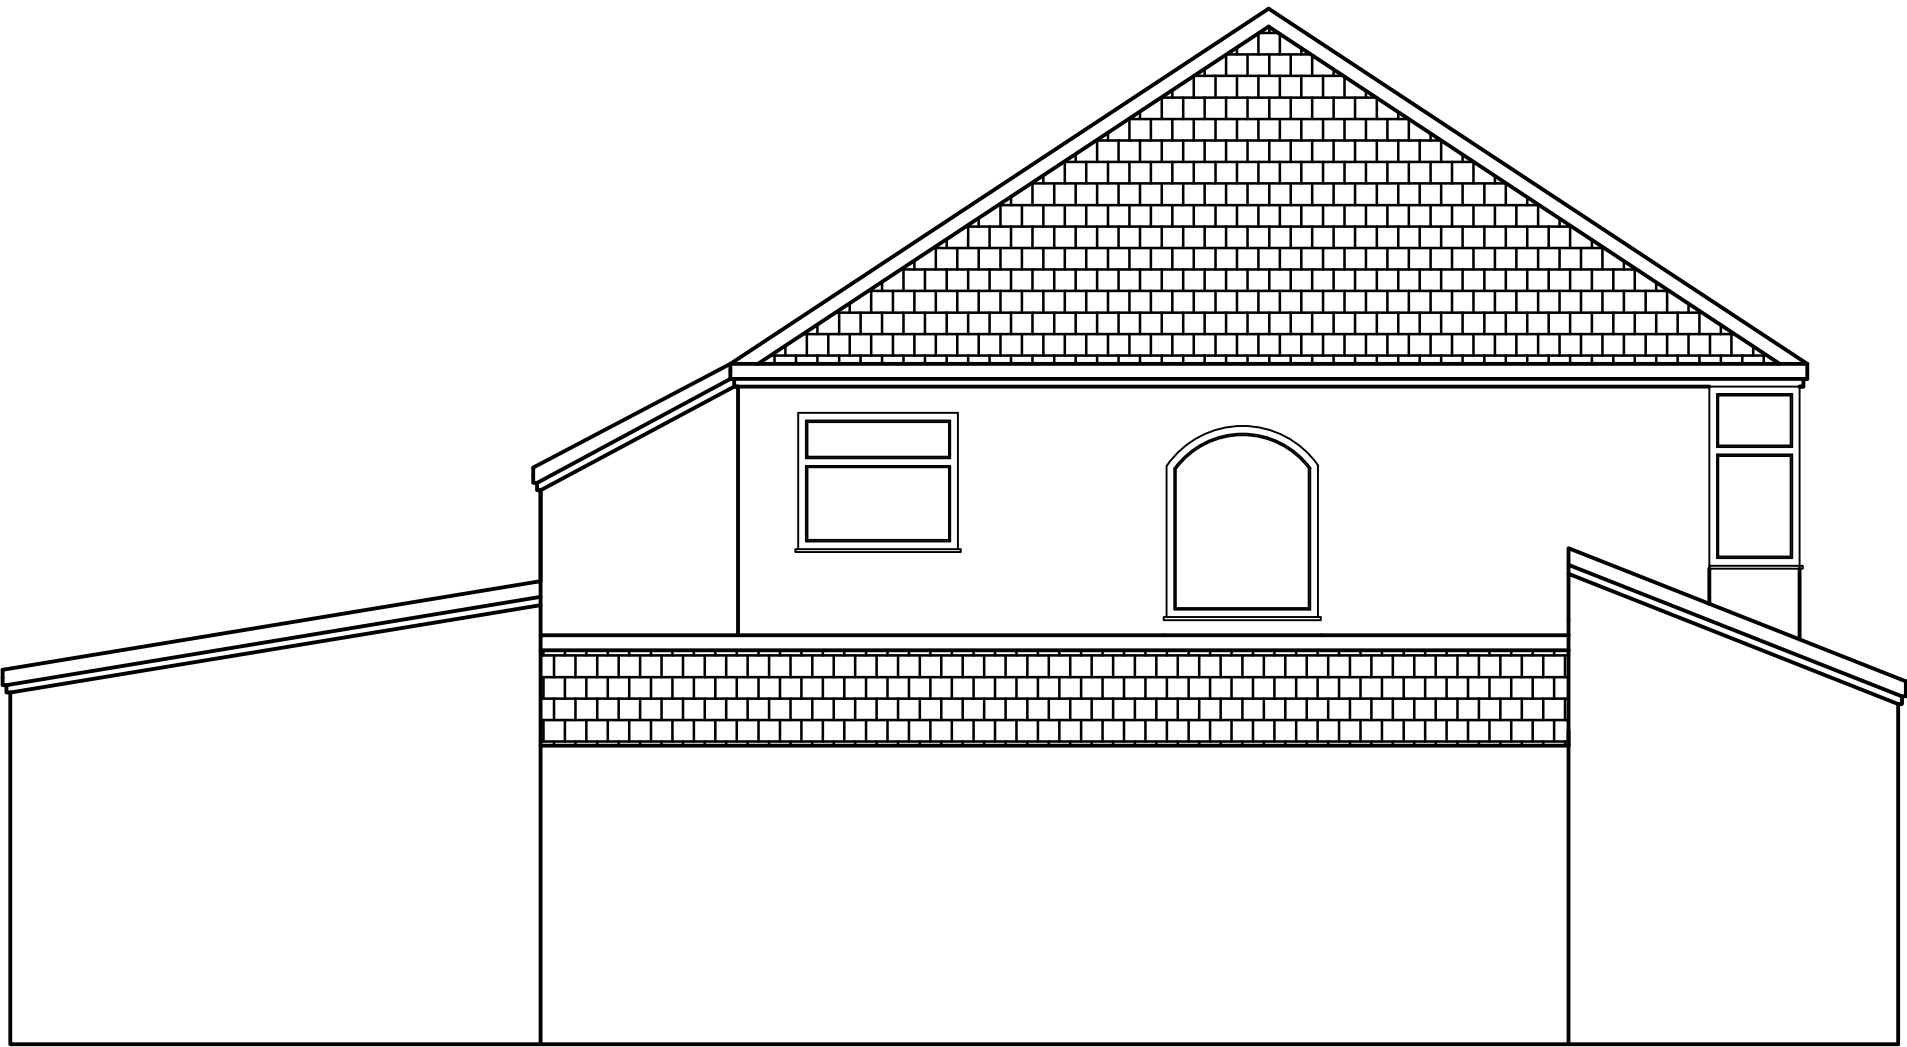


Existing Side Elevation

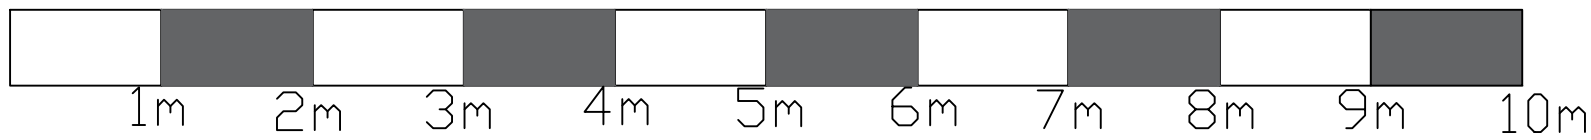

Scale Bar



Existing Rear Elevations

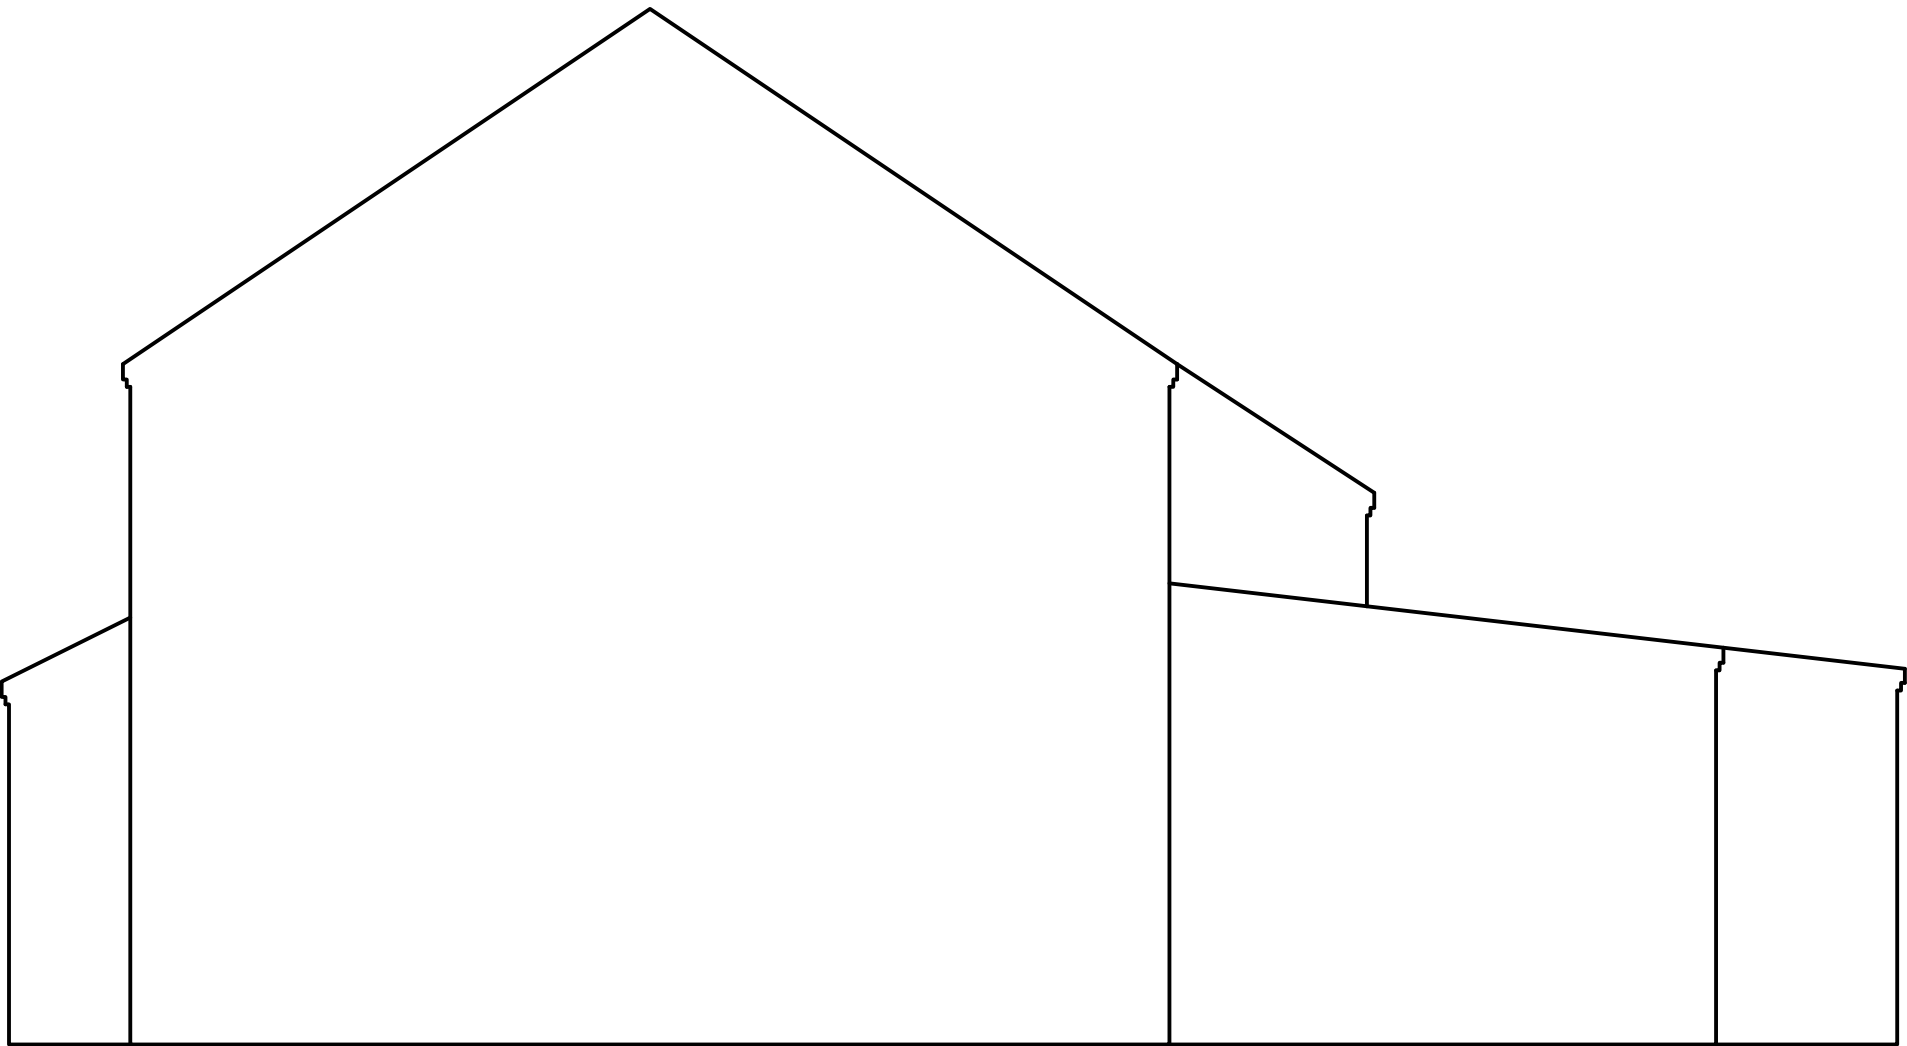

Existing Party Wall Elevation

Client: Daniel rees			
Project: 33 North Linkside Road Liverpool, L16 2LH			
Drawing Title: Existing Elevations			
Drawn by	FH	Checked by	MG Date 12/03/25
Status	PRELIMINARY	Scale @ A1	1:50
Job no.	160	Dwg.no.	P02
		Rev.	1