




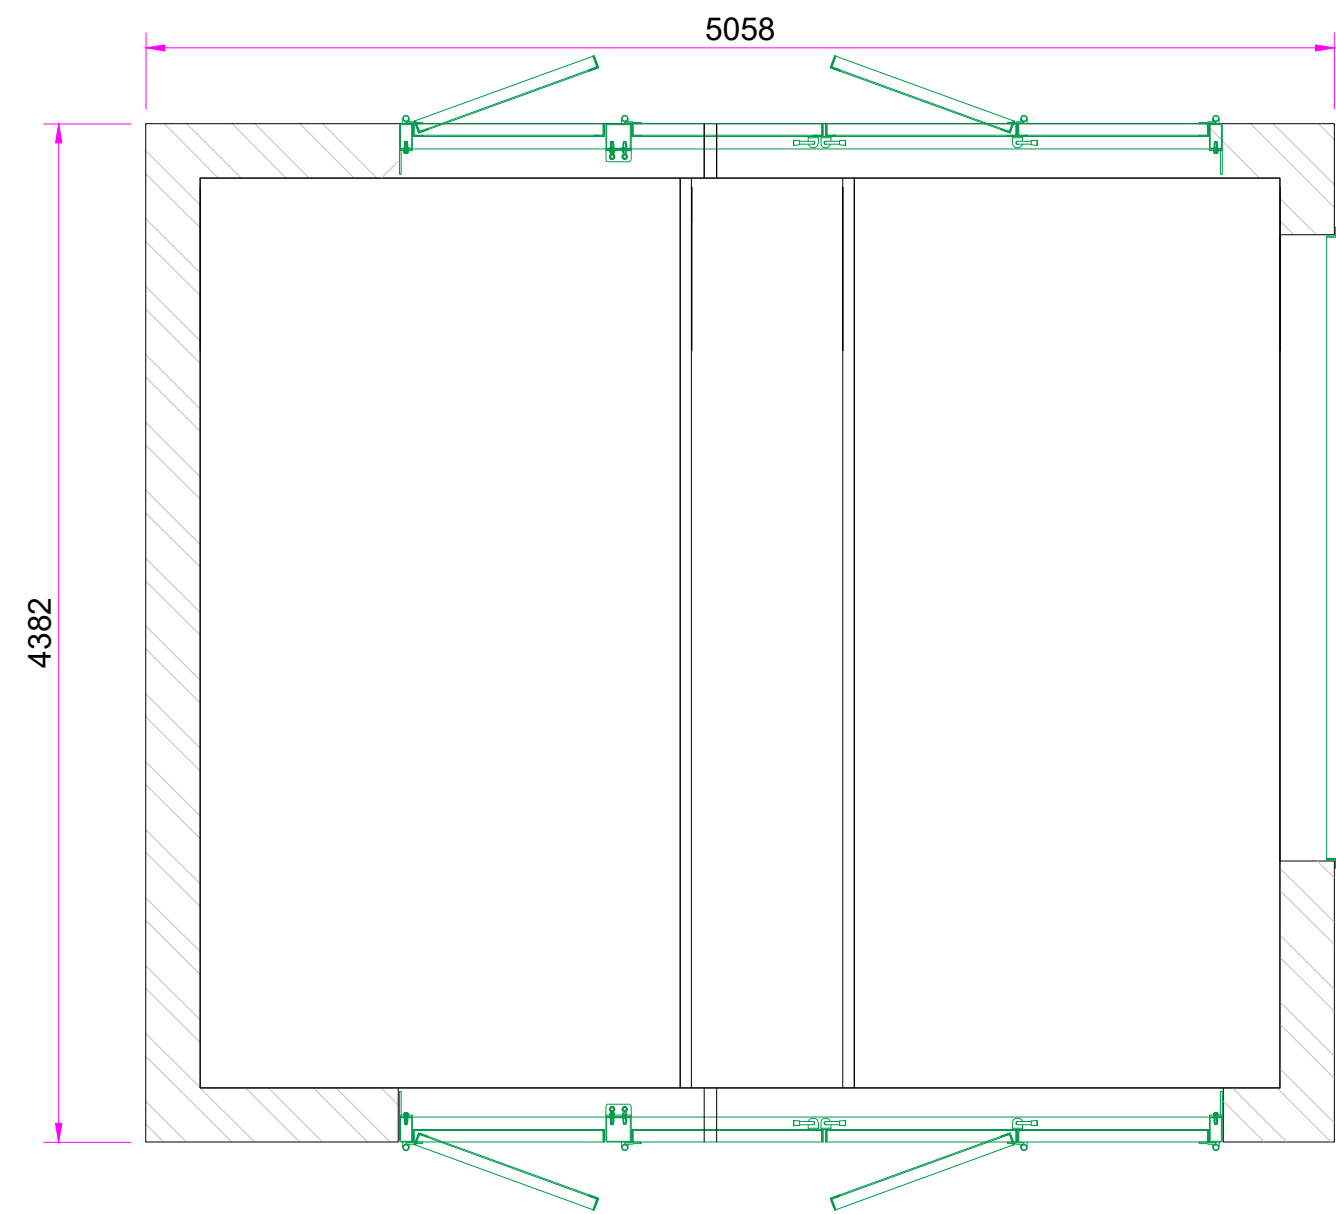

PLAN VIEW

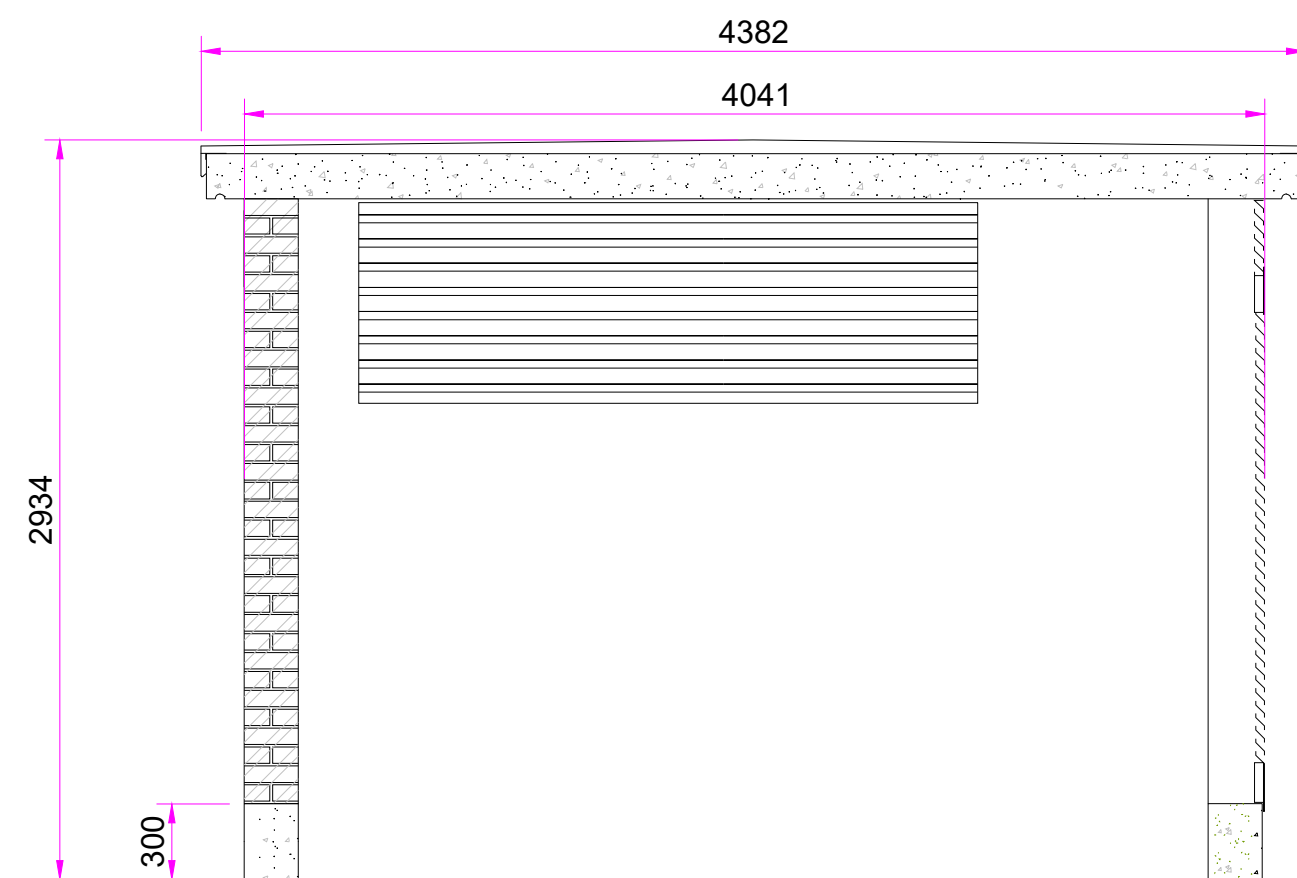

SIDE ELEVATIONS

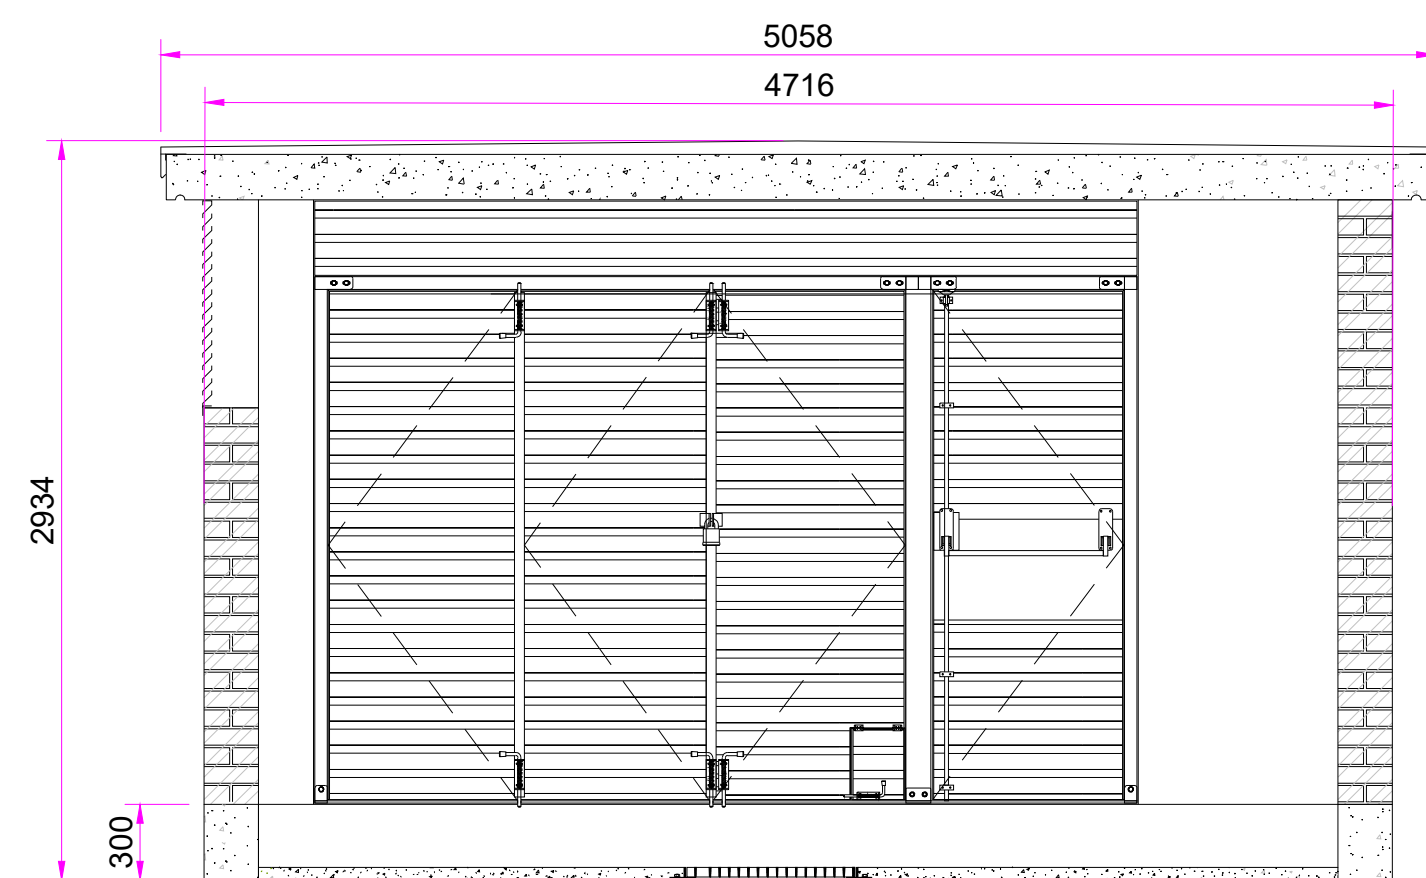

FRONT & REAR ELEVATIONS

0 1 2 3 4 5m

Rev	Description	Date	Checked
Drawing No.			
KIR-EDFR-BESS-ARC-DRG-363.00			
Project			
Kirkby BESS			
Title			
DNO Incomer Substation Arrangement			
Scale			
1:30	@A1	Drawn by SS	Checked CH Date 16.01.25

