



REAR ELEVATION

SIDE ELEVATION

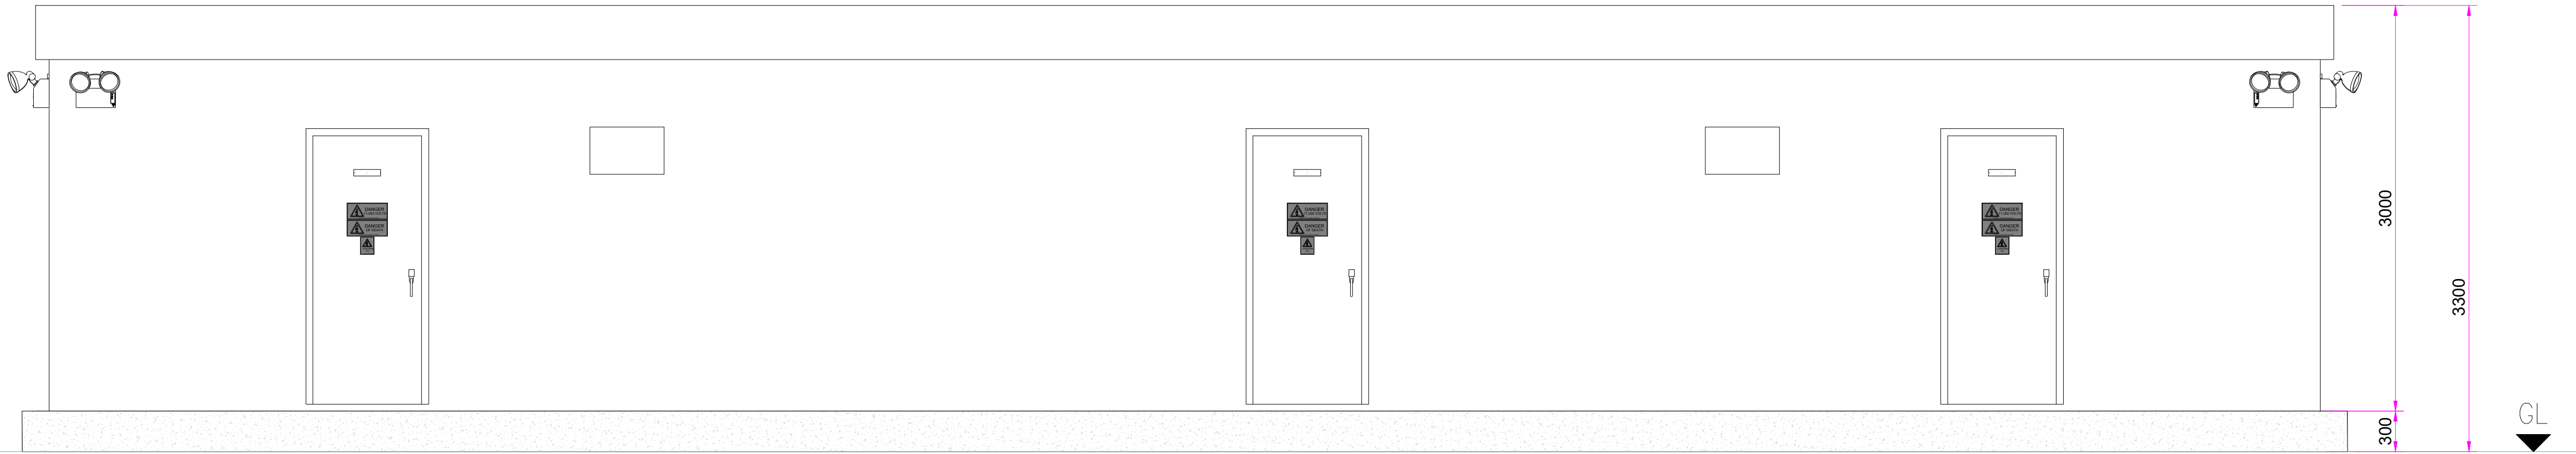

FRONT ELEVATION

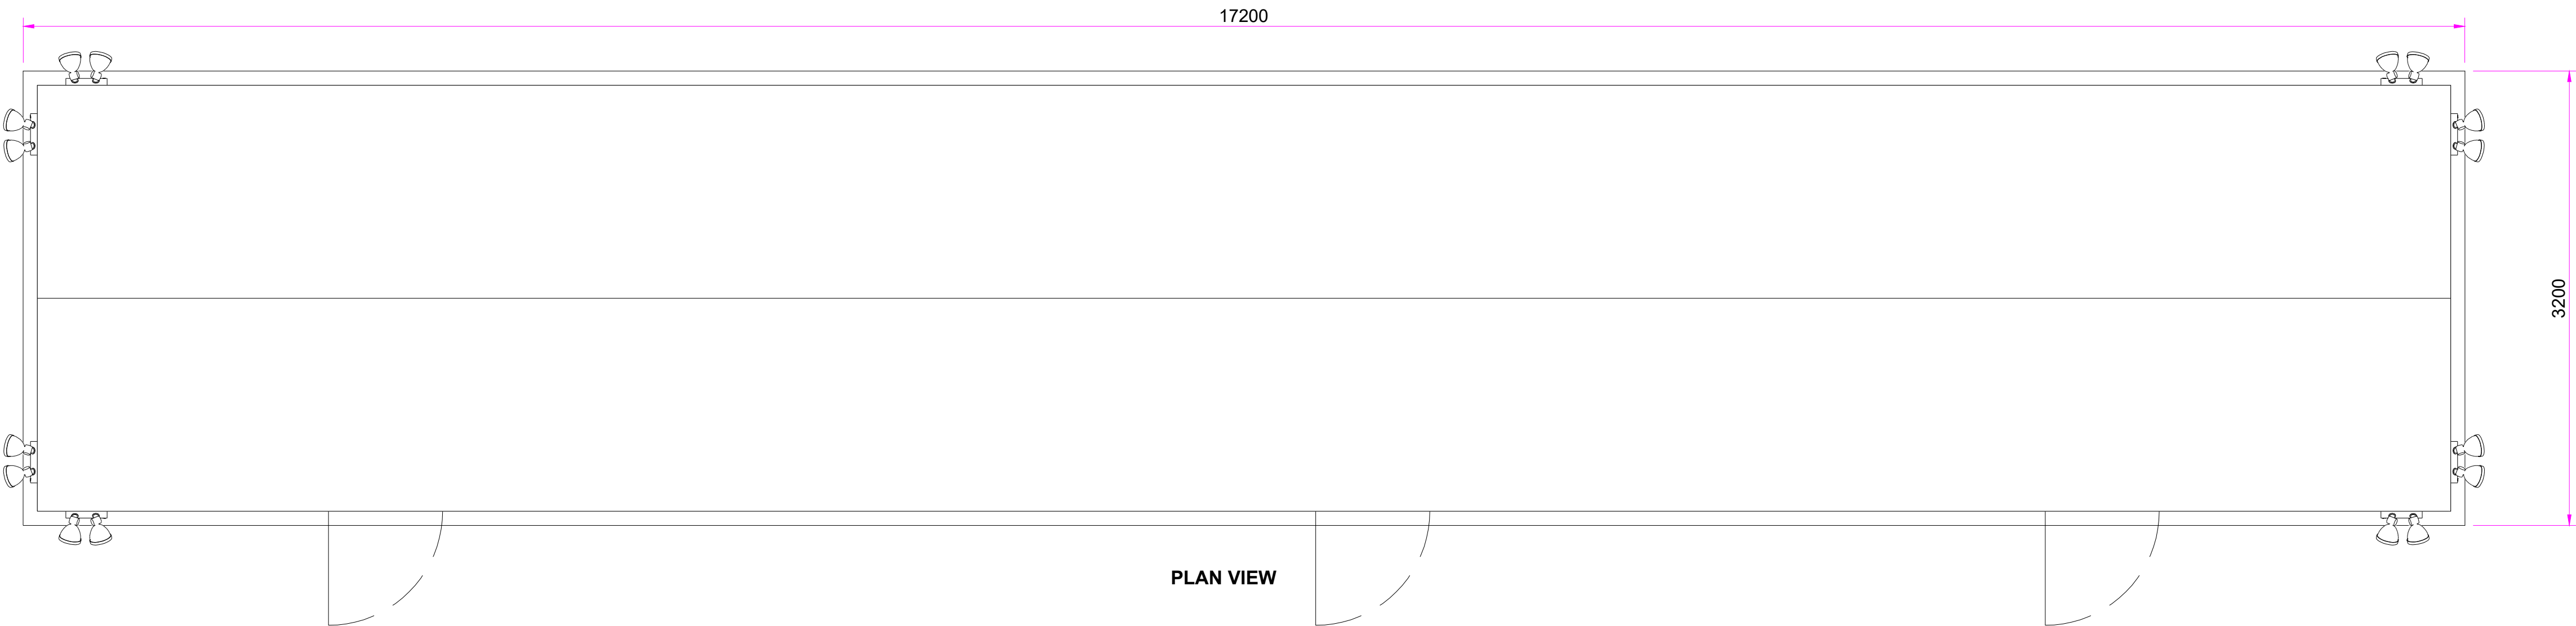

PLAN VIEW

Rev	Description	Date	Checked
Drawing No.			
KIR-EDFR-BESS-ARC-DRG-365.00			
Project			
Kirkby BESS			
Title			
BESS 33kV Switch Room Arrangement			
Scale	1:30 @A1	Drawn by	Checked
		SS	CH
			Date
			16.01.25

