




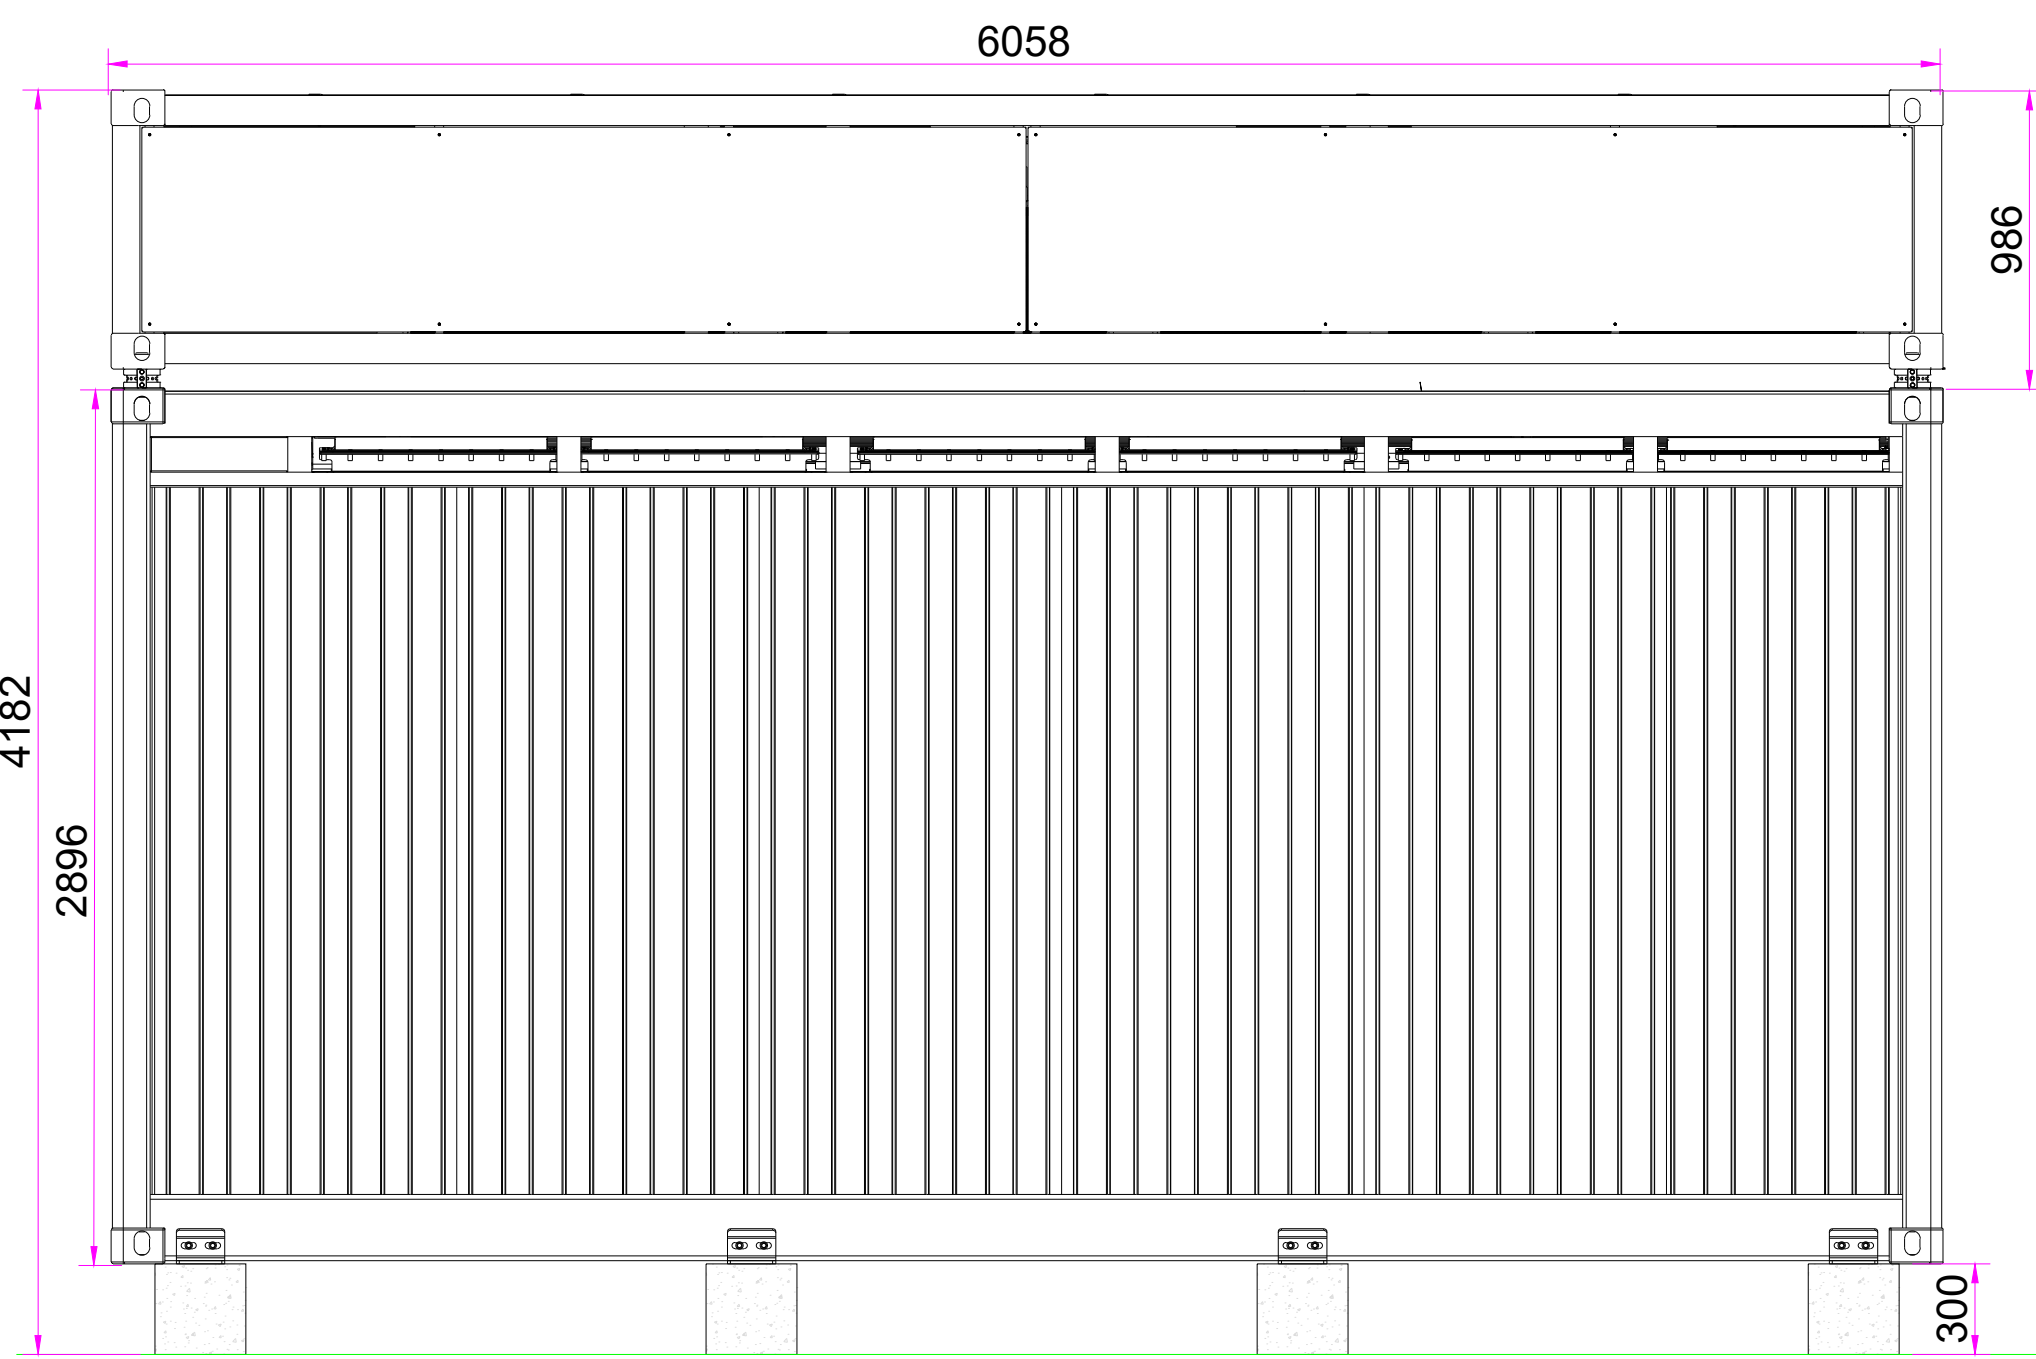


REAR ELEVATION

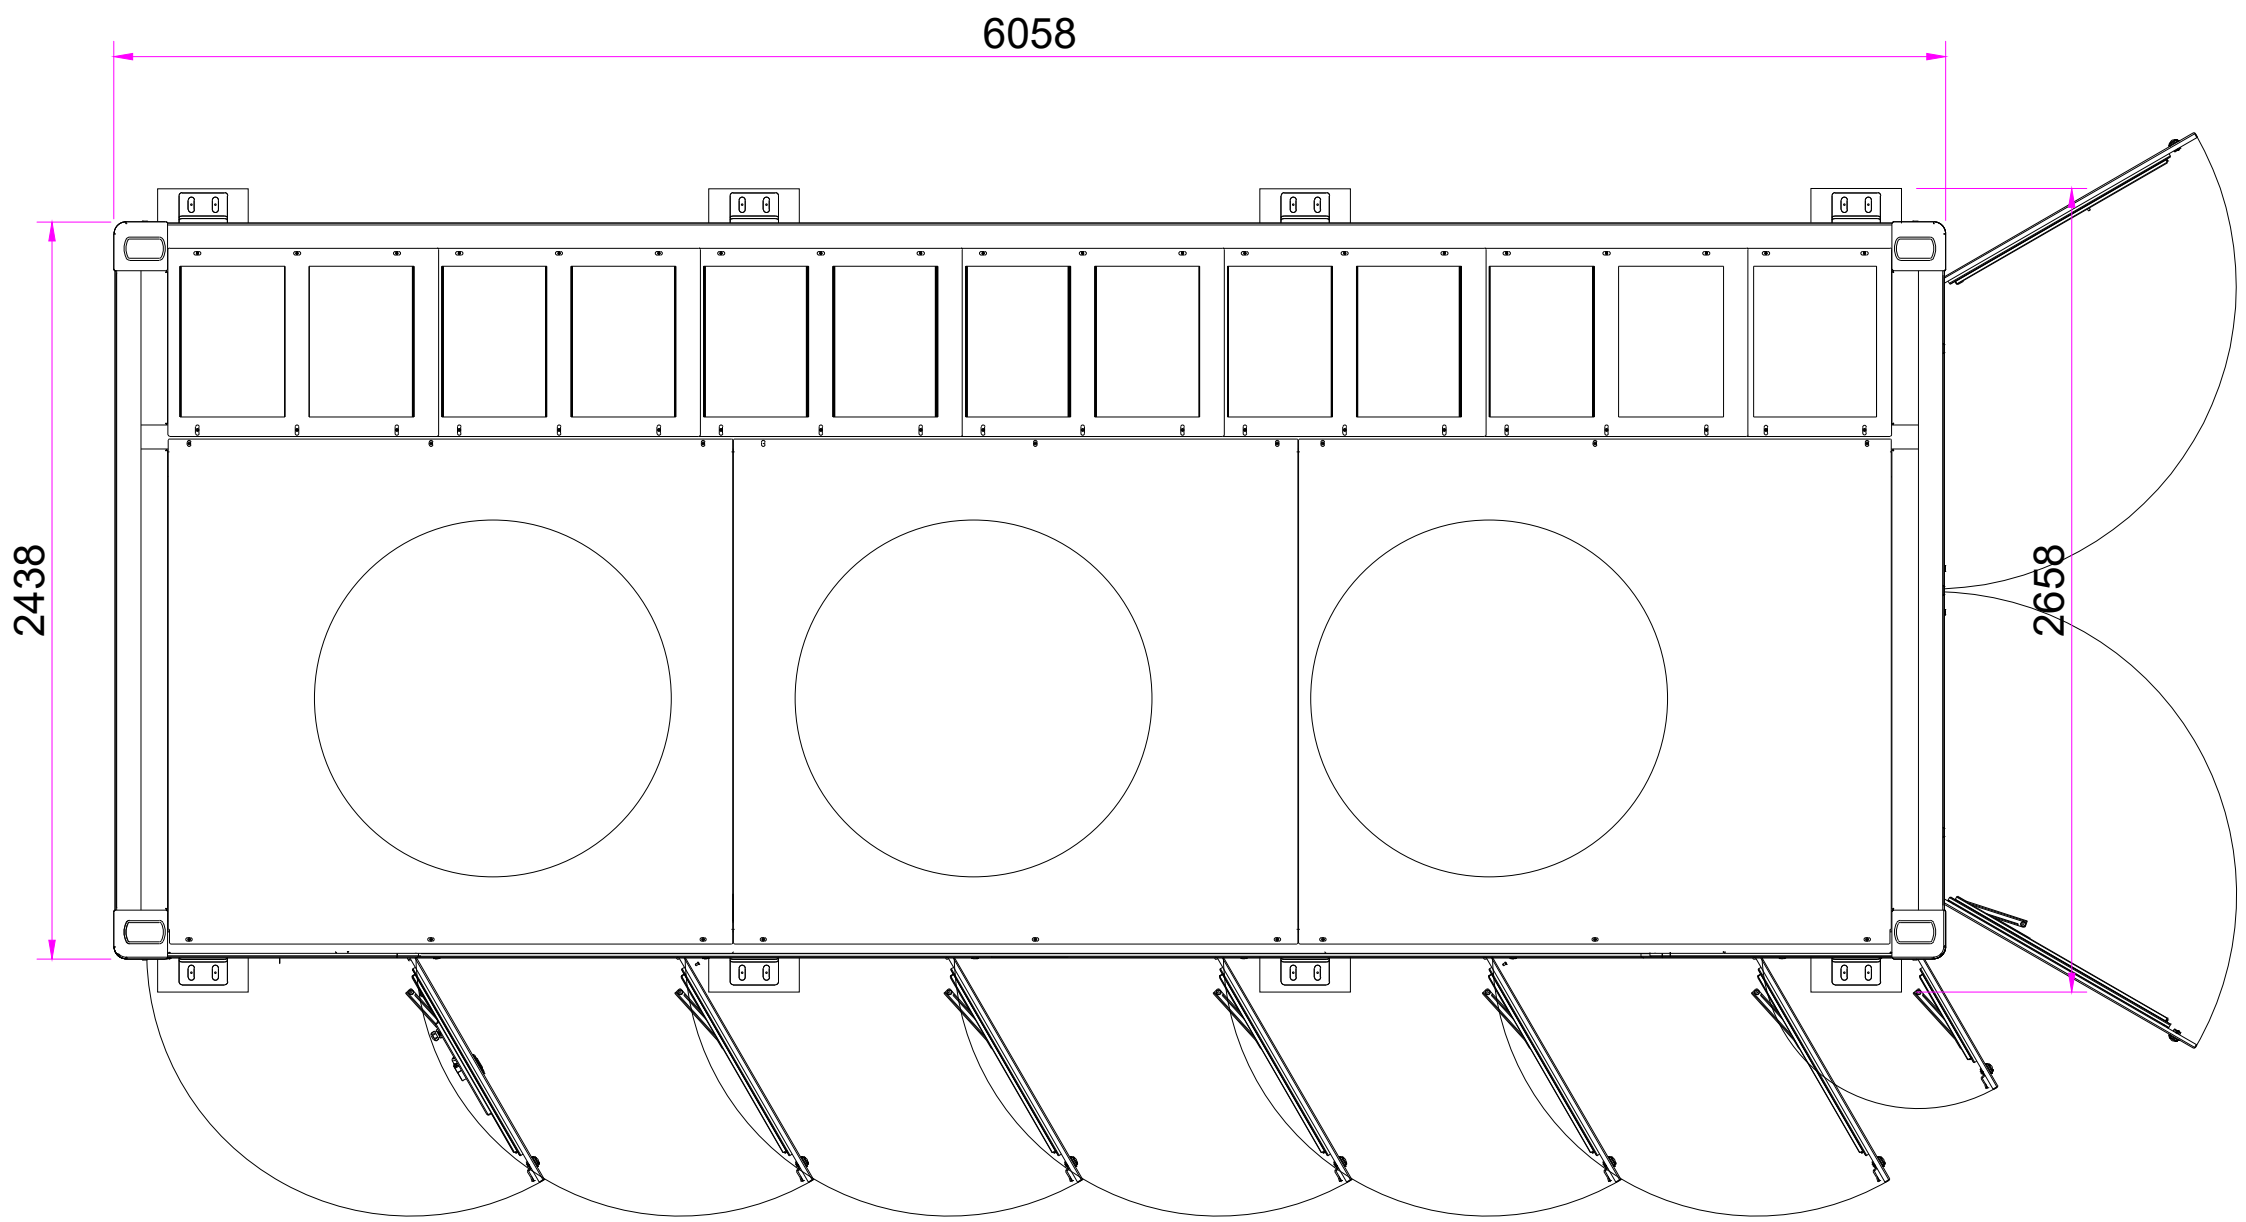


PLAN VIEW - OPEN STATE

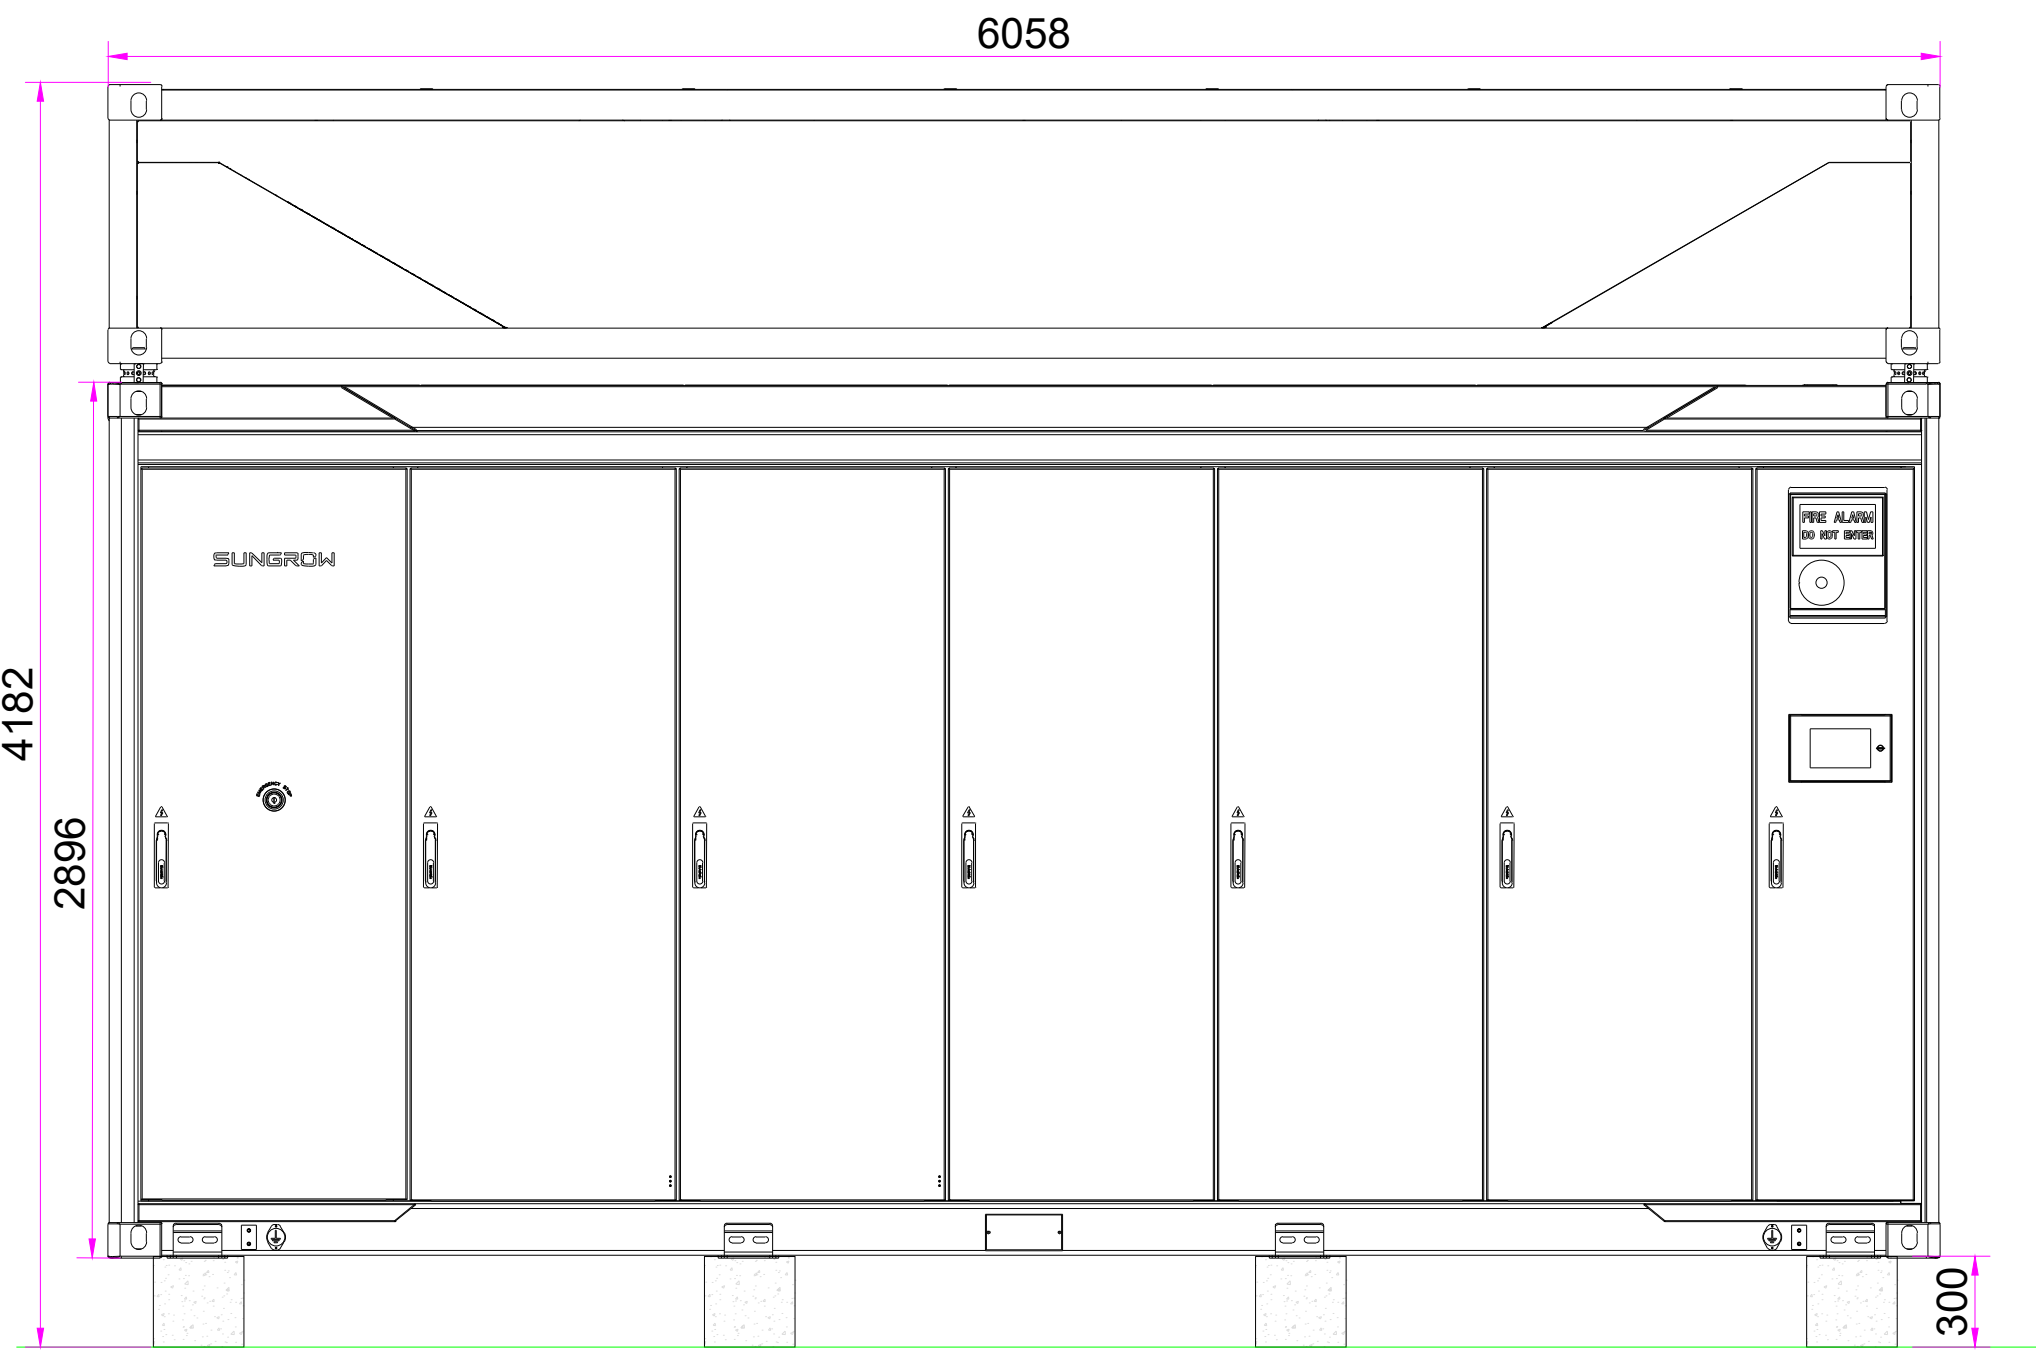


FRONT ELEVATION

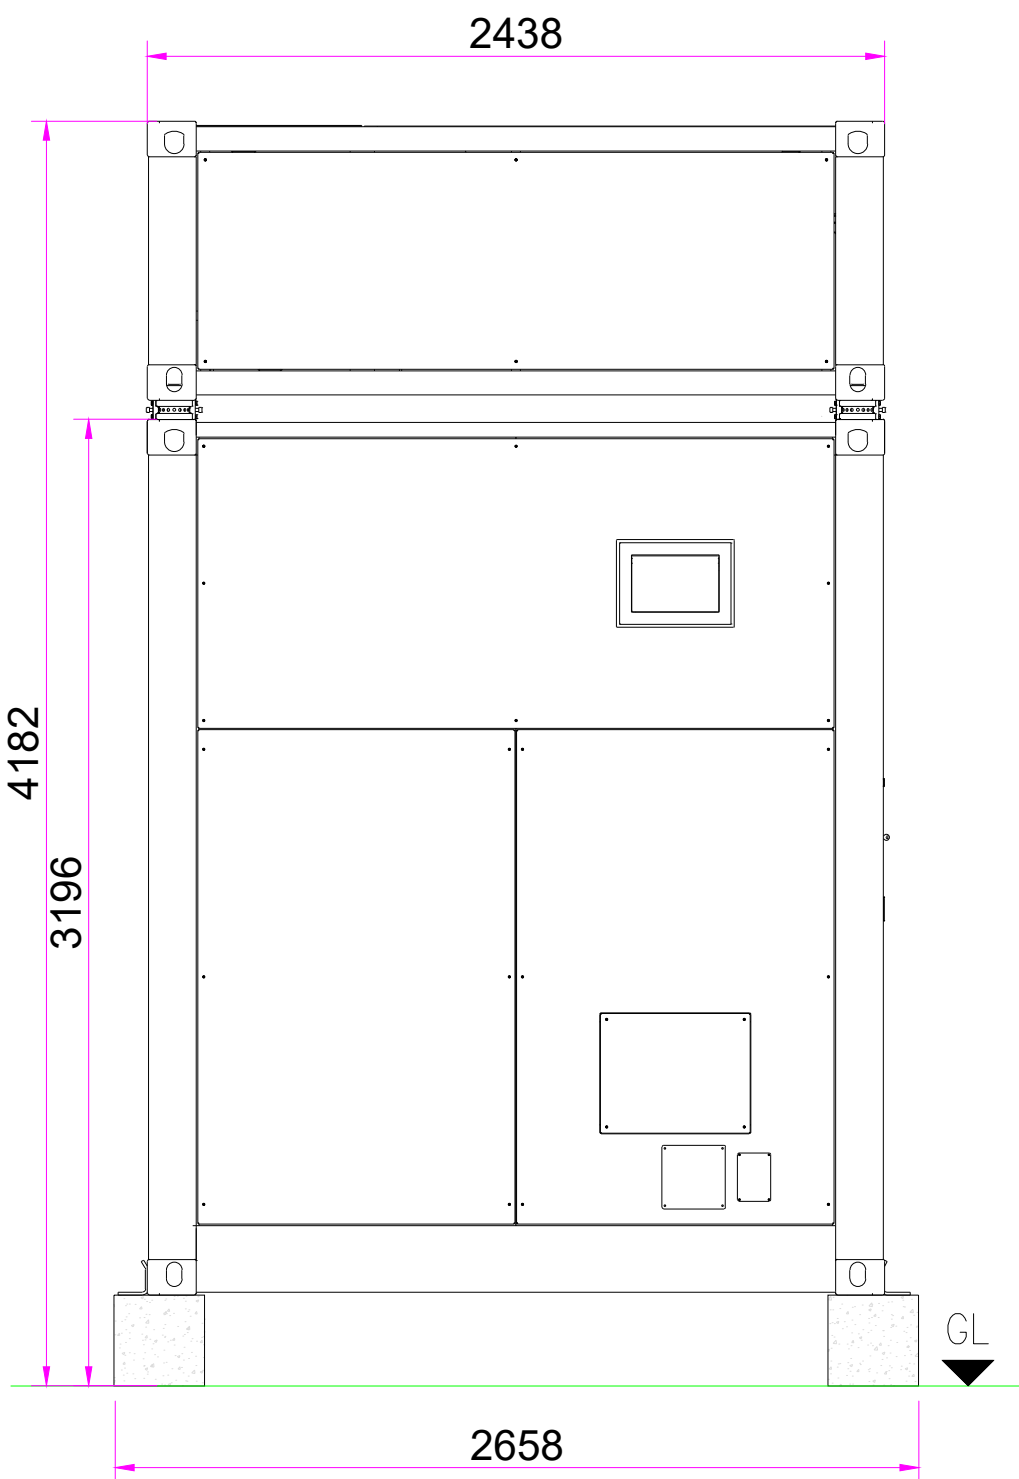

SIDE ELEVATIONS

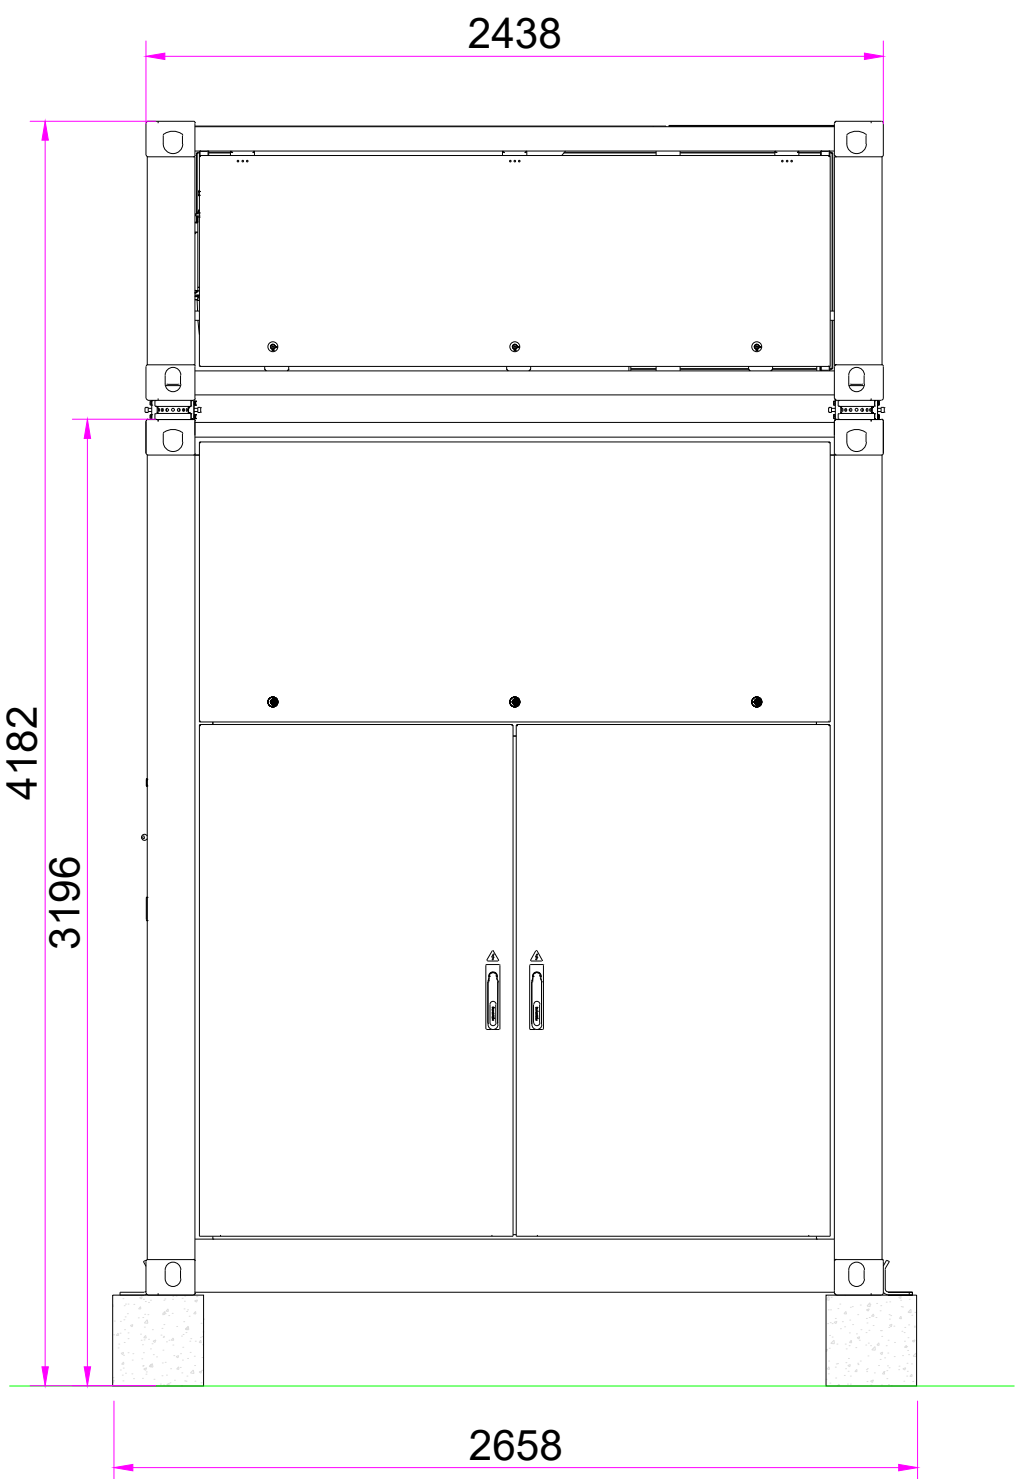

SIDE ELEVATIONS

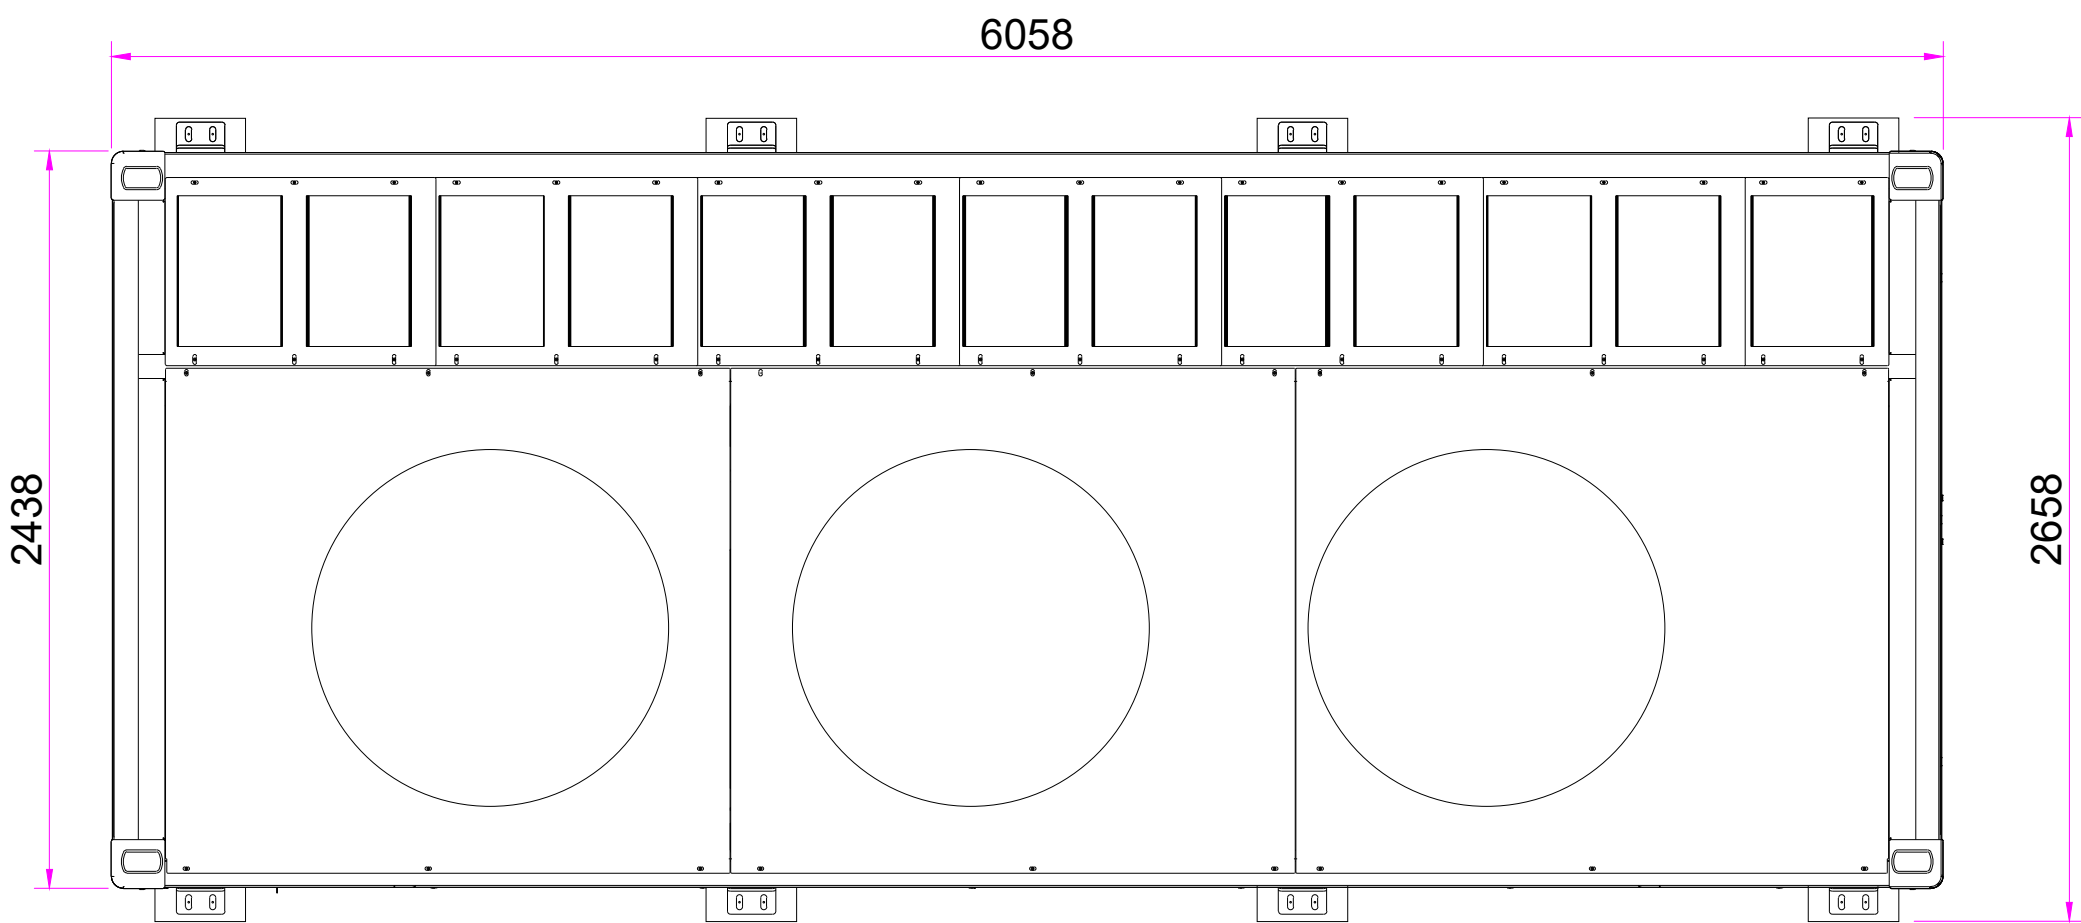

PLAN VIEW



Rev	Description	Date	Checked
Drawing No. KIR-EDFR-BESS-ARC-DRG-361.00			
Project Kirkby BESS			
Title Battery Arrangement			
Scale	1:25 @A1	Drawn by SS	Checked PM
		Date	16.01.25

