



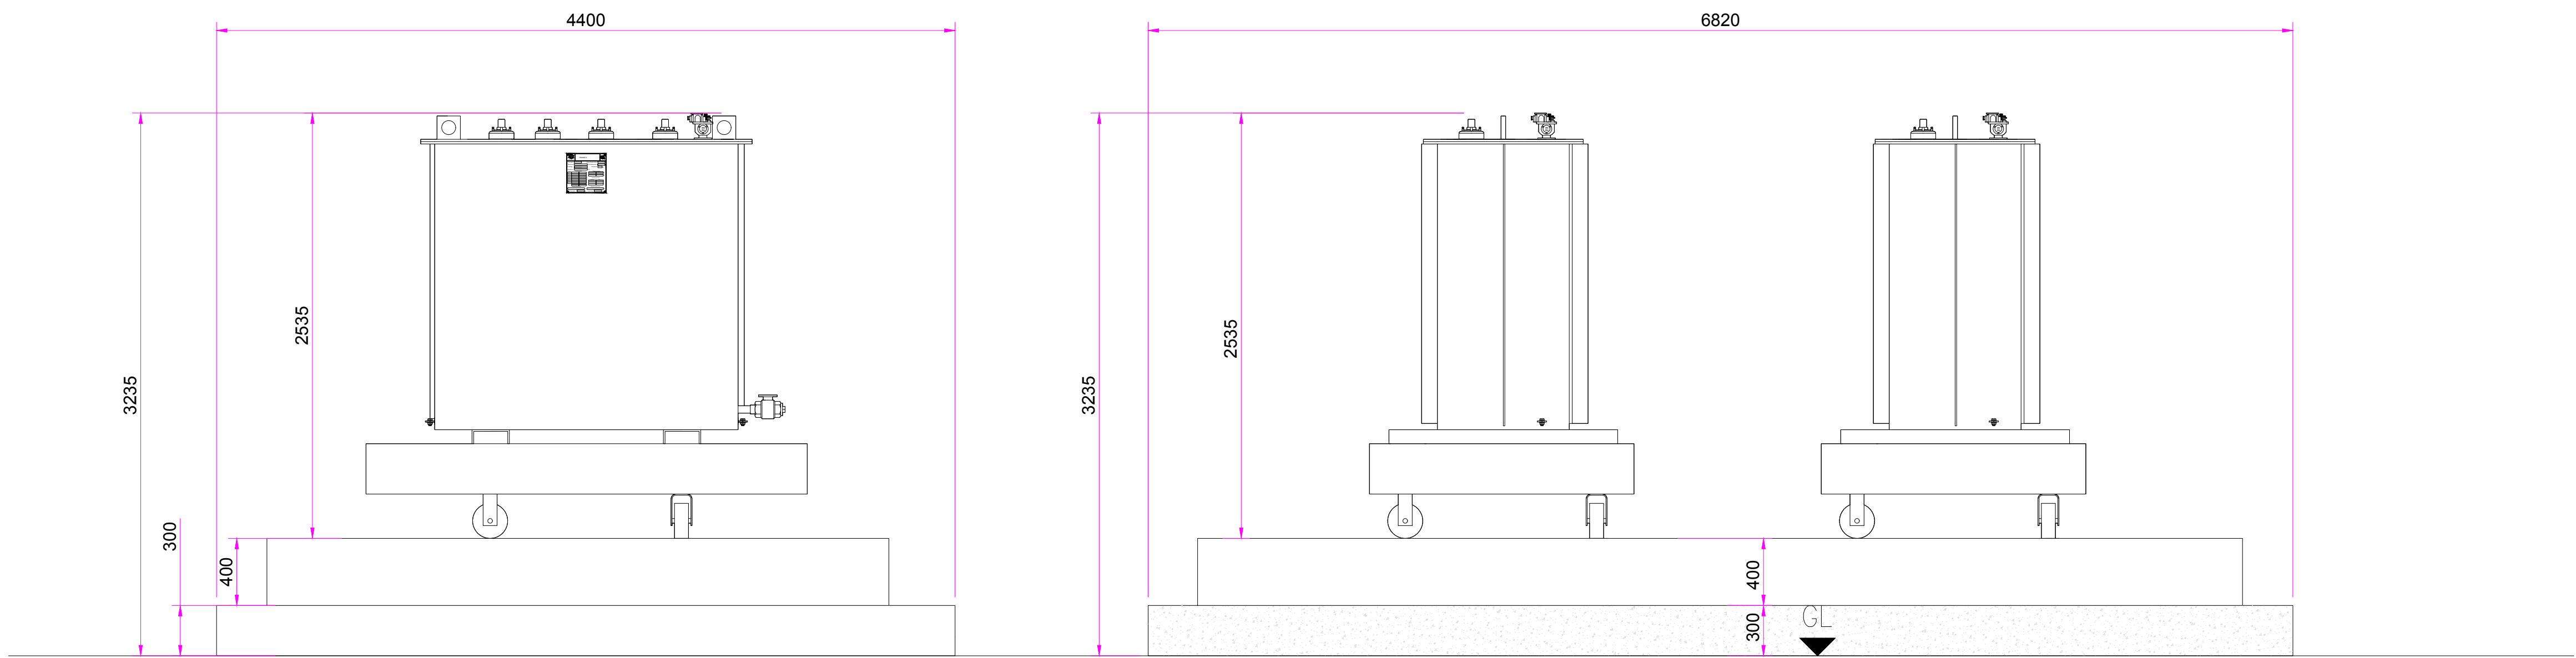

FRONT/REAR ELEVATIONS

SIDE ELEVATIONS

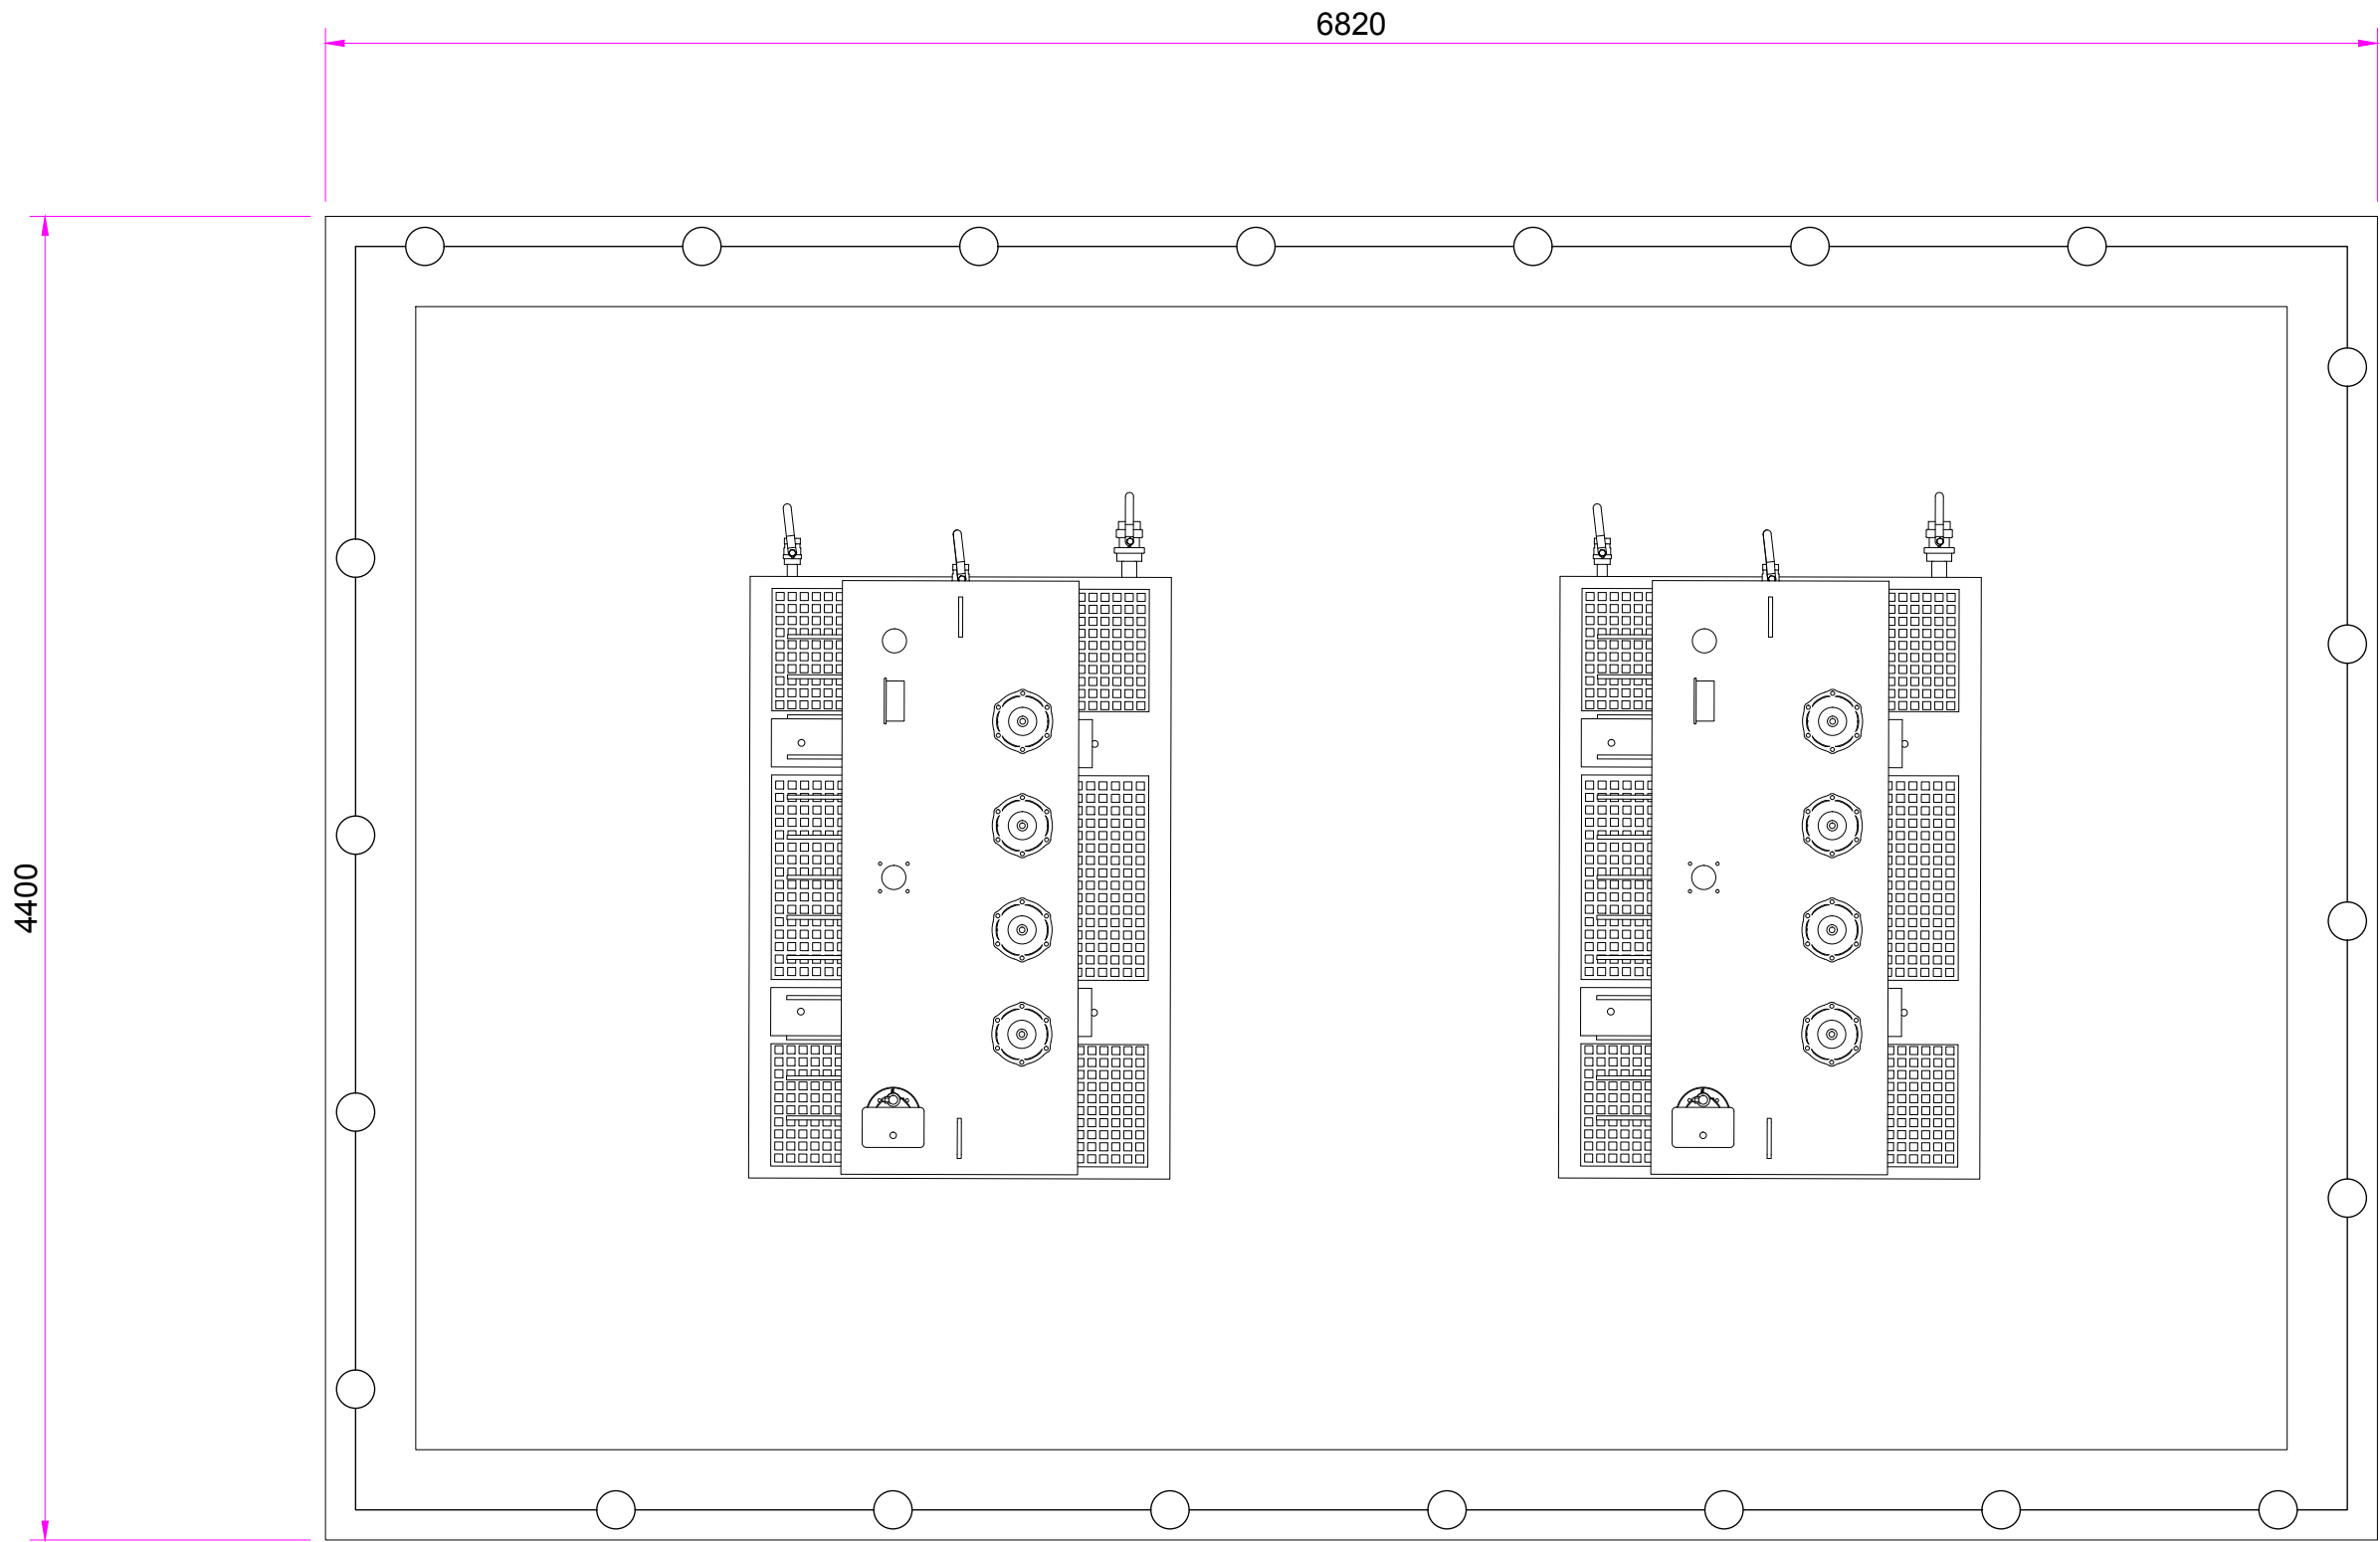

PLAN VIEW

01.	Block updated	25.03.25	SRY
Rev	Description	Date	Checked
Drawing No.			
KIR-EDFR-BESS-ARC-DRG-366.01			
Project			
Kirkby BESS			
Title			
Auxiliary & Earthing Transformer Arrangement			
Scale	1:25 @A1	Drawn by	Checked
		SS	CH
		Date	16.01.25

