




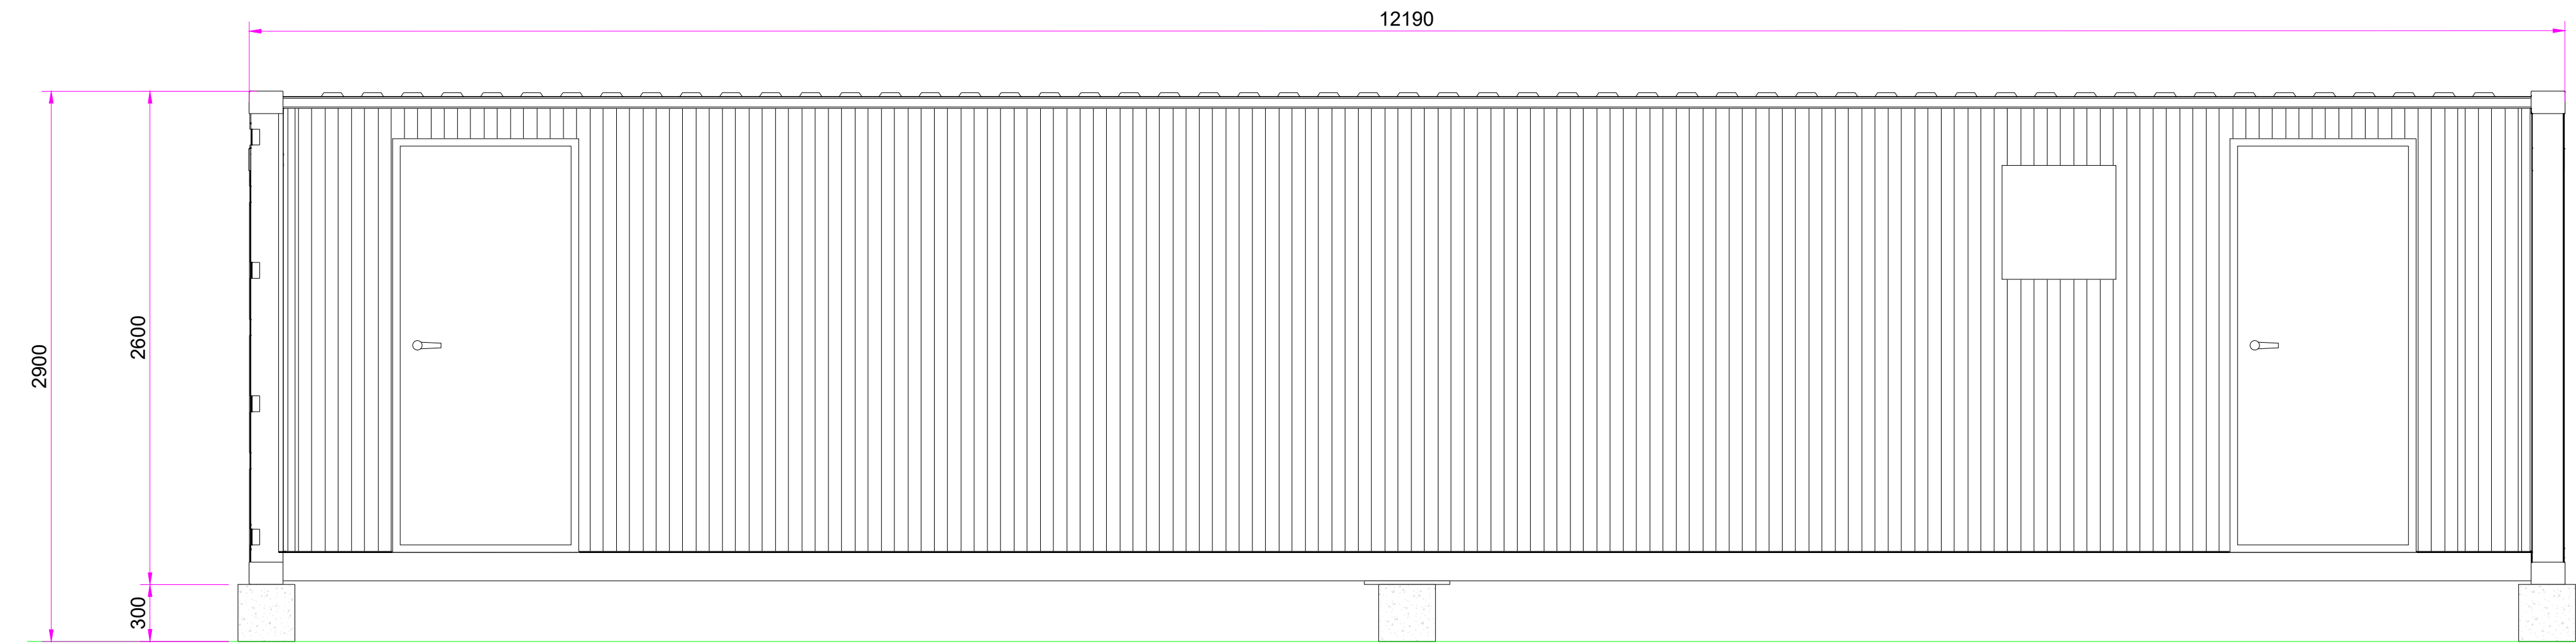


FRONT ELEVATION

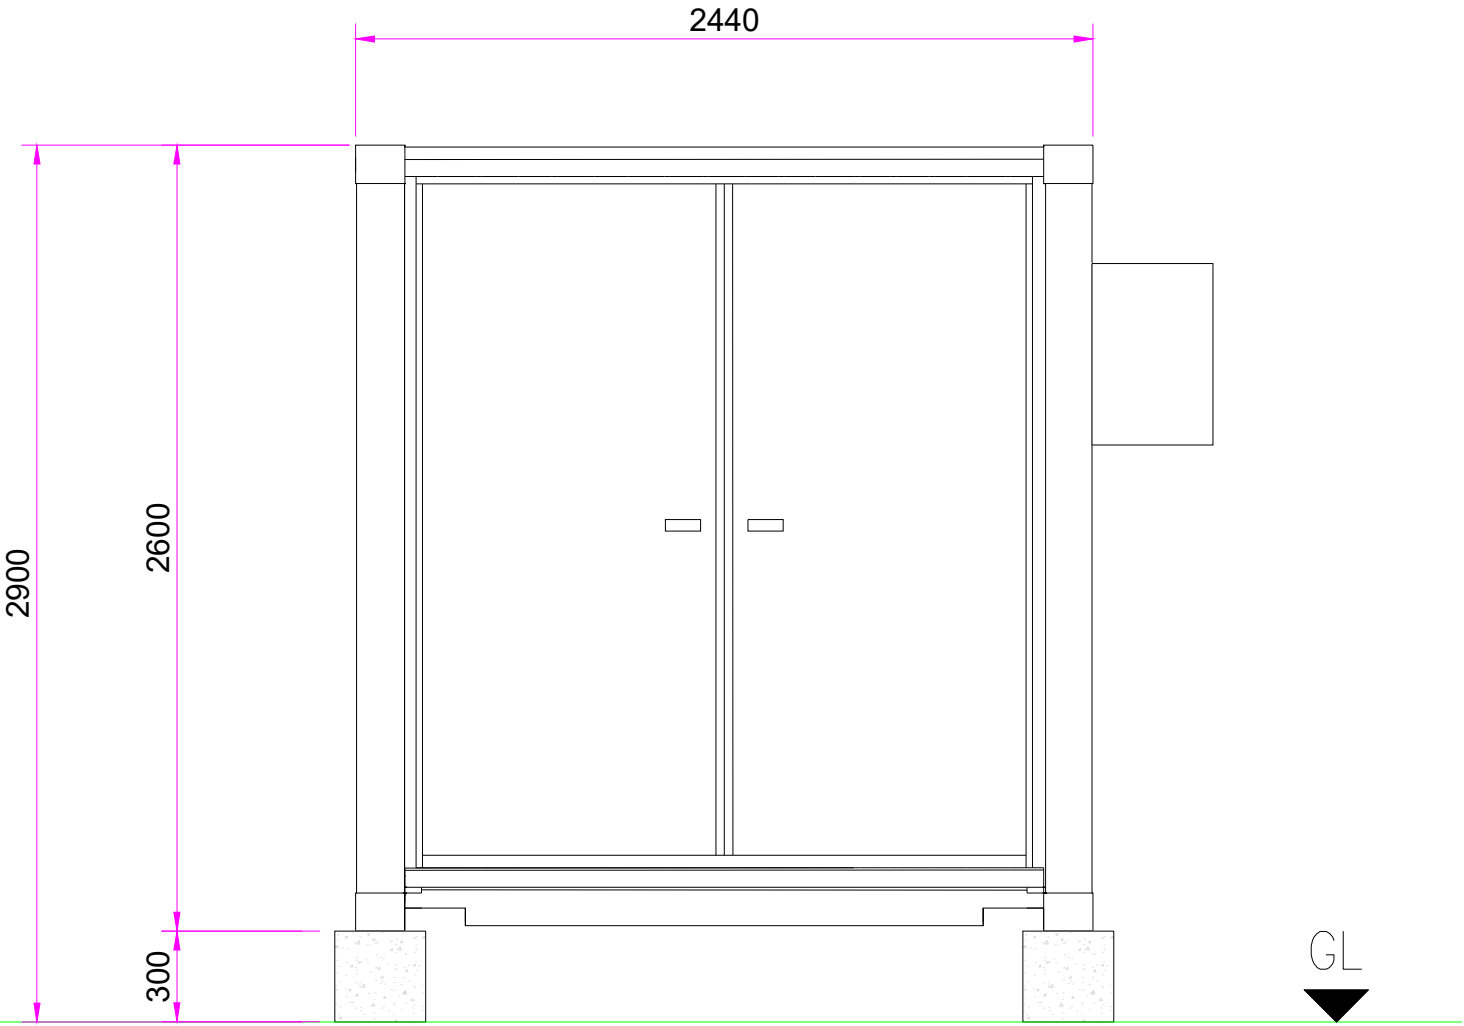

SIDE ELEVATION

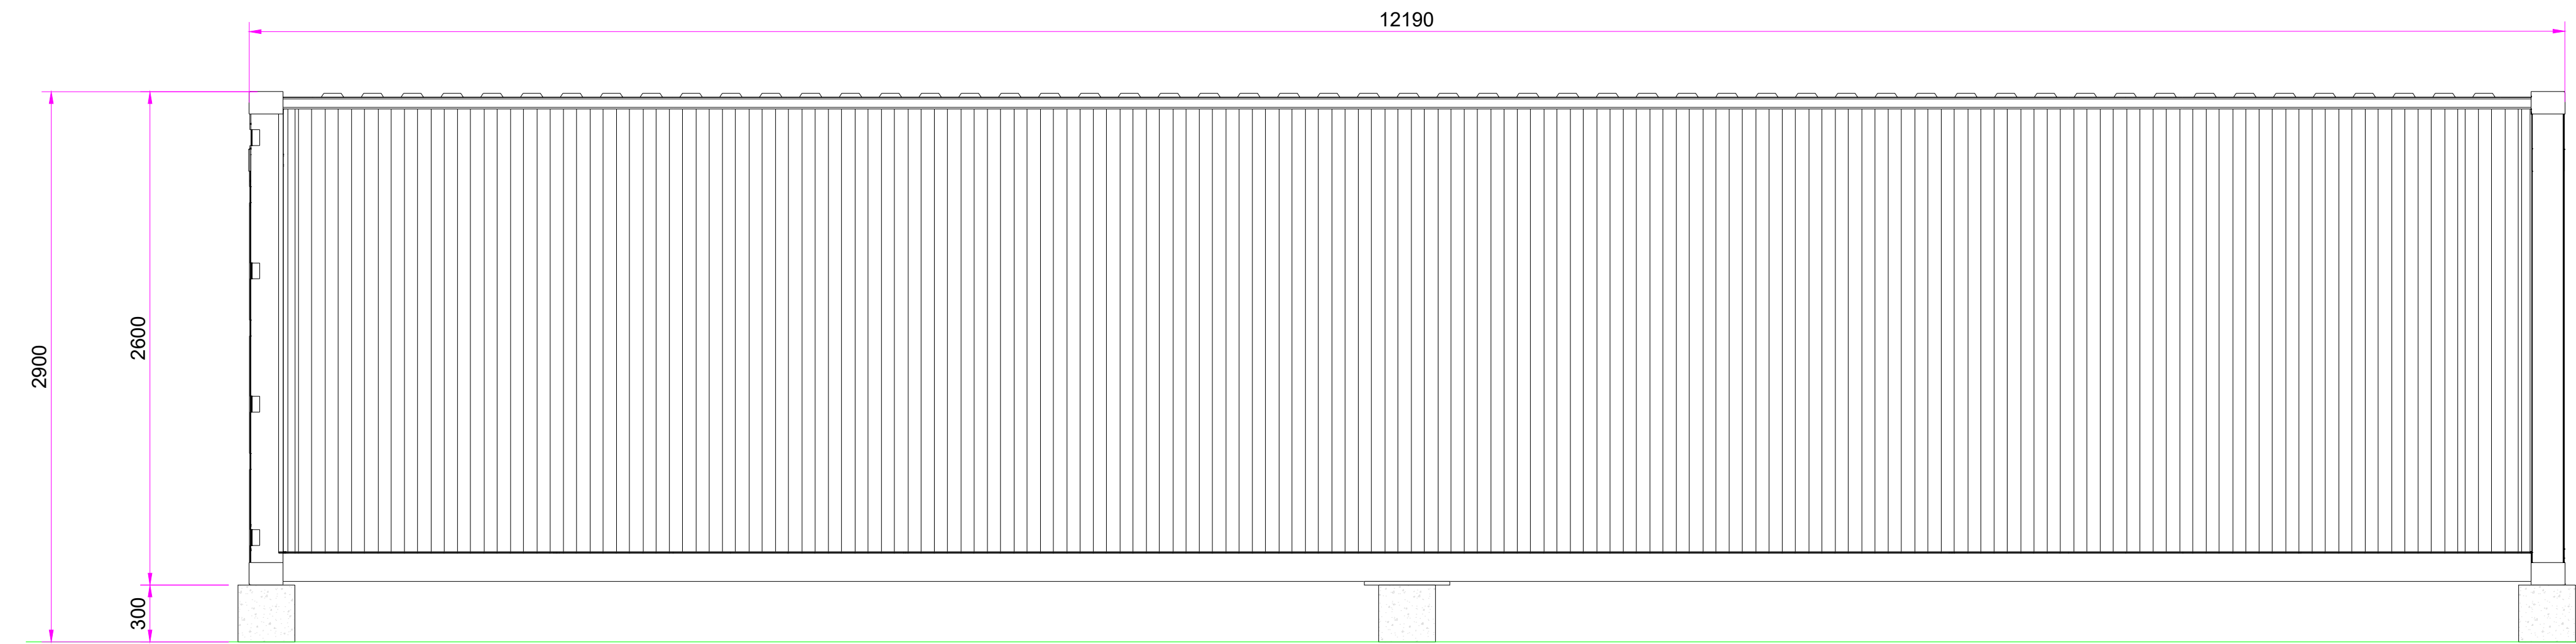

REAR ELEVATION

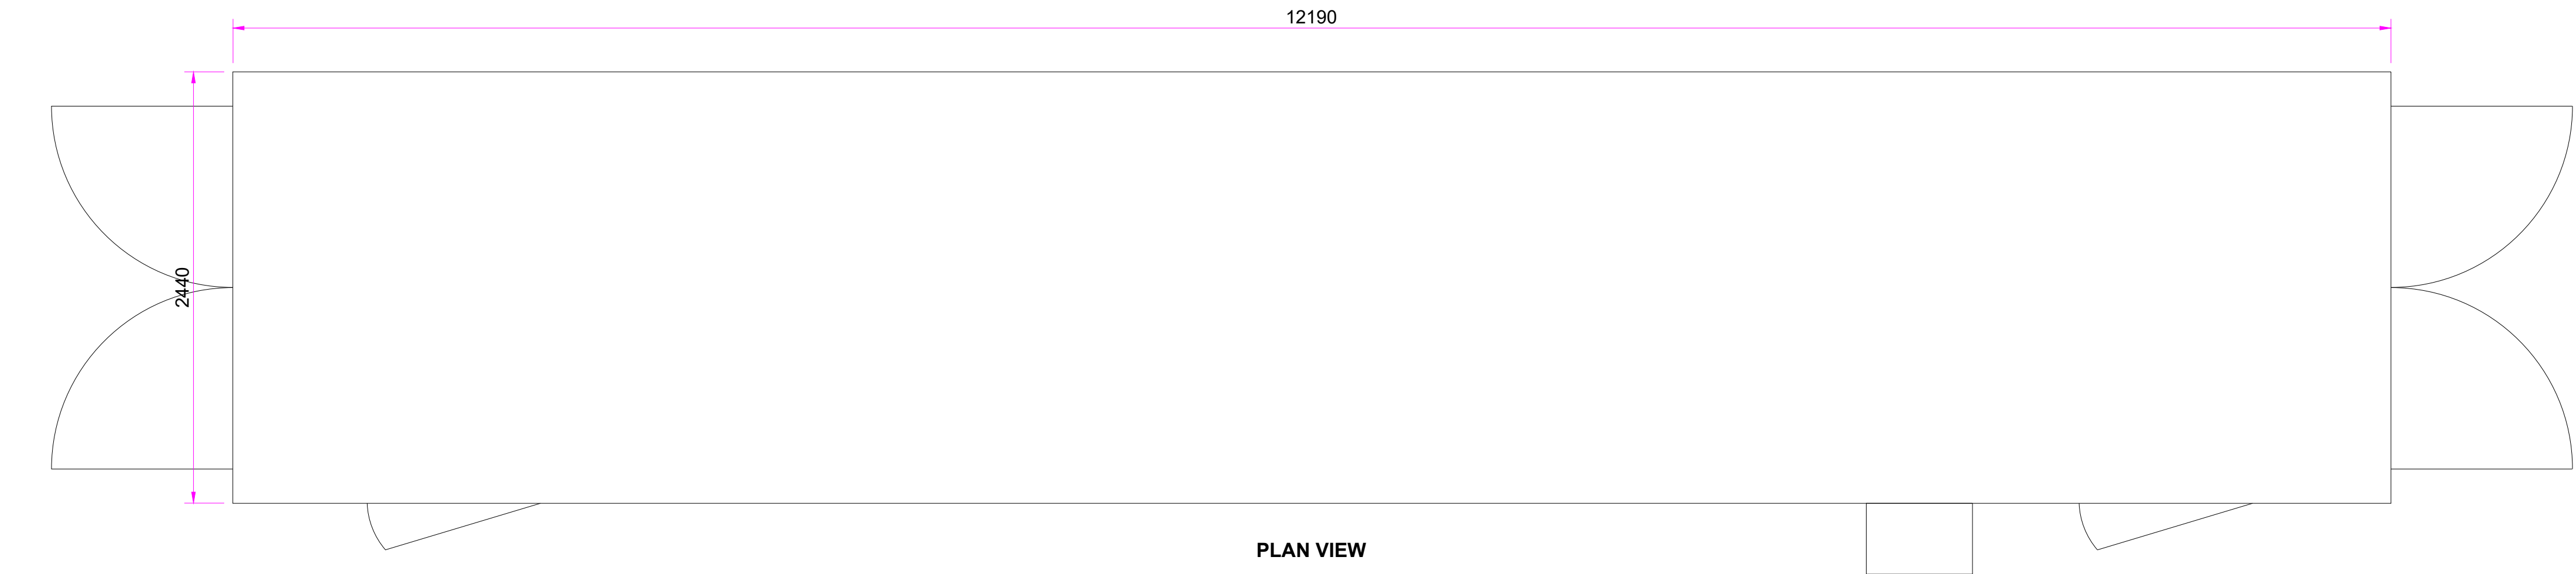

PLAN VIEW

Rev	Description	Date	Checked
Drawing No. KIR-EDFR-BESS-ARC-DRG-362.00			
Project Kirkby BESS			
Title Spare Parts Container Arrangement			
Scale	1:25 @A1	Drawn by SS	Checked SRY Date 16.01.25

