


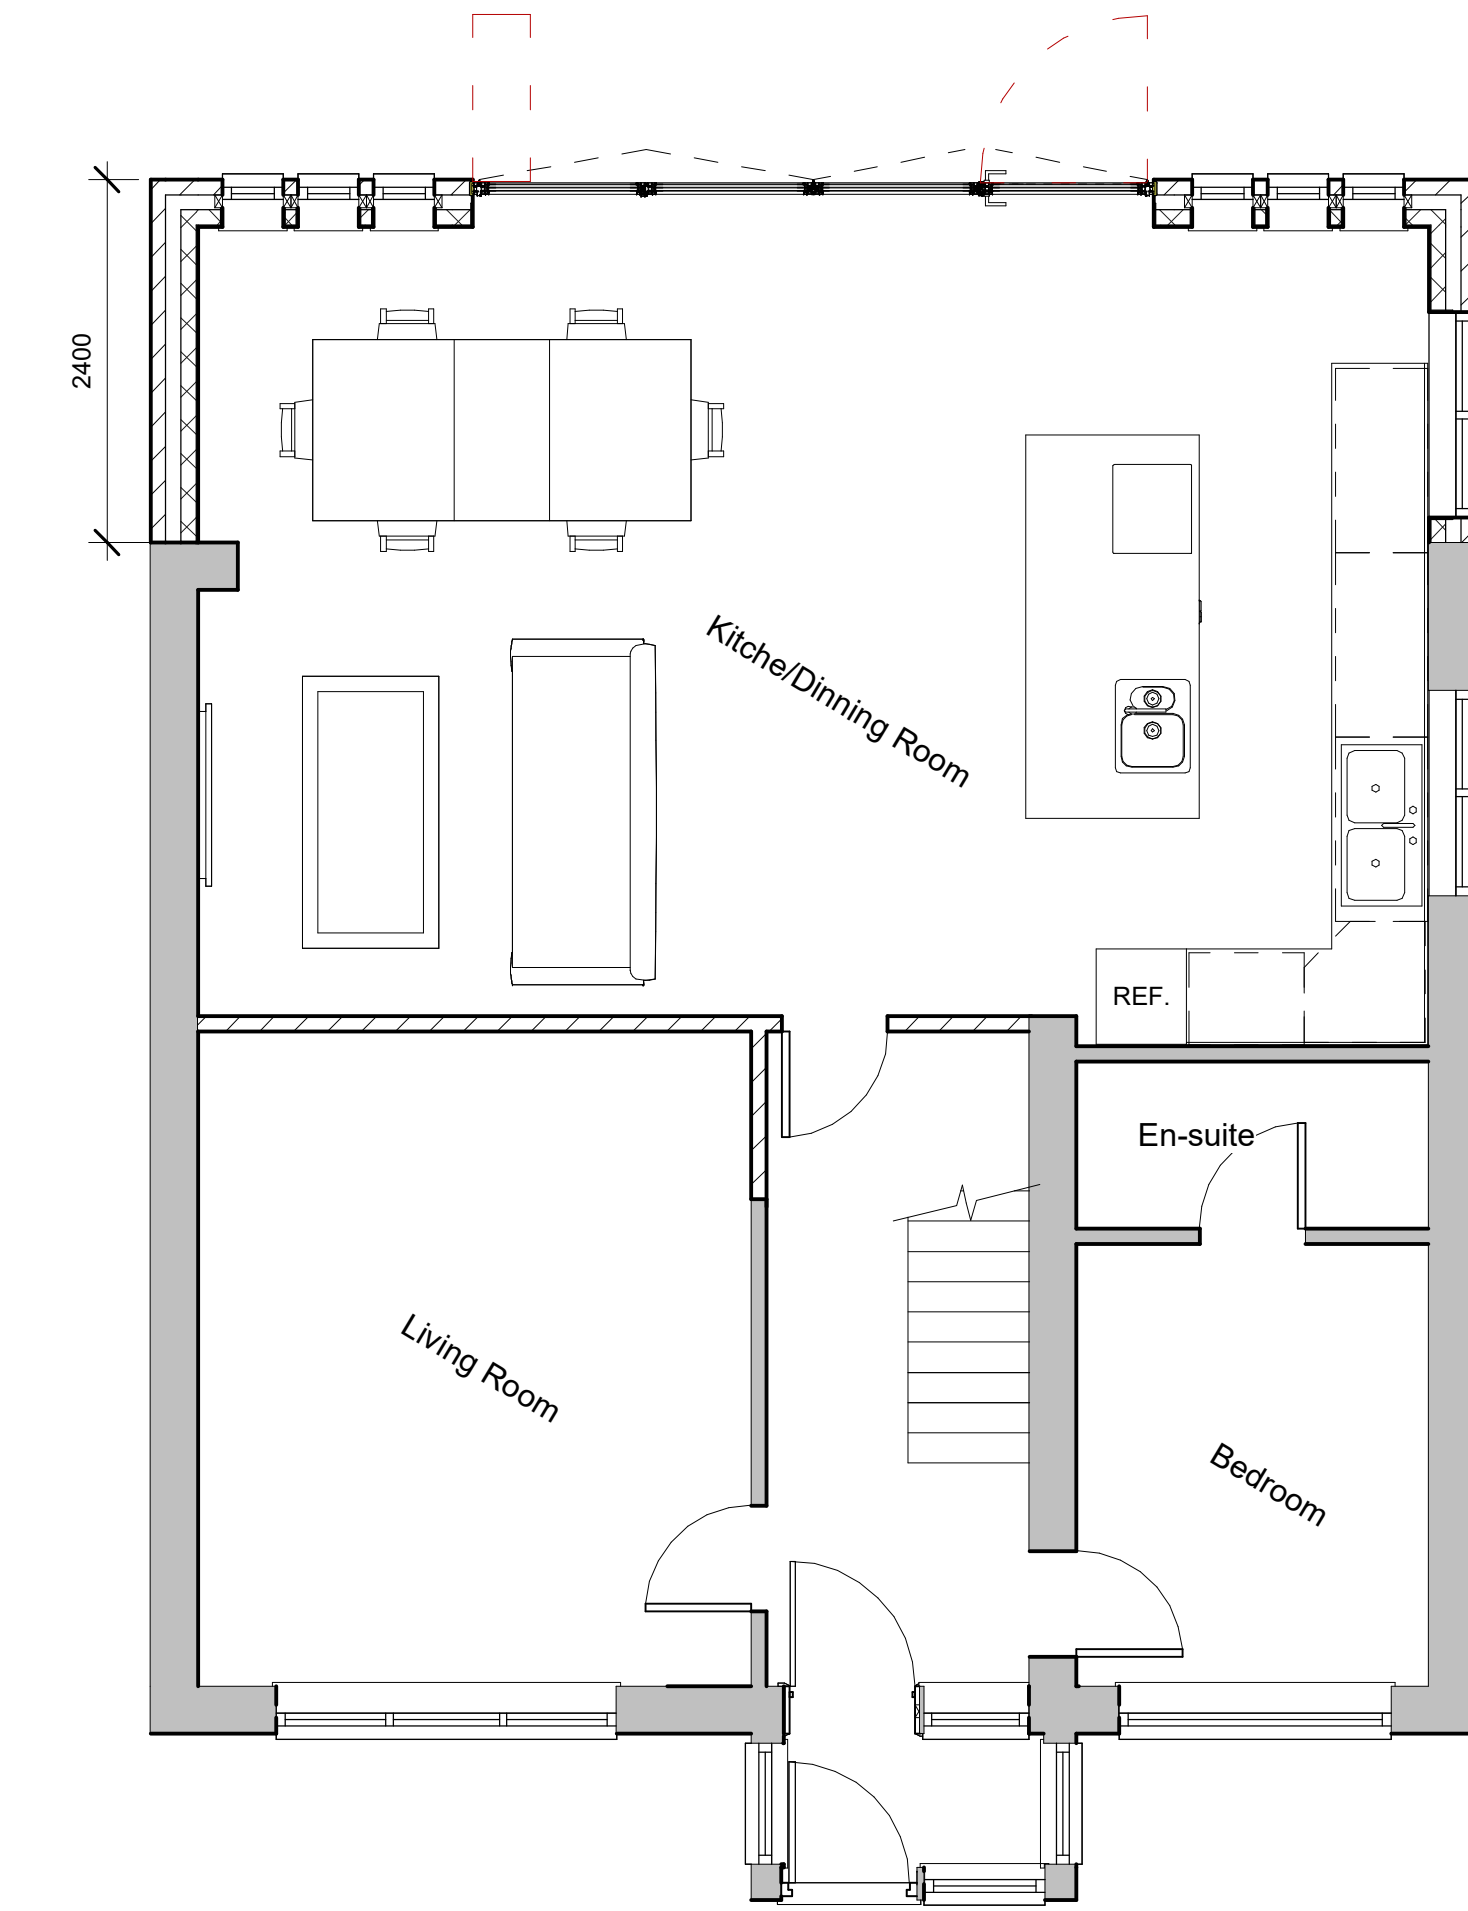

1 Proposed Ground Floor Plan
1 : 50




4 Proposed South Elevation
1 : 50



3 Proposed North Elevation
1 : 50




5 Proposed West Elevation
1 : 50

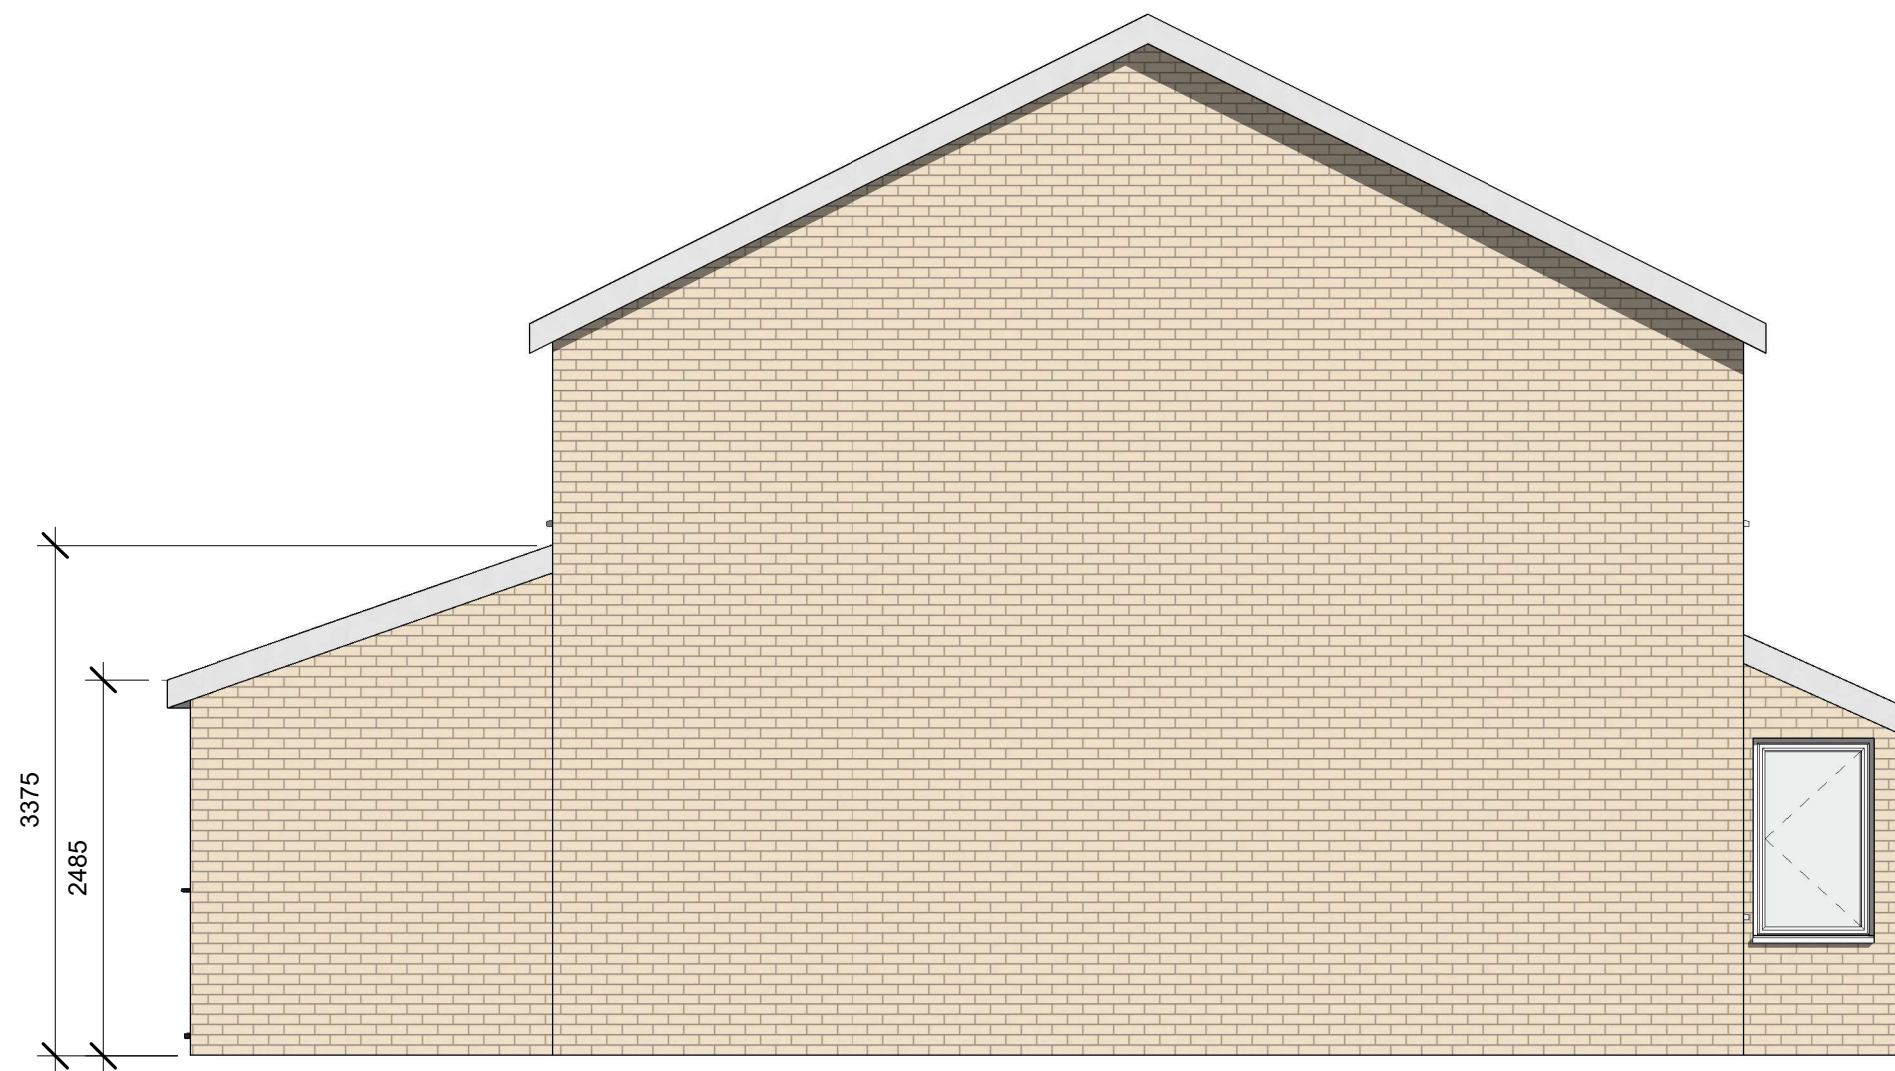

6 Proposed East Elevation
1 : 50



-	First Issue	SB	16/08/24
STATUS: PLANNING PERMISSION			

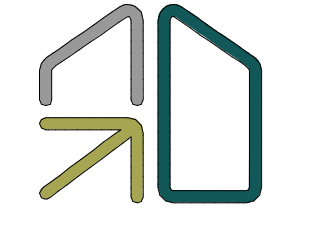

RD-ENGINEERING
Structural & Architectural Solutions

W www.rd-engineering.co.uk
E info@rd-engineering.co.uk
T 01257 445 010 (South)
T 01253 201 485 (North)

CLIENT:
Mr. M Dykes

SITE:
11 St Agnes road, Huyton
Roby, Liverpool, L36 5TA

TITLE:
Proposed Plans and Elevations

SCALE AT A1: 1:50	DATE: 16/08/24	DRAWN: S.B	CHECKED: T.R
PROJECT NO: 2461	DRAWING NO: 02	REVISION: -	