



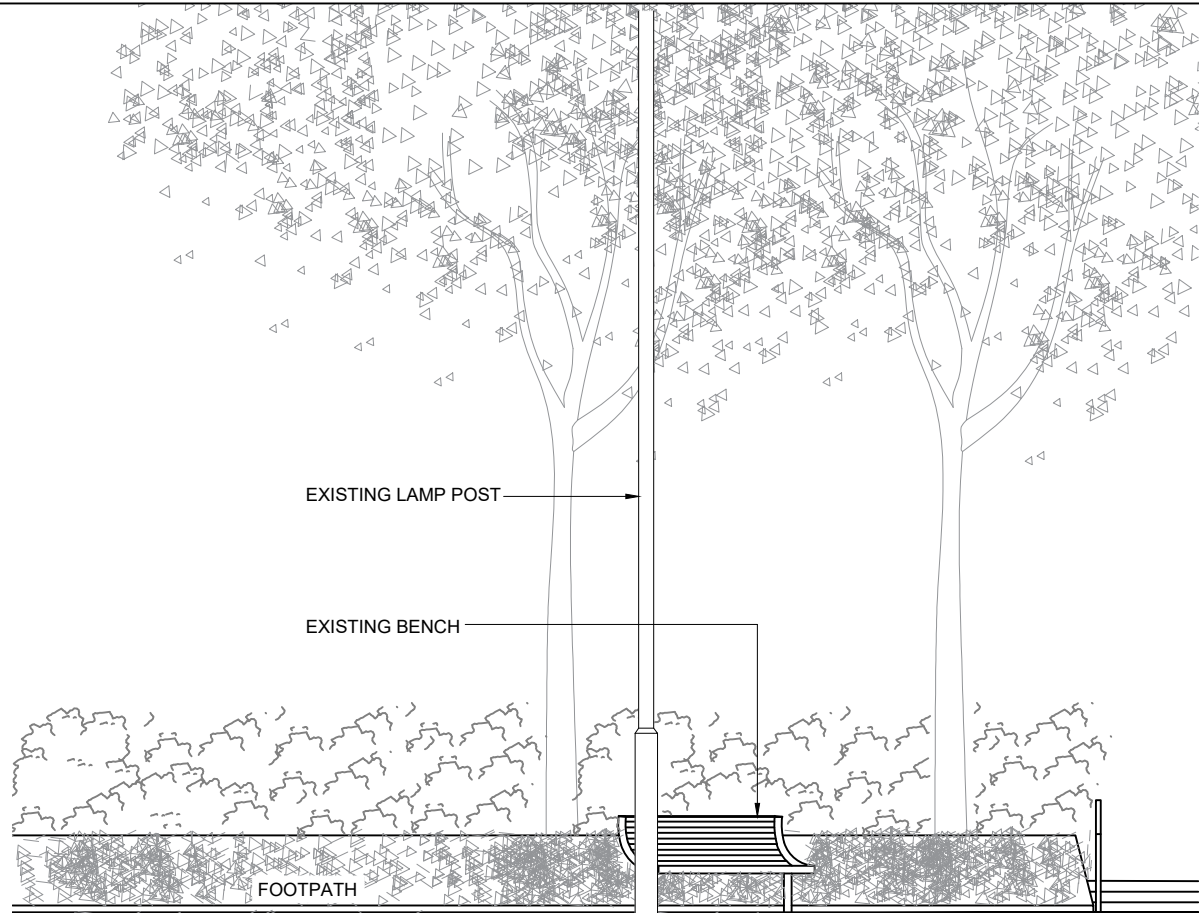


EXISTING FRONT ELEVATION
SCALE 1:50

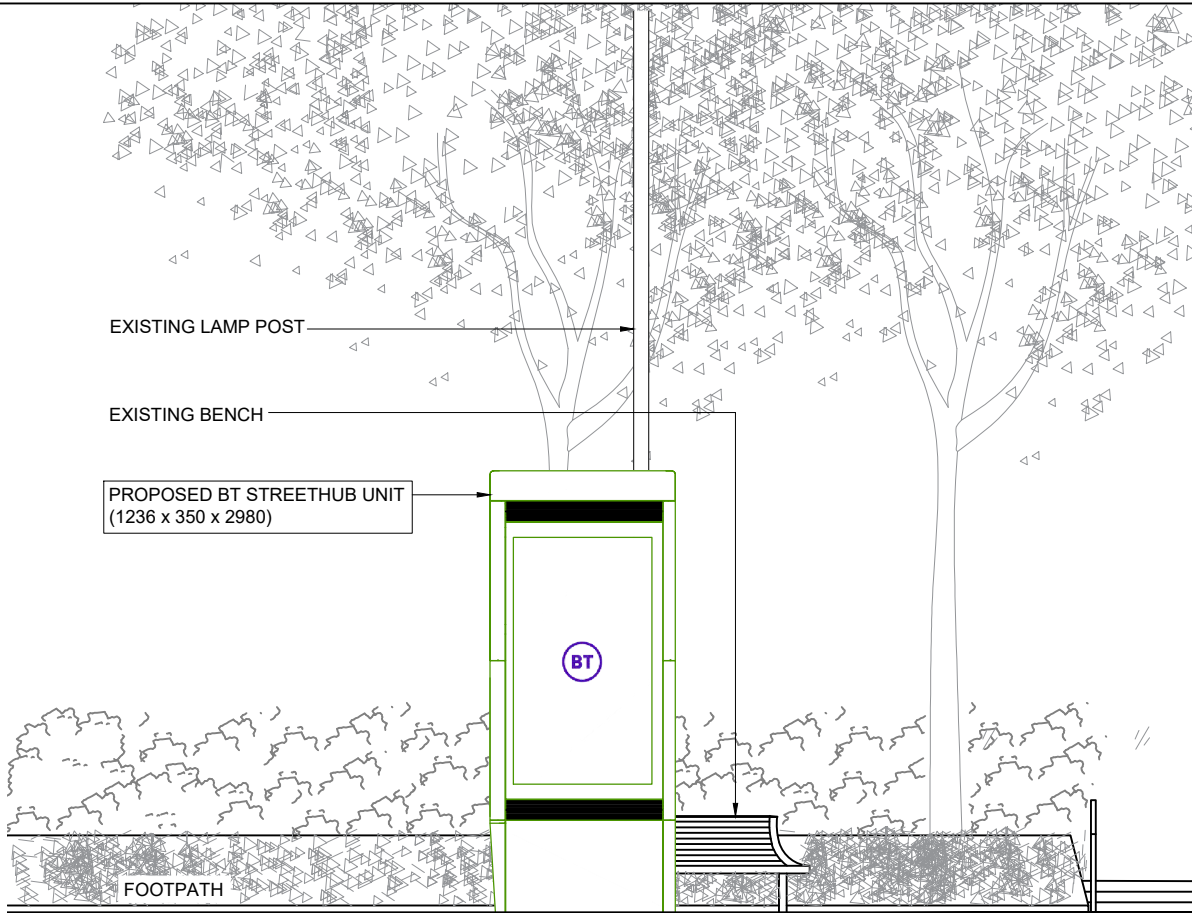

PROPOSED FRONT ELEVATION
SCALE 1:50



PROPOSED PHOTOMONTAGE
NTS

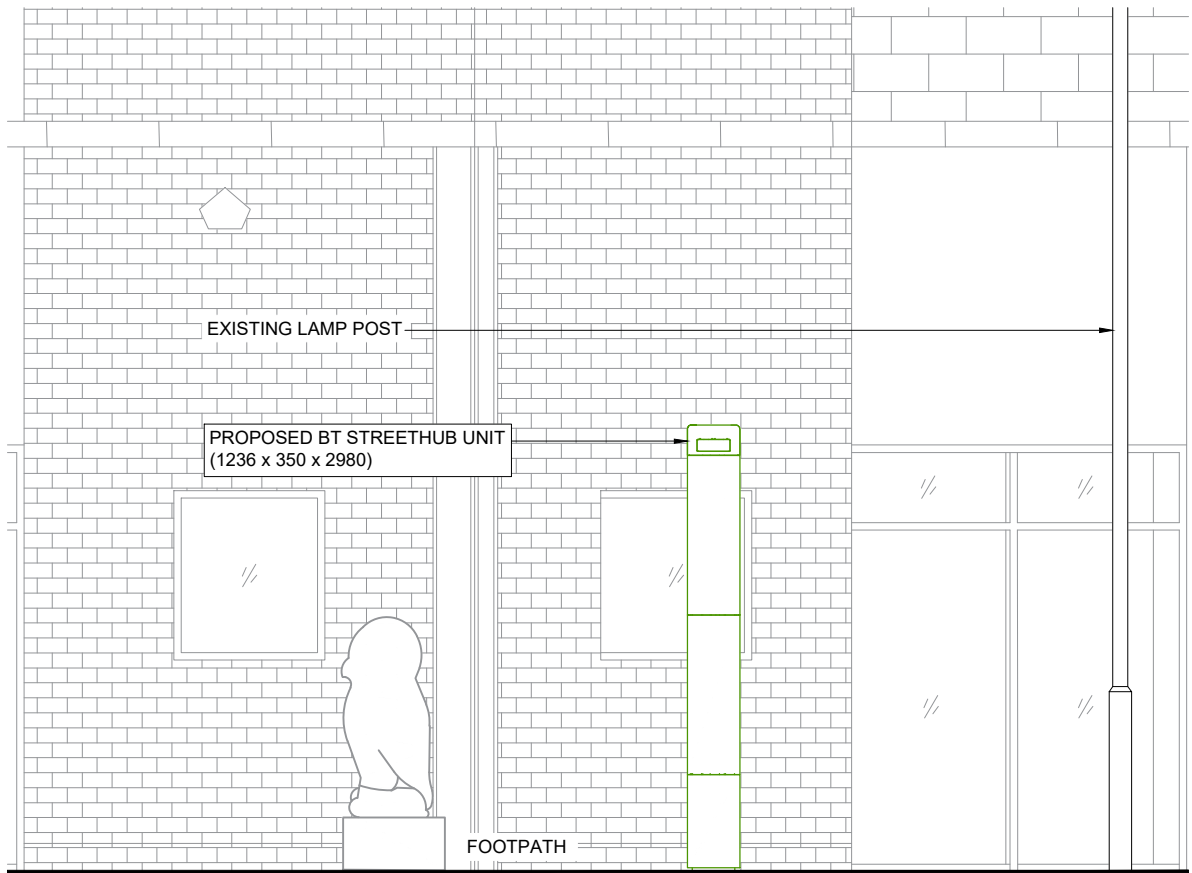

PROPOSED SIDE ELEVATION
SCALE 1:50

GENERAL NOTES

Use written dimensions only, do not scale from drawing. Use latest revision of all referenced information.

Rev	Date	Description	Drawn	Chkd
B	11.11.22	BT Streethub Location Amended	MD	JE
A	03.09.22	New BT Streethub Structure	MD	JE



Solutions for New Technologies



Drg Status
PLANNING

Cell No. & Name

KNOW003

Site Name & Address

Pavement O/S Citizens Advice,
Cavendish Walk, Huyton Village
Shopping Centre, Liverpool,
L36 9YG

Drawing Title

EXISTING AND PROPOSED
ELEVATIONS

Scale	1:50	Date	11.11.2022
Drawn By	MD	Checked By	JE
Drawing Number	003	Revision	B