


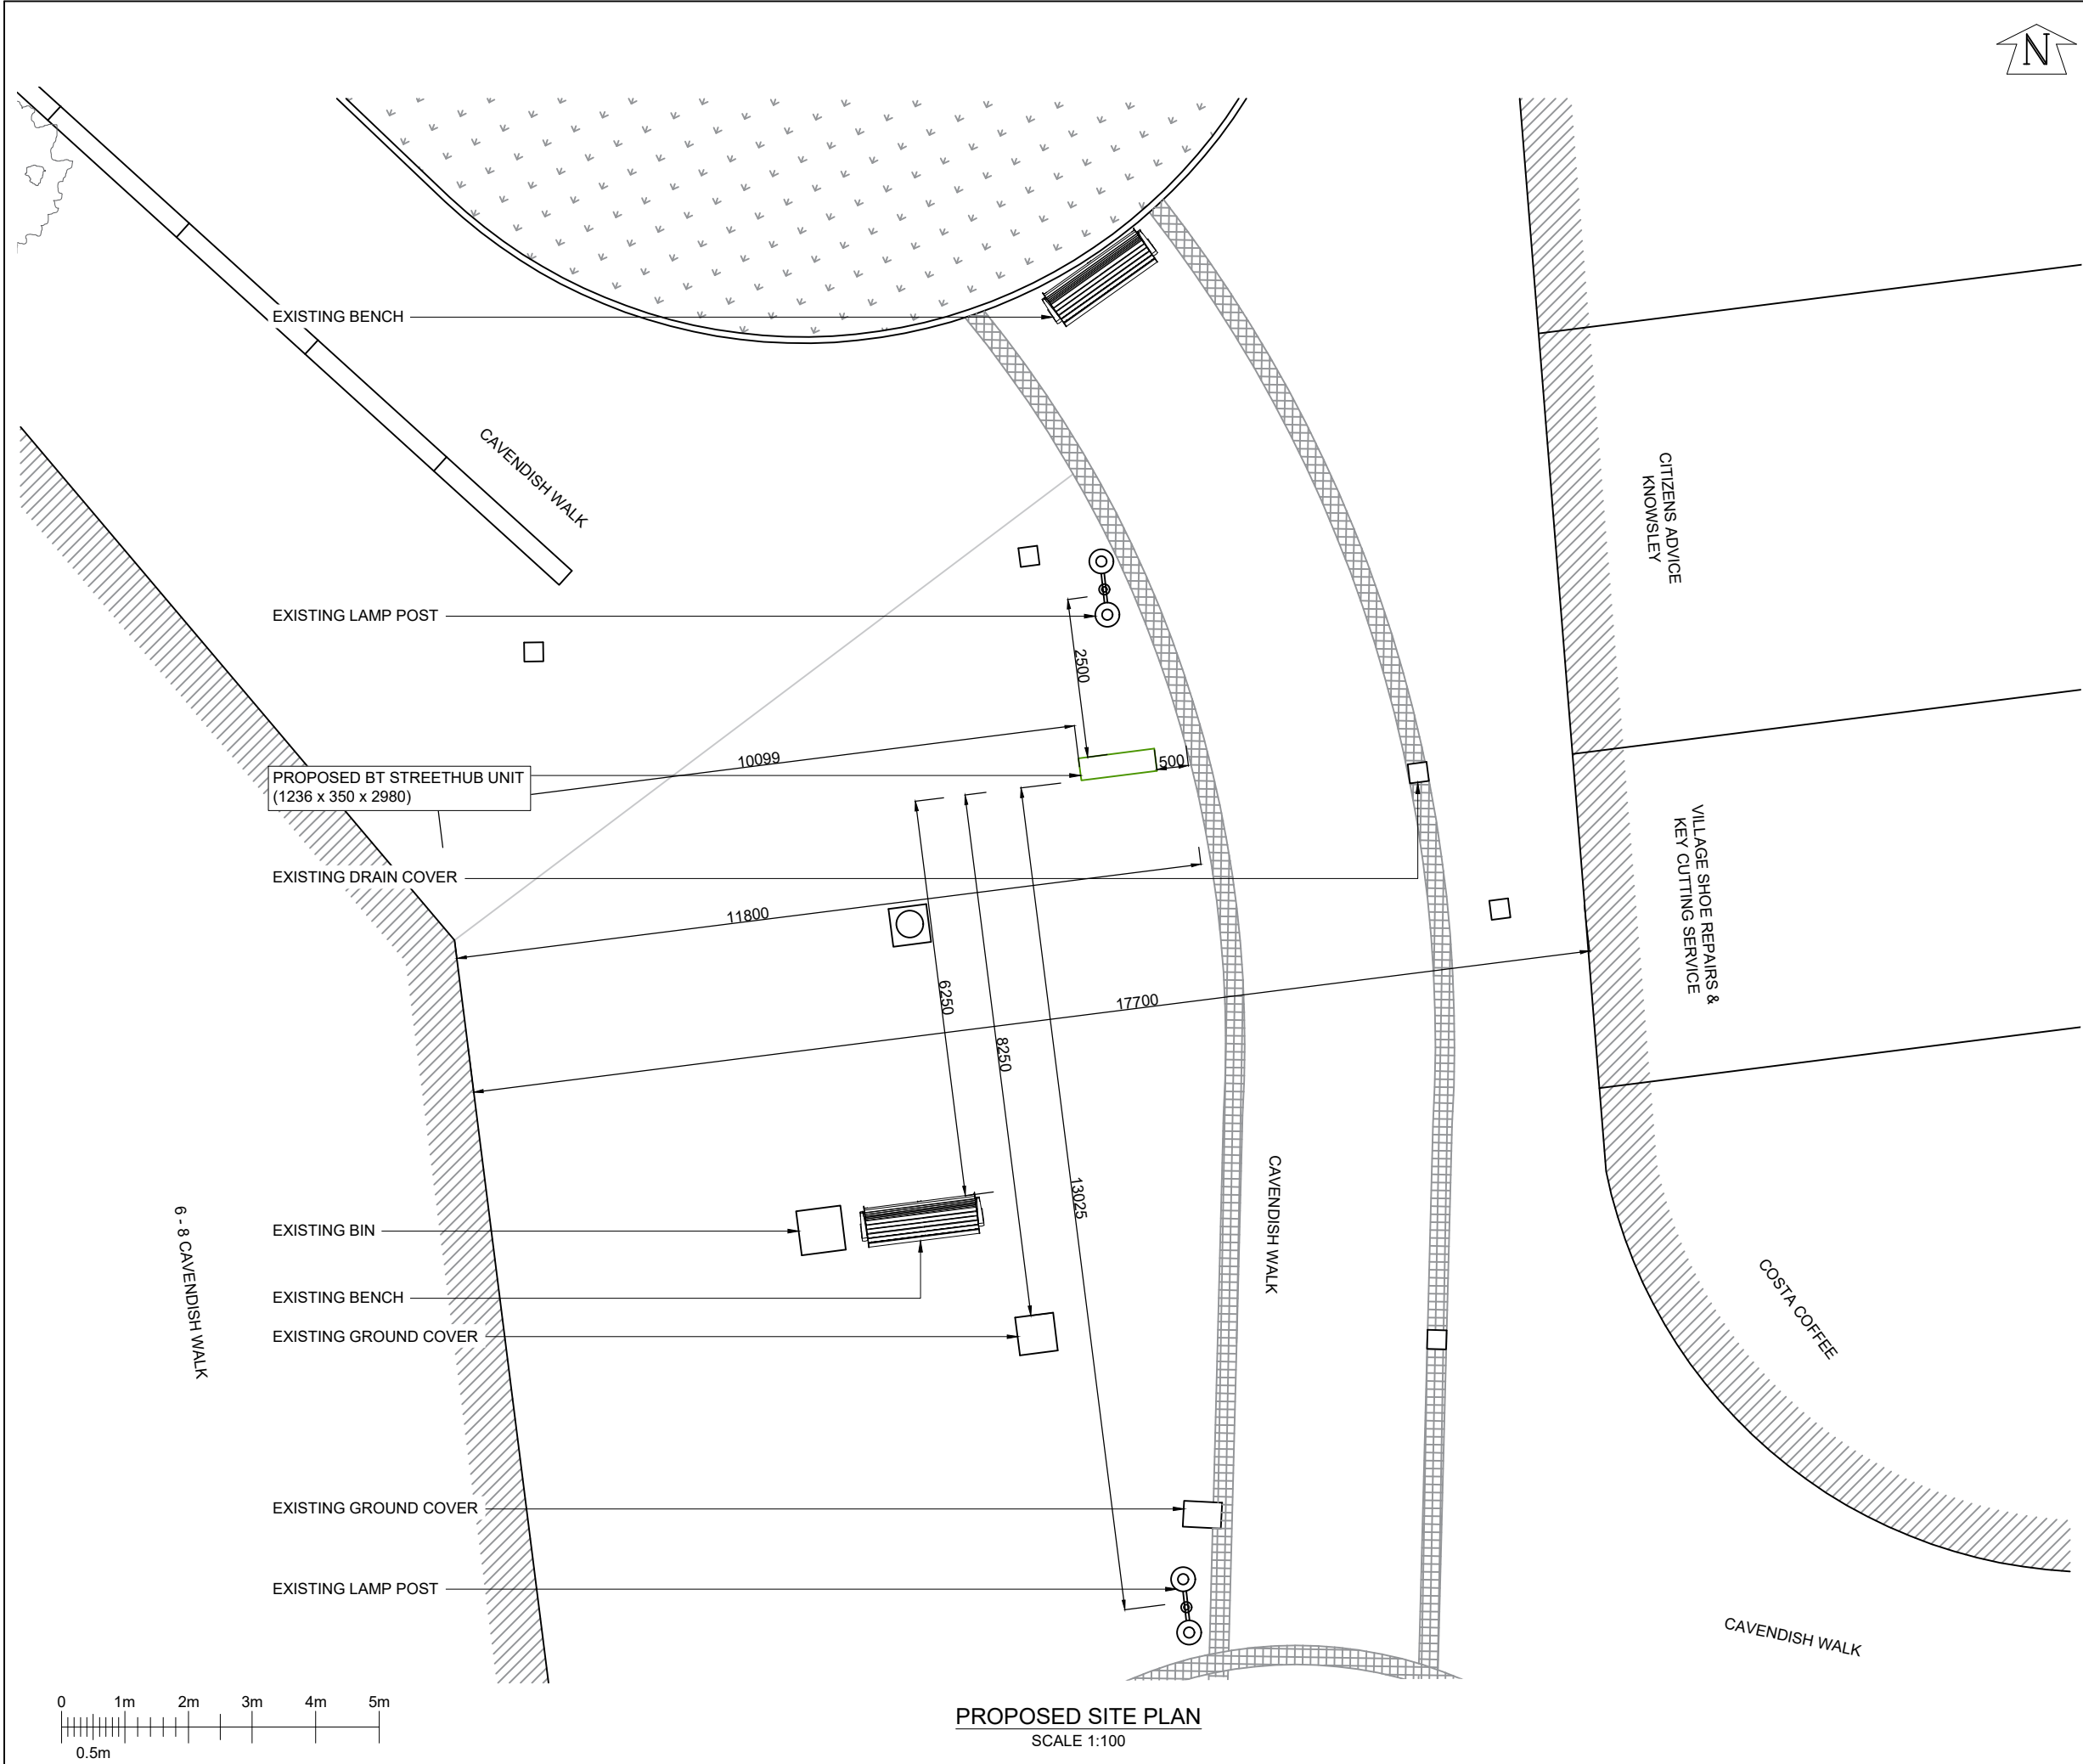

PROPOSED SITE PLAN
SCALE 1:100

GENERAL NOTES

Use written dimensions only, do not scale from drawing. Use latest revision of all referenced information.

B	11.11.22	BT Streethub Location Amended	MD	JE
A	03.09.22	New BT Streethub Structure	MD	JE
Rev	Date	Description	Drawn	Chkd

Solutions30
Solutions for New Technologies



Drg Status
PLANNING

Cell No. & Name

KNOW003

Site Name & Address

Pavement O/S Citizens Advice,
Cavendish Walk, Huyton Village
Shopping Centre, Liverpool,
L36 9YG

Drawing Title
PROPOSED SITE PLAN

Scale	1:100	Date	11.11.2022
Drawn By	MD	Checked By	JE
Drawing Number	002	Revision	B