



Proposed Site Entrance Elevation 1:100



Proposed Site Entrance Plan 1:100 amendments to the fence line along Ainsworth Road

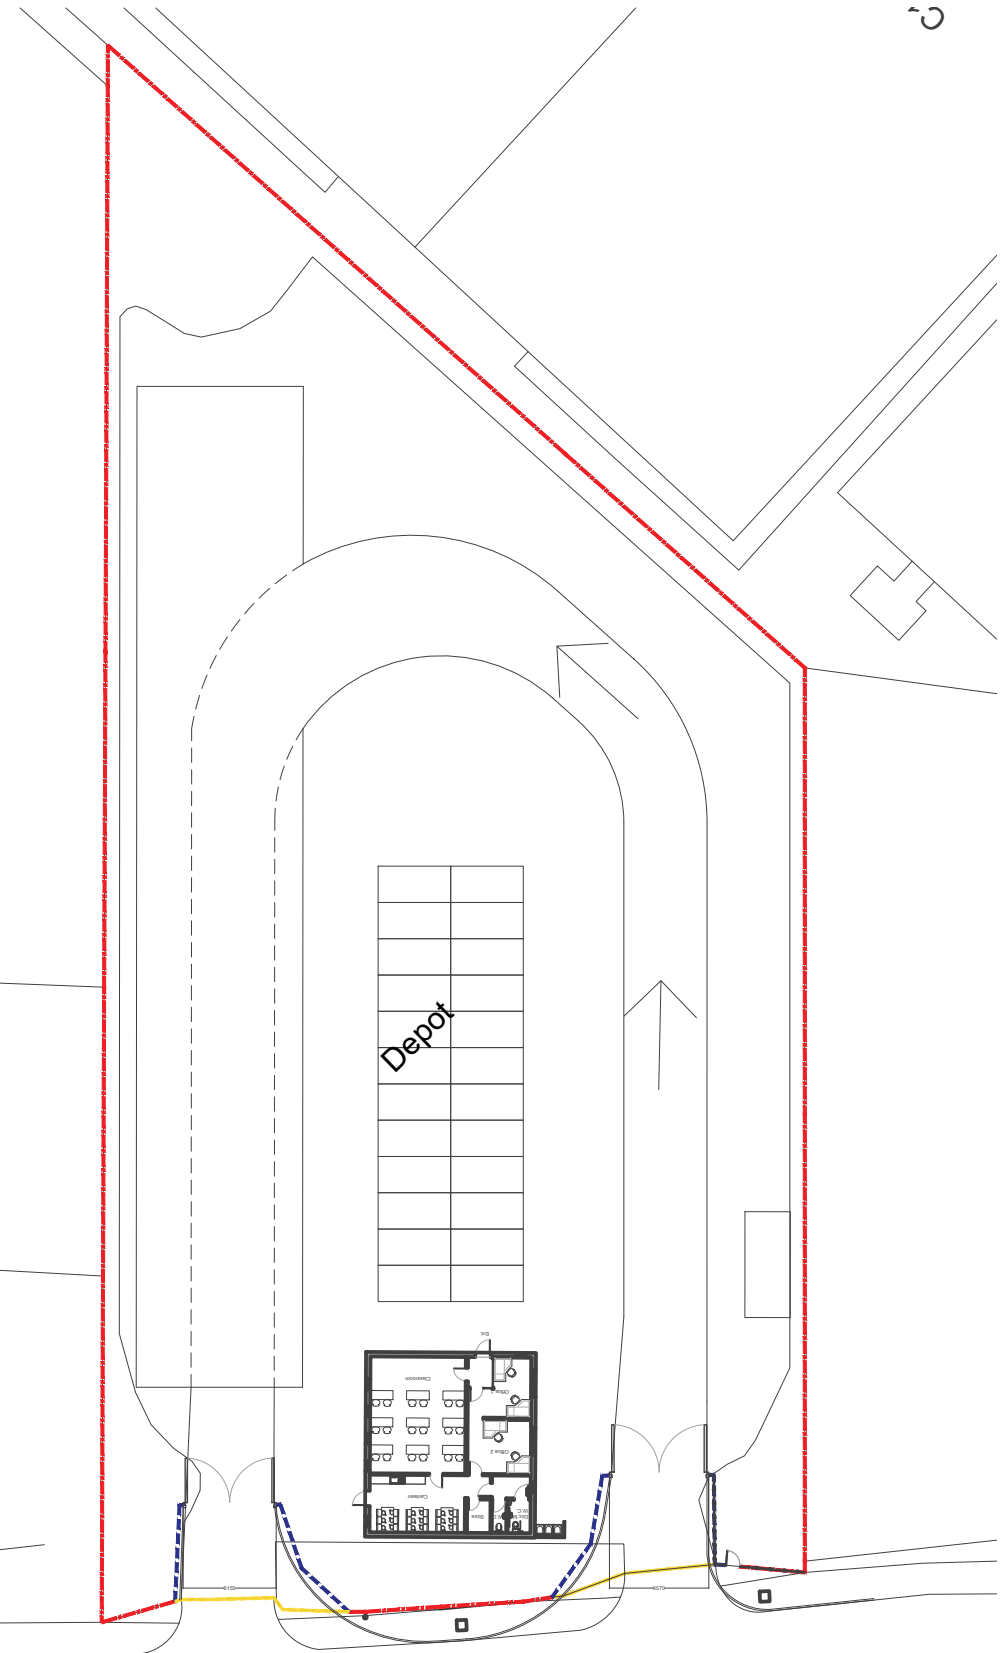


Proposed Site Entrance Plan 1:500 Boundary Treatment

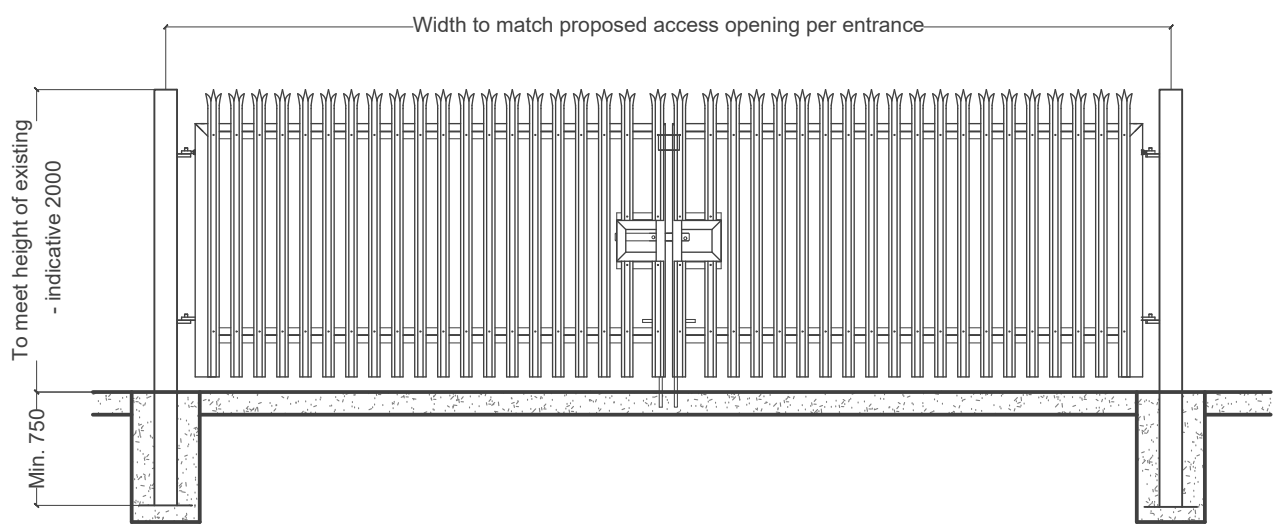

Indicative Gate and Fence Panel Elevation 1:50

Proposed New Palisade Fence & Entrance Gates - like for like replace
Steel Palisade fence and Gate - to match existing
Finish - Galvanised Steel to match existing

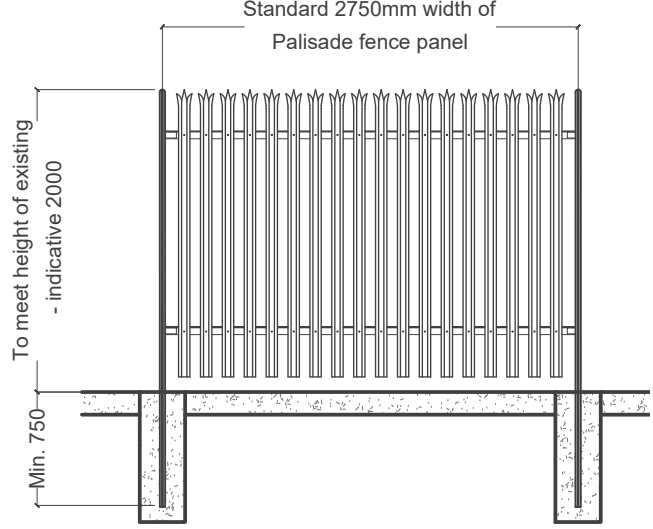

Notes

Jennings Design Associates take no responsibility for any dimensions obtained by scaling from this drawing. If no dimension is shown the recipient must ascertain the dimension specifically from the Architect or by site measurement. Supplying this drawing in digital form is solely for convenience and no reliance may be placed on digital data. All data must be checked against hard copy. Dimensions must be checked on site. Any discrepancies must be reported to the Architect immediately. This drawing is copyright of Jennings Design Associates

Gate and Fence Panel Legend

- Existing Fence to be retained
- Proposed New Palisade Fence Line & Entrance Gates
 - Manufacturers / installers to attend site for a measured survey, provide design and specification.
- Existing Fence Panel to be removed and carted away from site

D	To meet Eddisons Ent. Amendment	14.11.22	CM
C	To meet Eddisons Ent. Amendment	20.10.22	CM
B	Additional I.C. added to site plan	13.10.22	CM
A	To meet Edens Comments	06.10.22	CM
Rev	Description	Date	By

jda architects

info@jda-architects.com
www.jda-architects.com

manchester: 0161 338 5011
liverpool: 0151 665 0112

Client:	Northwest Education & Training		
Project:	Ainsworth Lane, Knowsley		
Project Status:	PL - Planning		
Scale:	@ Original Size	Date:	05.10.2022
Various	A2	Drawn By:	CM
		Checked By:	BJ

Project Number	Drawing Number		
1295	A	DR	004
Description	Boundary Treatment Plan		
		Rev	D



Z:\1295 - Ainsworth Lane, Knowsley\Drawings\Live\plots\1295-A-DR-004-BoundaryTreatmentPlan.dwg