


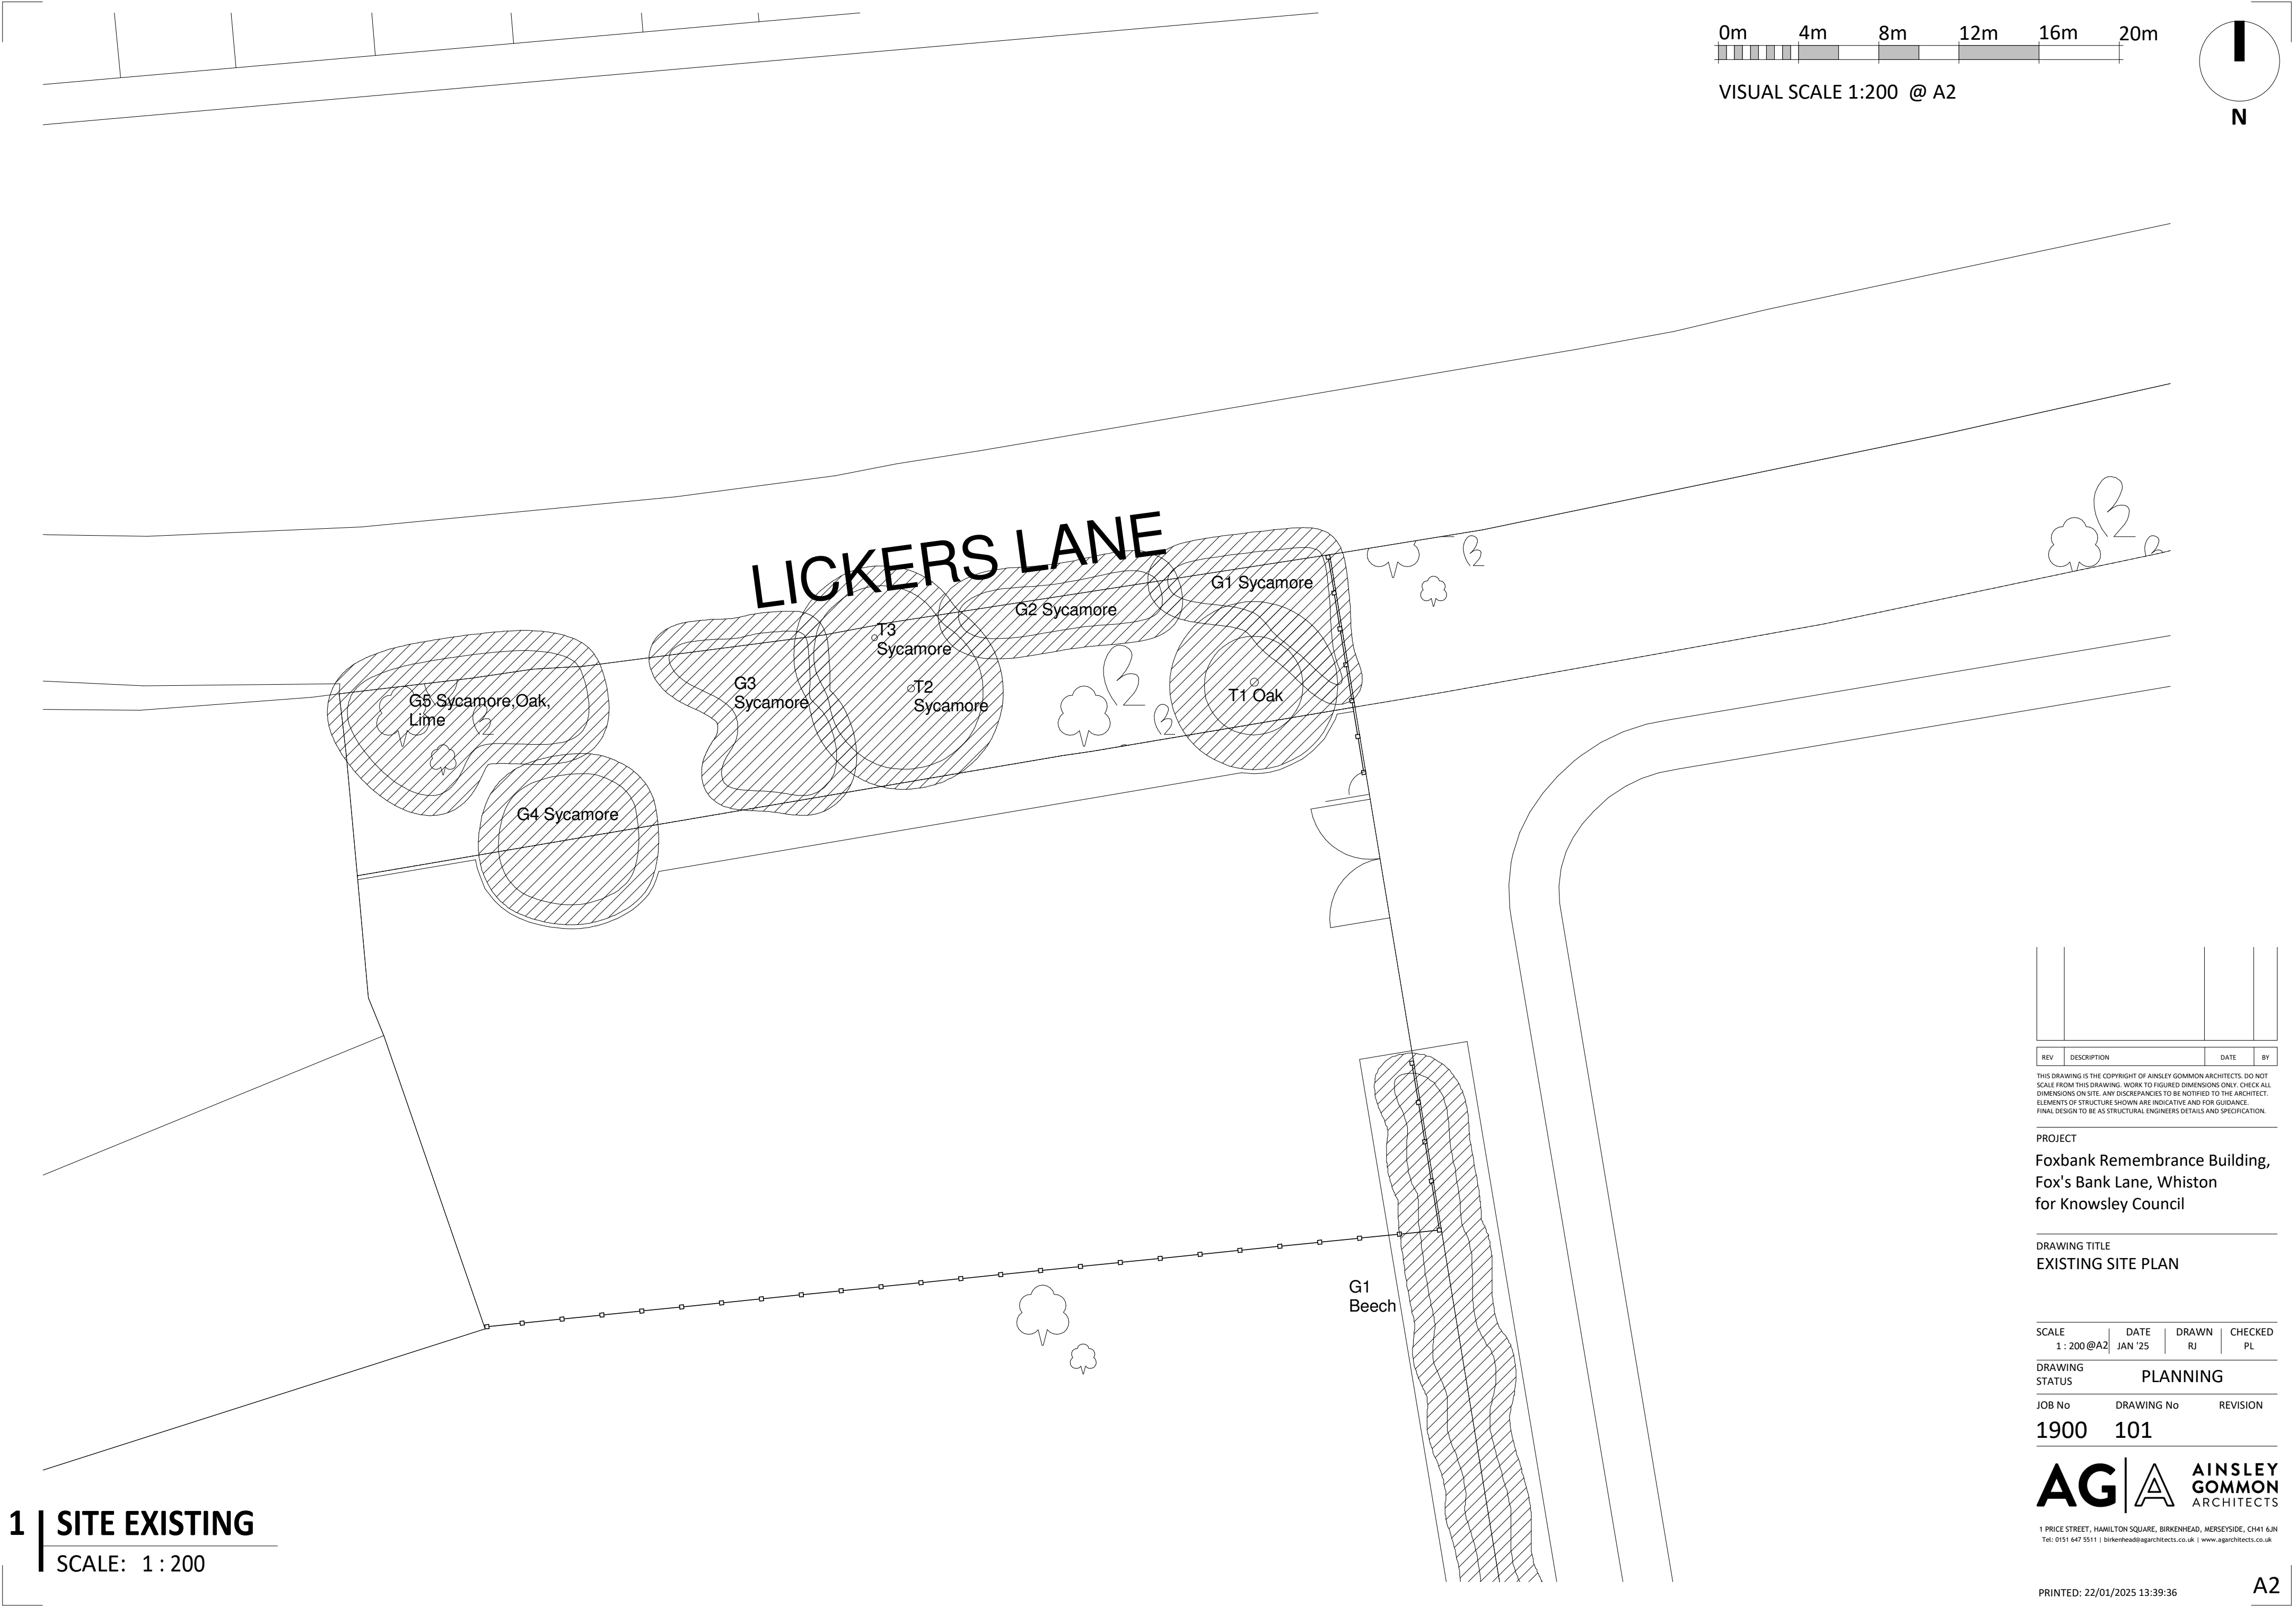

REV	DESCRIPTION	DATE	BY

THIS DRAWING IS THE COPYRIGHT OF AINSLEY GOMMON ARCHITECTS. DO NOT SCALE FROM THIS DRAWING. WORK TO FIGURED DIMENSIONS ONLY. CHECK ALL DIMENSIONS ON SITE. ANY DISCREPANCIES TO BE NOTIFIED TO THE ARCHITECT. ELEMENTS OF STRUCTURE SHOWN ARE INDICATIVE AND FOR GUIDANCE. FINAL DESIGN TO BE AS STRUCTURAL ENGINEERS DETAILS AND SPECIFICATION.

PROJECT
Foxbank Remembrance Building,
Fox's Bank Lane, Whiston
for Knowsley Council

DRAWING TITLE
EXISTING SITE PLAN

SCALE 1 : 200 @A2	DATE JAN '25	DRAWN RJ	CHECKED PL
----------------------	-----------------	-------------	---------------

DRAWING STATUS
PLANNING

JOB No 1900	DRAWING No 101	REVISION
----------------	-------------------	----------



1 PRICE STREET, HAMILTON SQUARE, BIRKENHEAD, MERSEYSIDE, CH41 6JN
Tel: 0151 647 5511 | birkenhead@agarchitects.co.uk | www.agarchitects.co.uk