




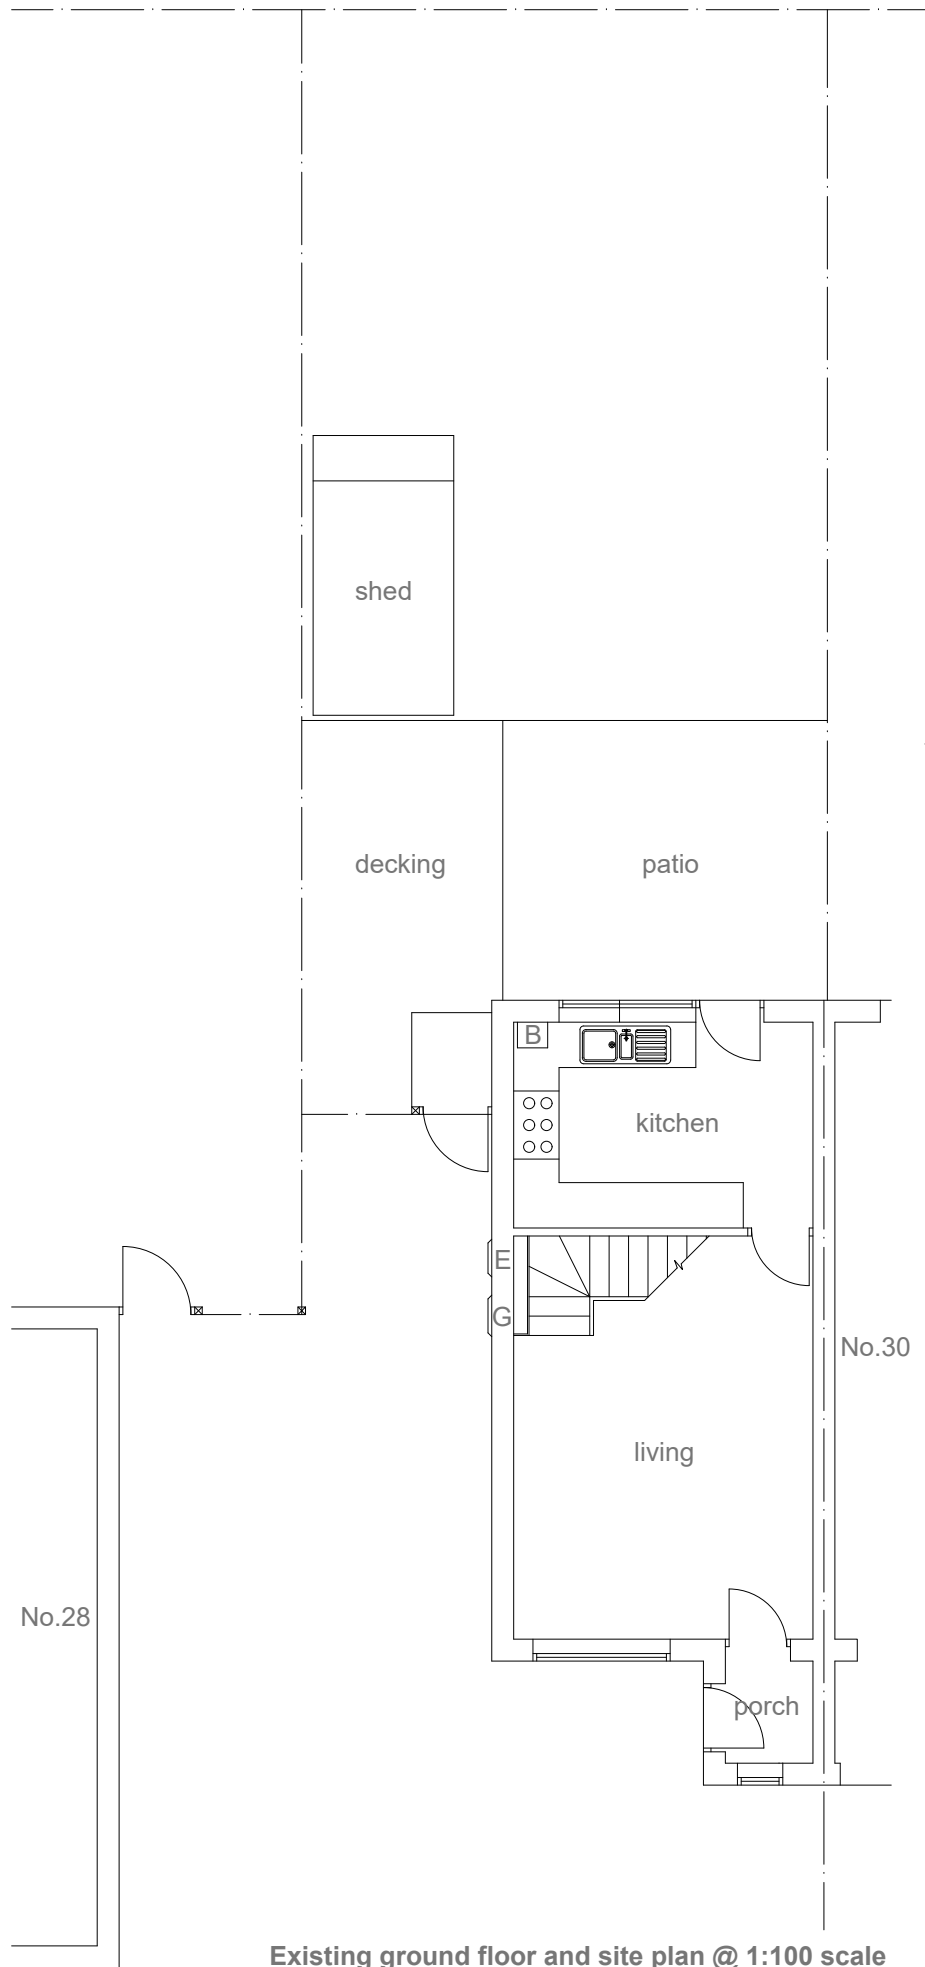


Existing ground floor and site plan @ 1:100 scale

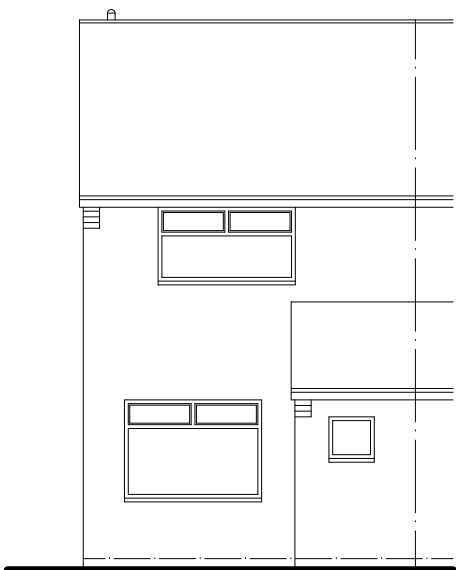



Existing front elevation @ 1:100 scale

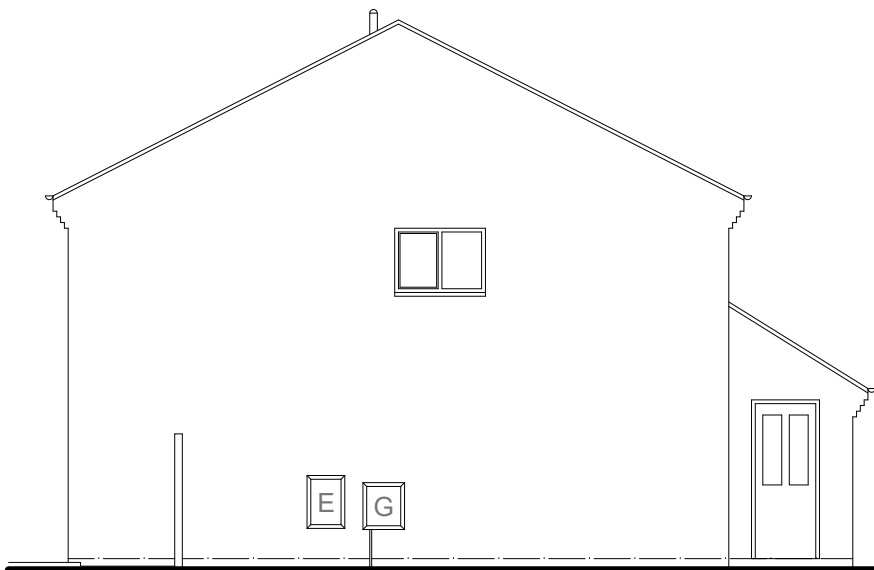

Existing side (n/w) elevation @ 1:100 scale

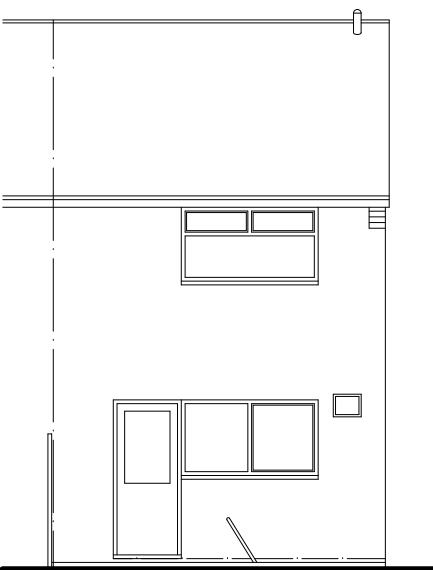

Existing rear elevation @ 1:100 scale

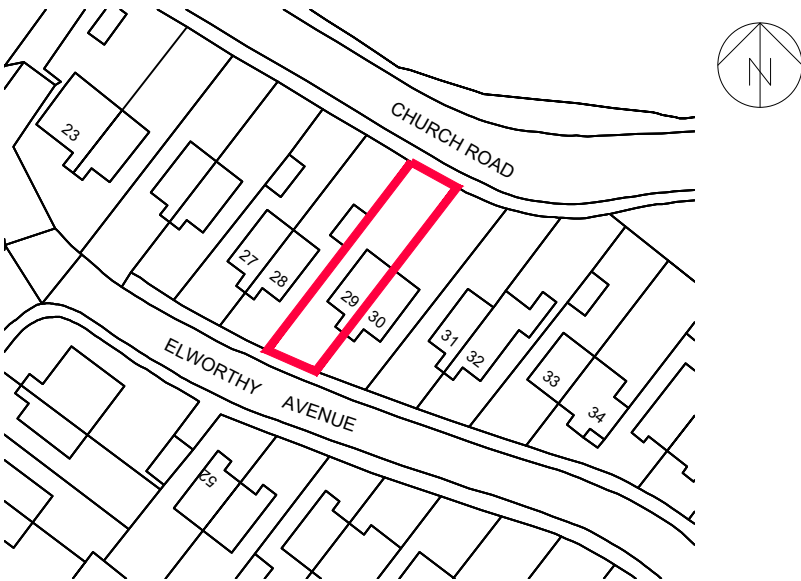 

Location Plan @ 1:1250 scale

Project:	
PROPOSED SINGLE STOREY REAR BEDROOM AND SHOWER ROOM EXTENSION	
at:	
29 ELWORTHY AVENUE HALEWOOD, L26 7AA	
for:	
Mstr. RILEY WHITTAKER	
EXISTING LAYOUT & LOCATION PLAN	
Scale:	1:100 & 1:1250
Date:	December 2024
Drawing Number:	524115-01
Revision:	