




Warrington Road

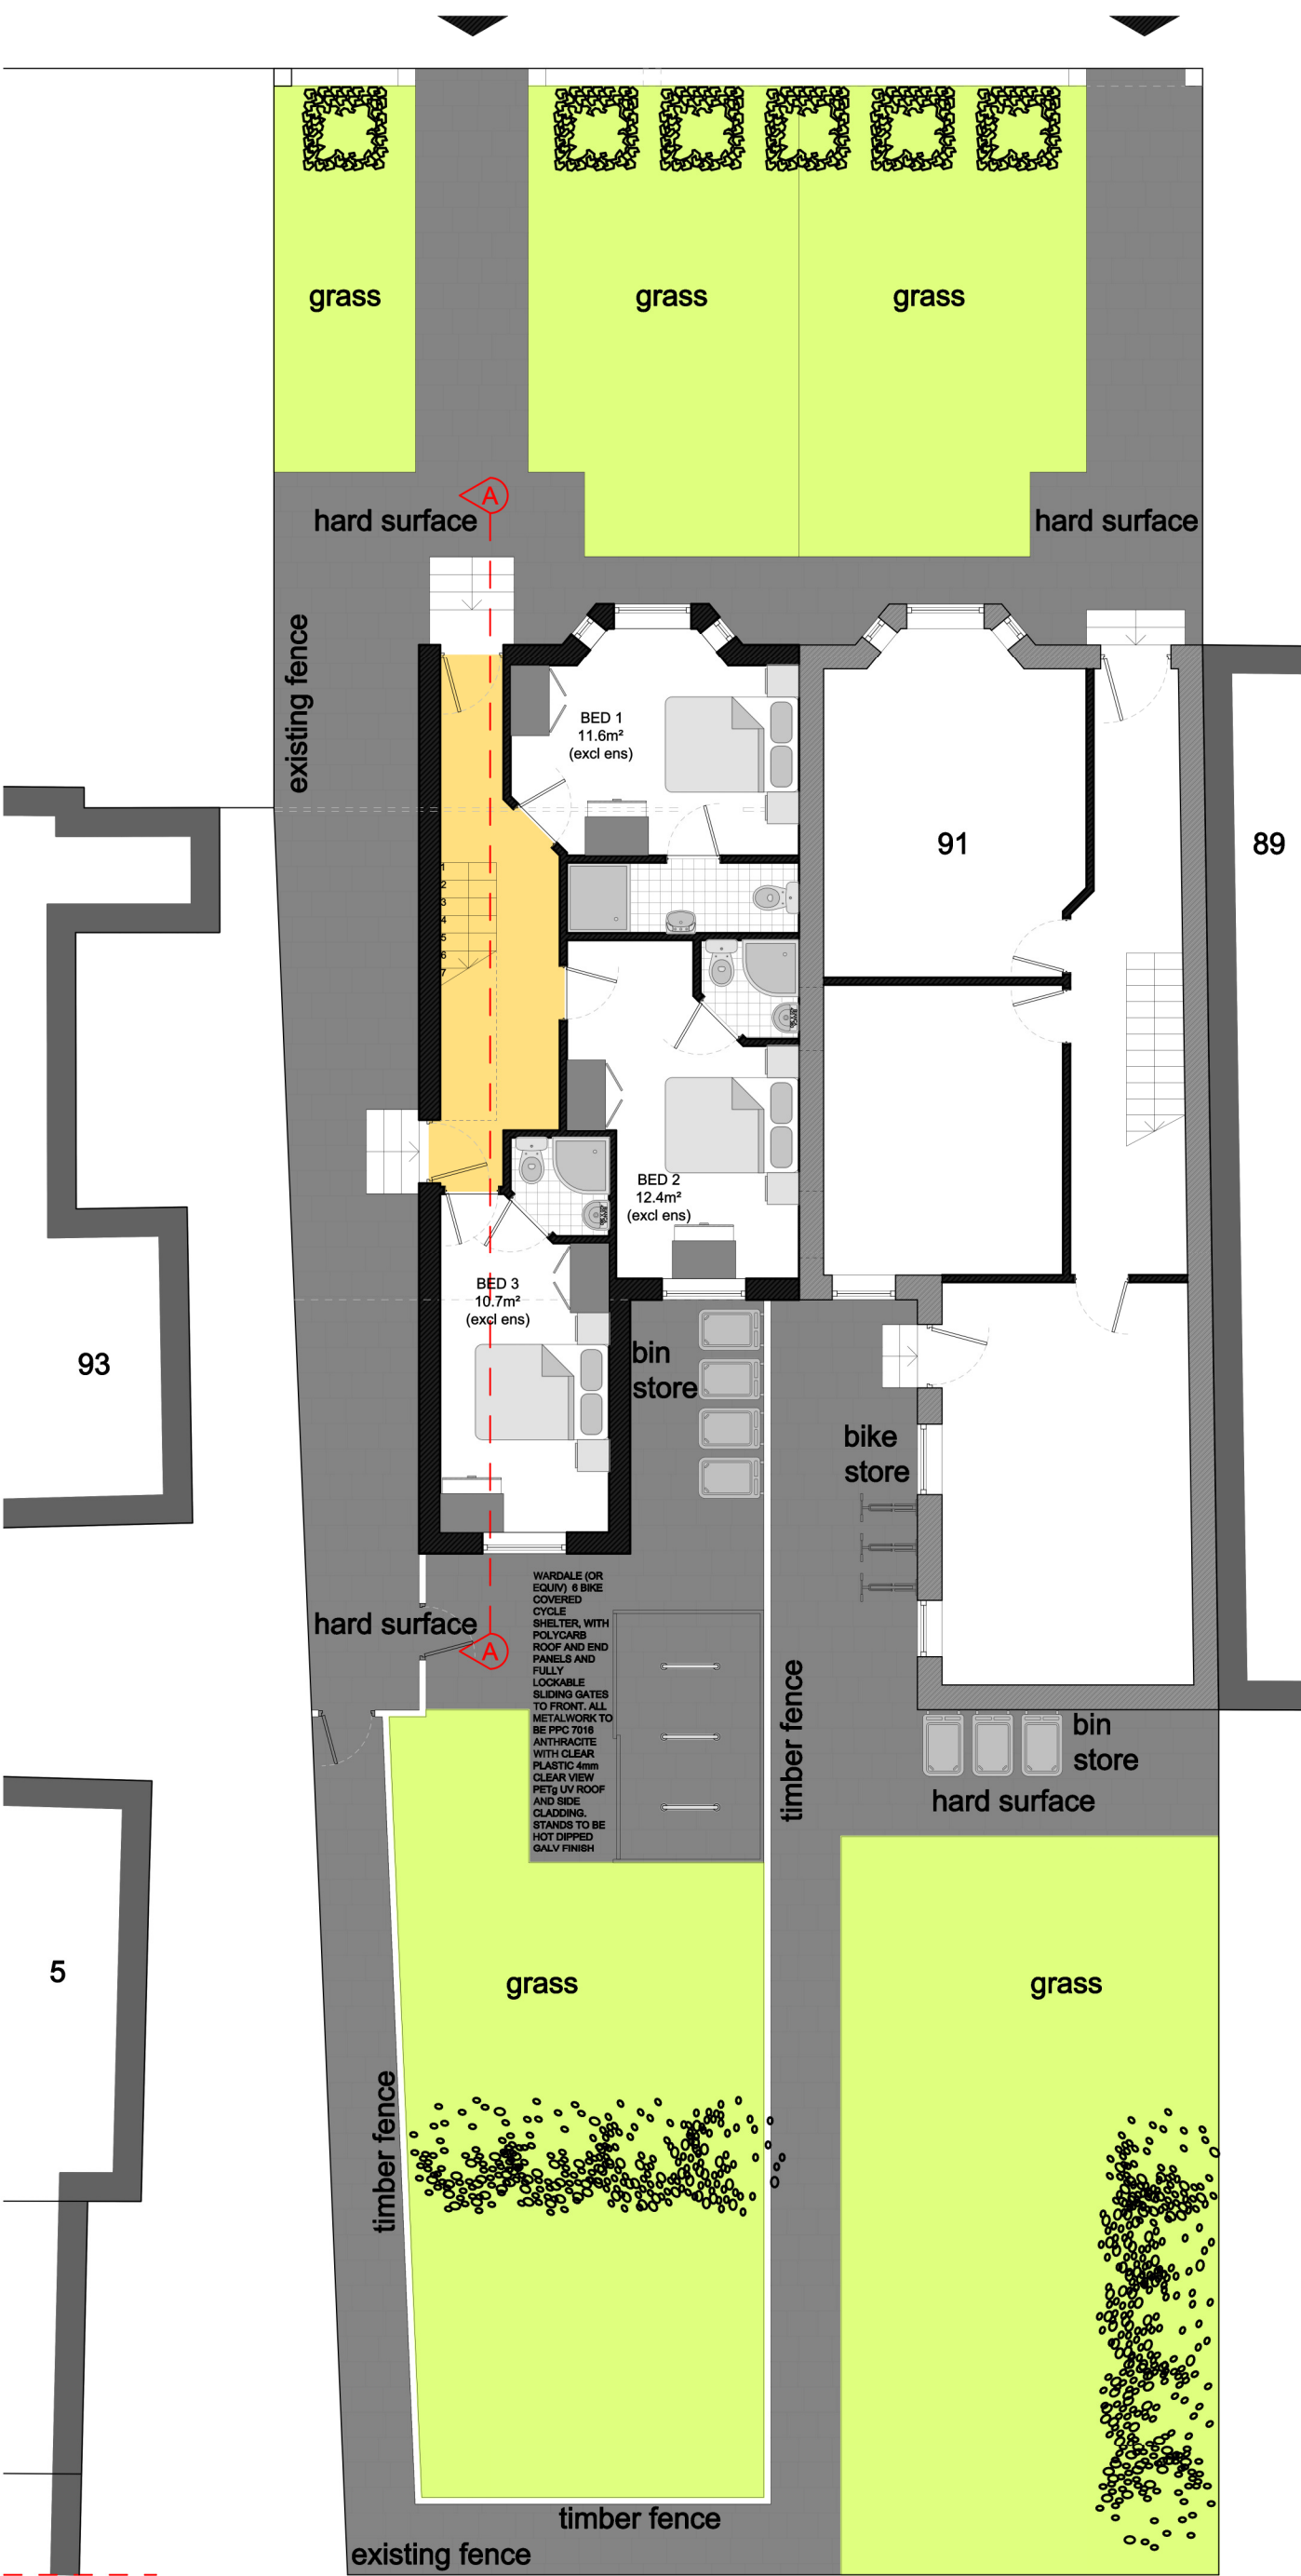


GROUND

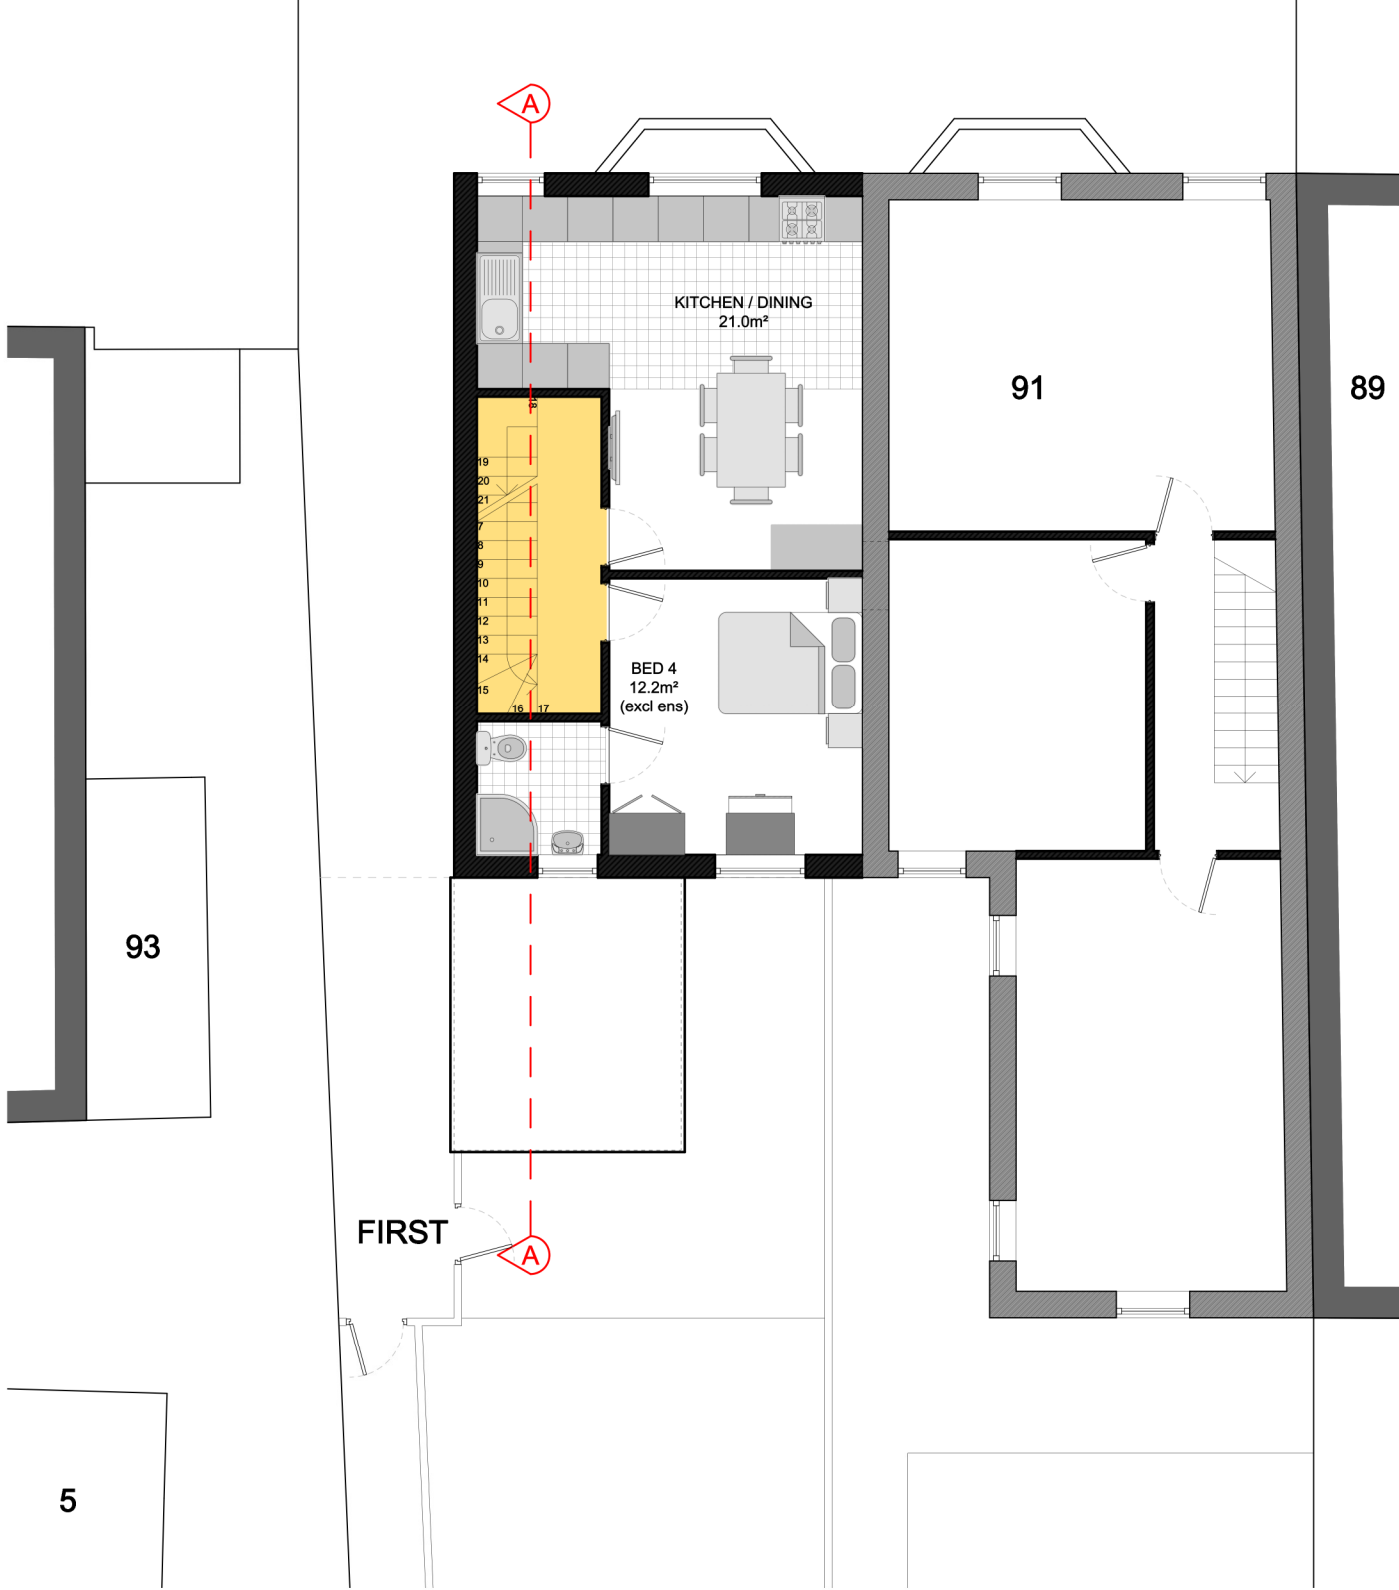

FIRST

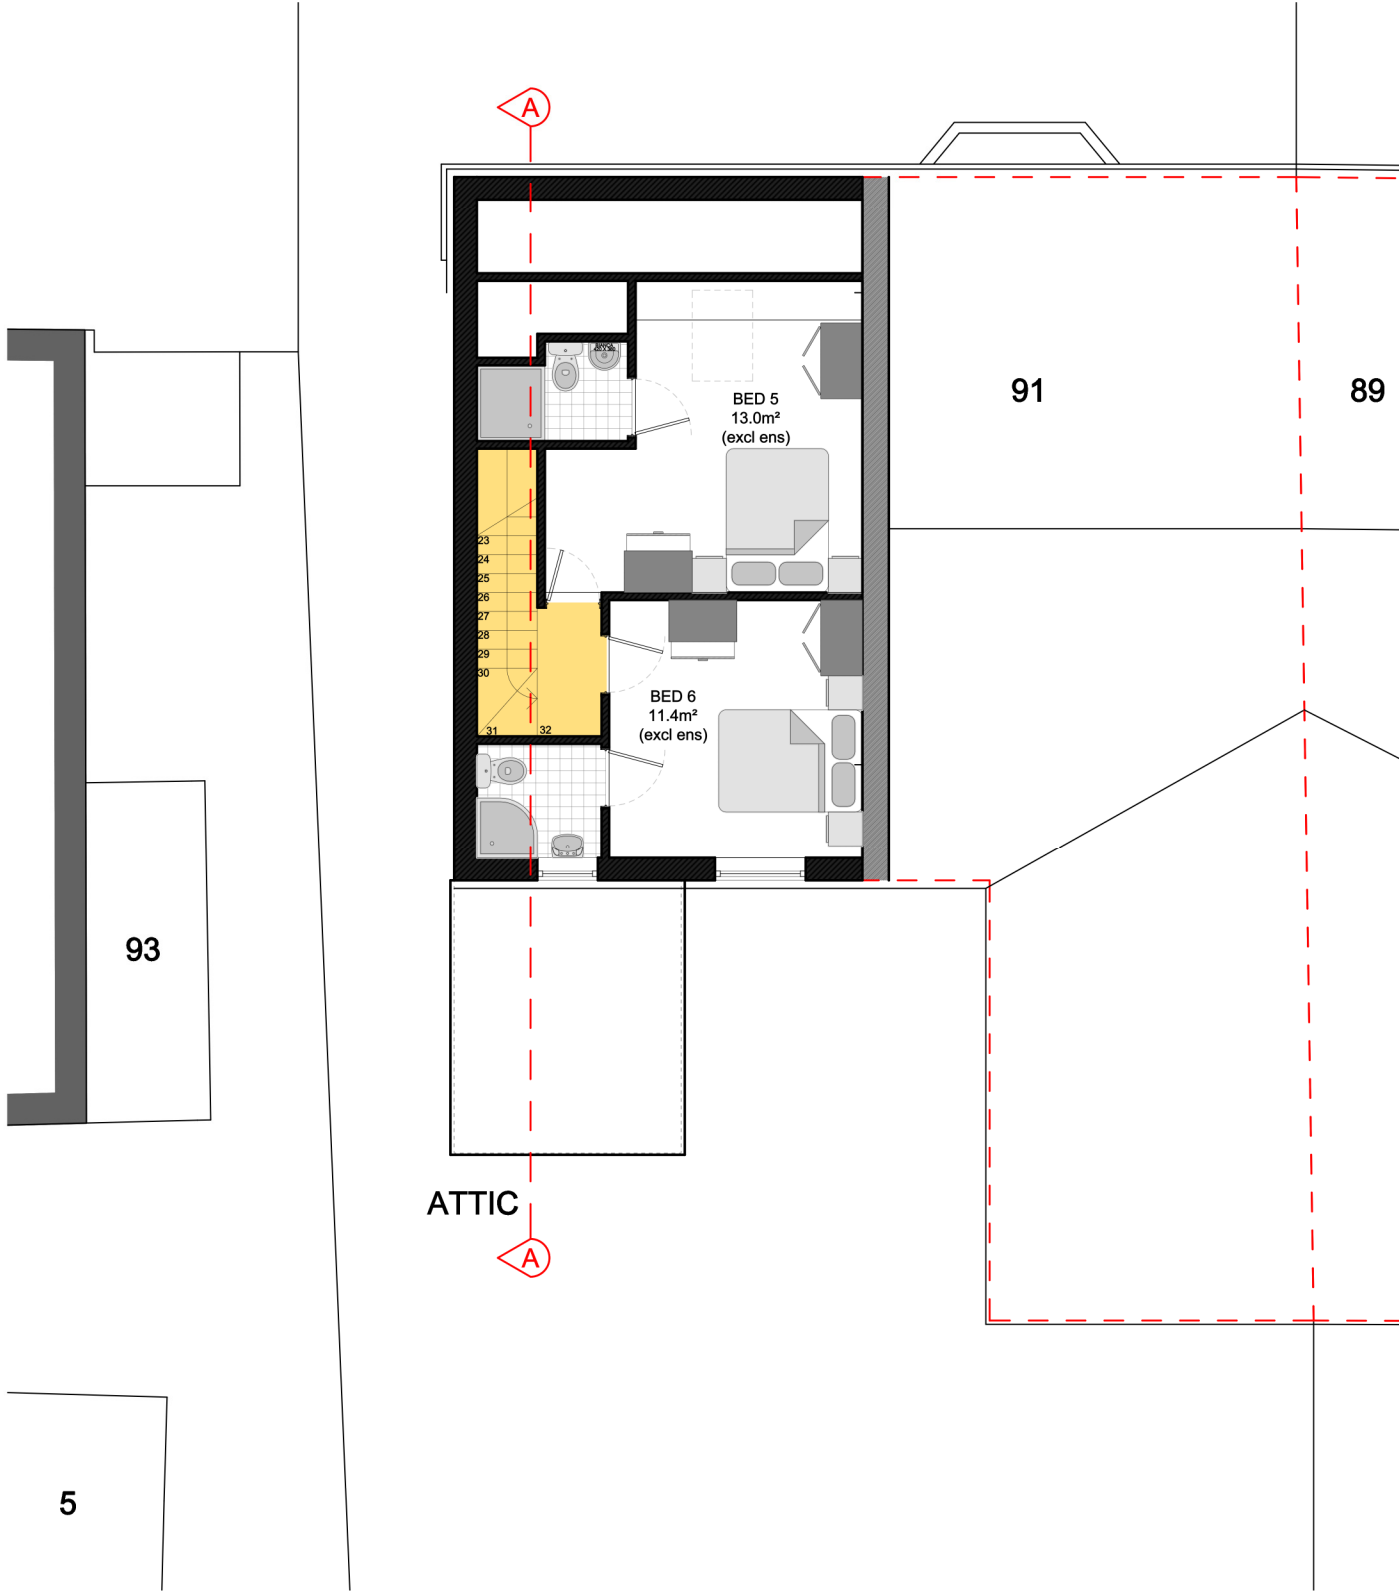

ATTIC

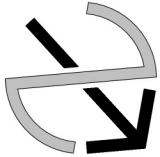

0 2 4 6 8 10m
SCALE BAR 1:100

NOTES

GRANT ERSKINE ARCHITECTS LTD SHALL HAVE NO RESPONSIBILITY FOR ANY USE MADE OF THIS DOCUMENT OTHER THAN FOR THAT WHICH IT WAS PREPARED AND ISSUED.

ALL DIMENSIONS SHOULD BE CHECKED ON SITE.

DO NOT SCALE FROM THIS DRAWING.

ANY DRAWING ERRORS OR DIVERGENCES SHOULD BE BROUGHT TO THE ATTENTION OF GRANT ERSKINE ARCHITECTS LTD AT THE ADDRESS SHOWN BELOW.

REVISION / DESCRIPTION	DRAWN	CHECKED	DATE
A - Proposed fence to the front and amended secured bike storage at the rear	ACR	GPE	14/10/2021

PROJECT TITLE
NEW BUILD HMO AT 91 WARRINGTON ROAD PRESCOT

PROJECT NUMBER
20202011

DRAWING TITLE
PROPOSED SITE PLAN AND FLOOR PLANS

SCALE
1/100 @A2

DATE
14.10.2021

DRAWING No.
(20)A004

REVISION
A

GRANT ERSKINE ARCHITECTS

Suite 5, 3rd Floor
61 Mosley Street
Manchester
M2 3HZ

07974 099796
0161 236 9761

info@granterskinearchitects.com
www.granterskinearchitects.com

Grant Erskine Architects Limited Reg. No. 07477118