

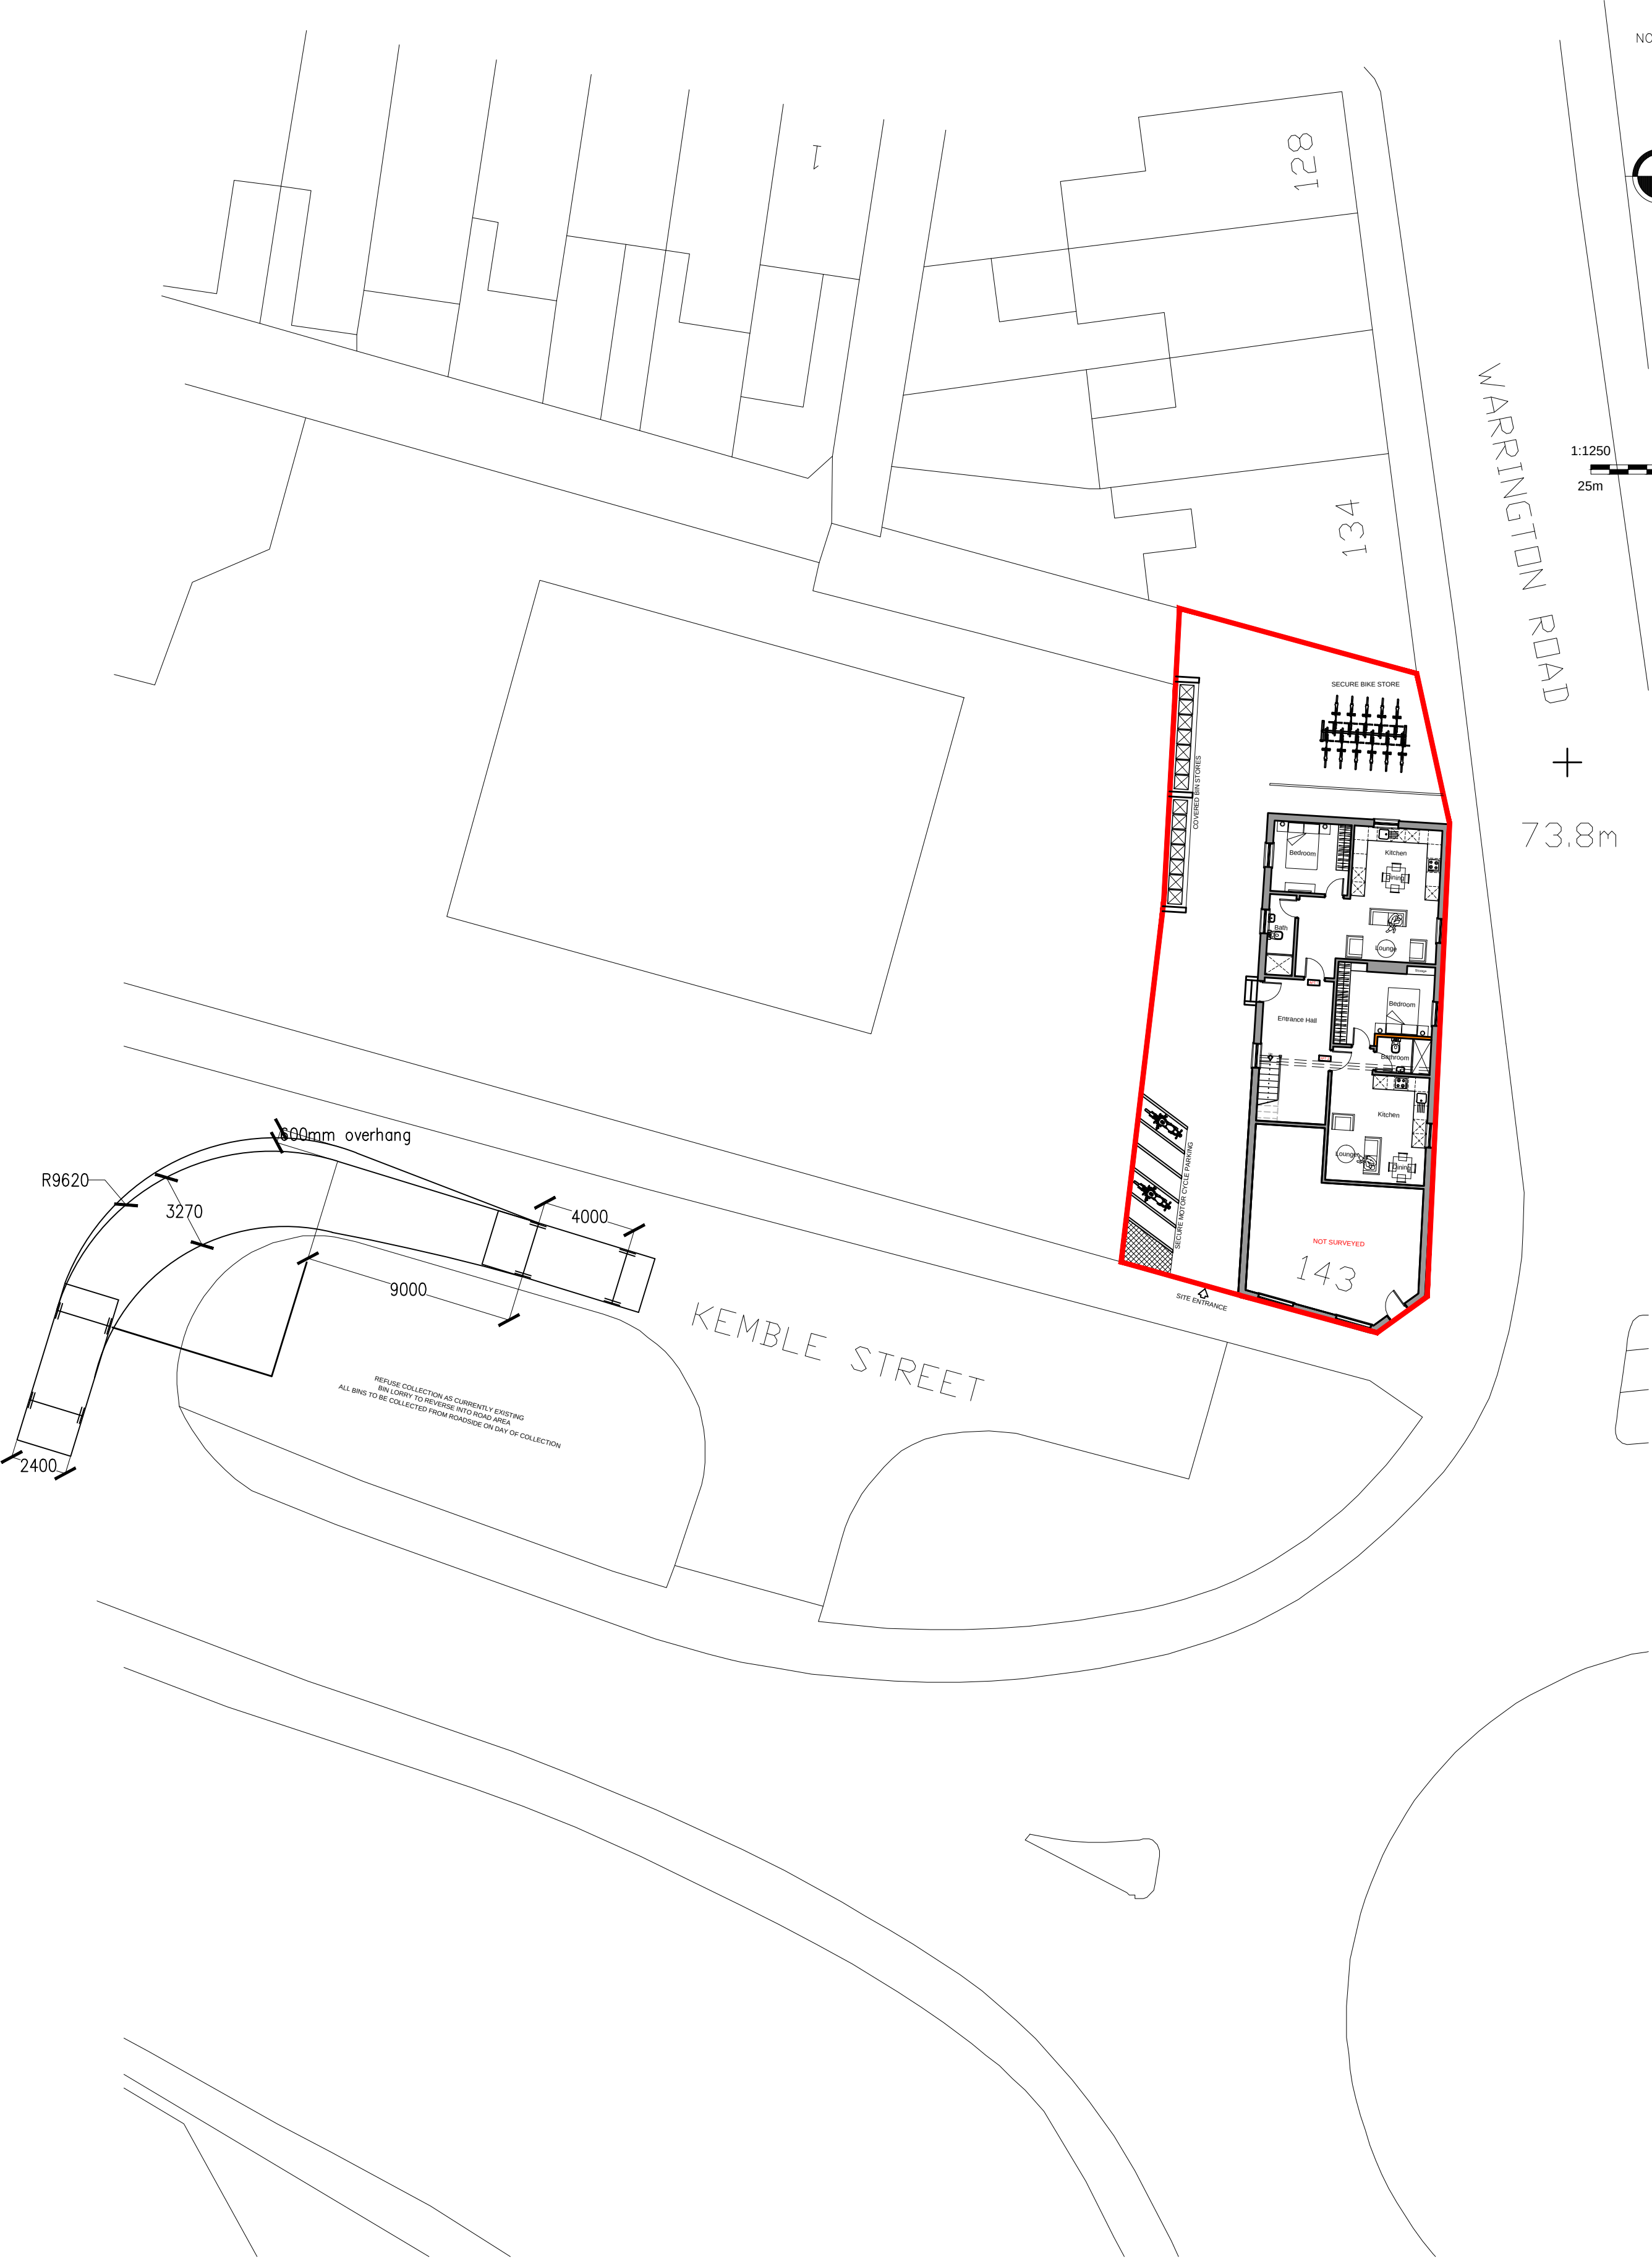
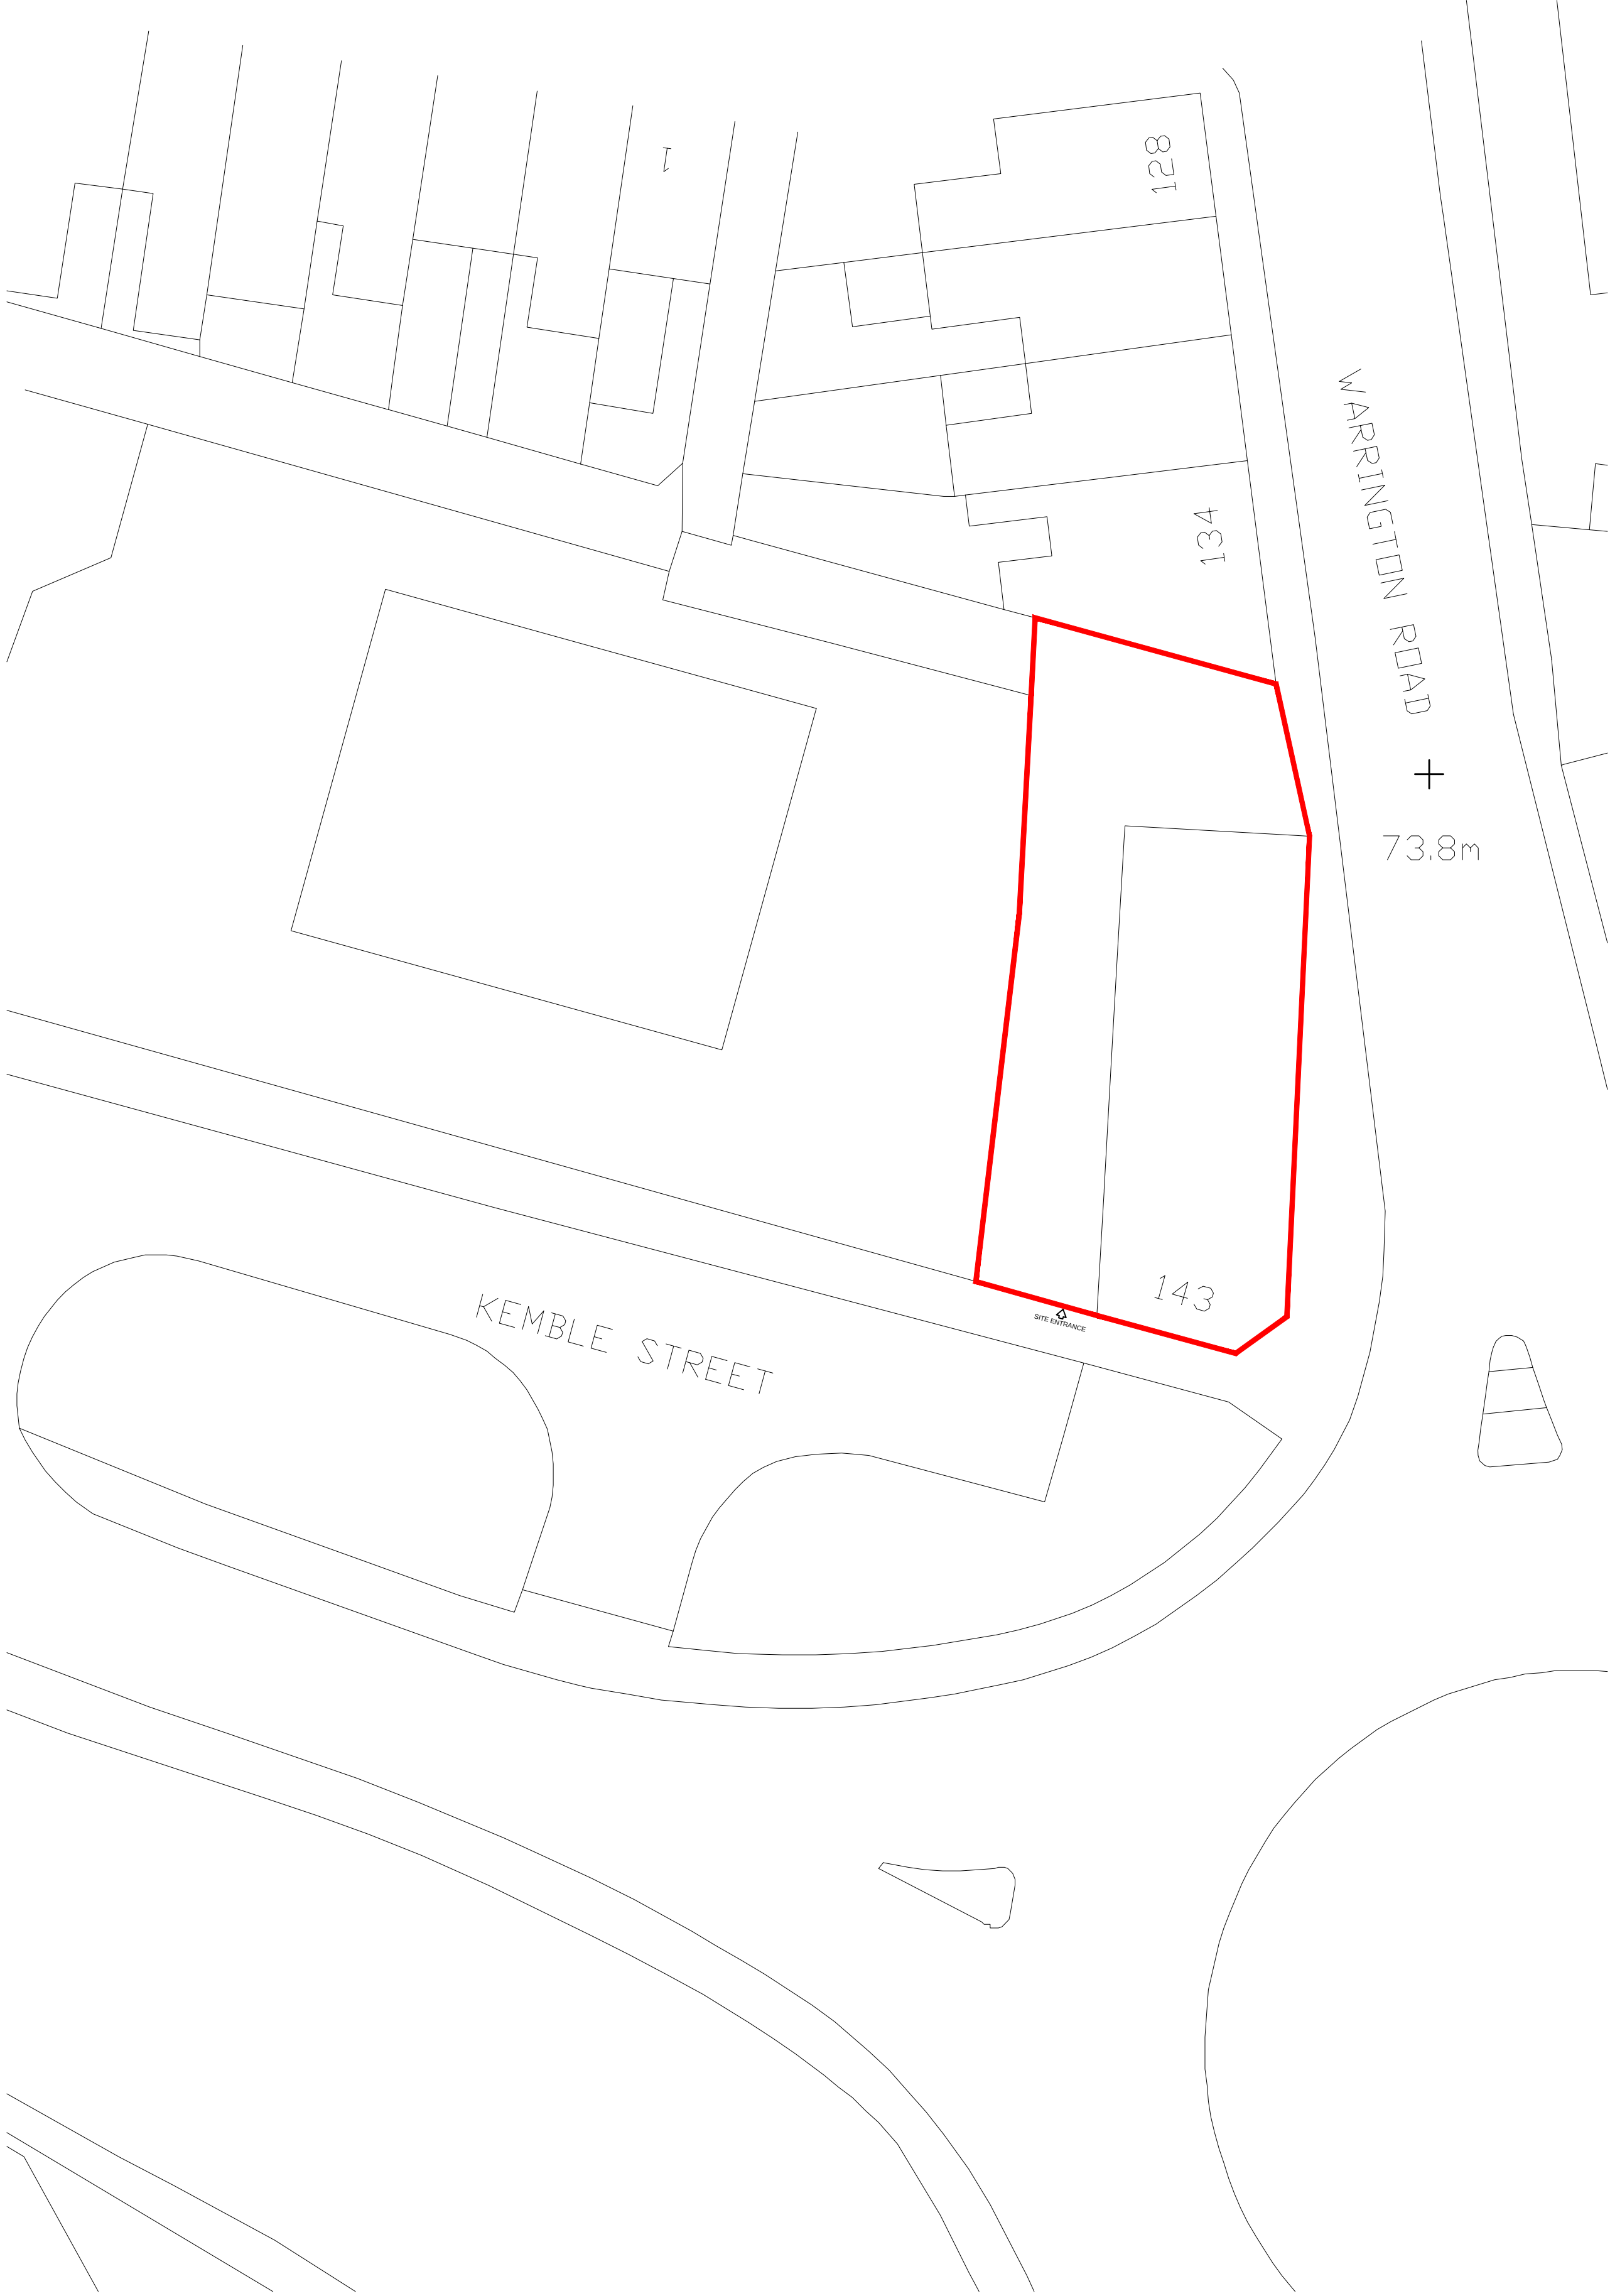


NOTES
All dimensions to be checked on site. Figured dimensions to be read in preference to scaled. Drawing author accepts no responsibility for any unauthorised amendments to the drawing and does not permit unauthorised copying of the drawing. This drawing is copyright and remains the property of drawing author unless otherwise agreed.

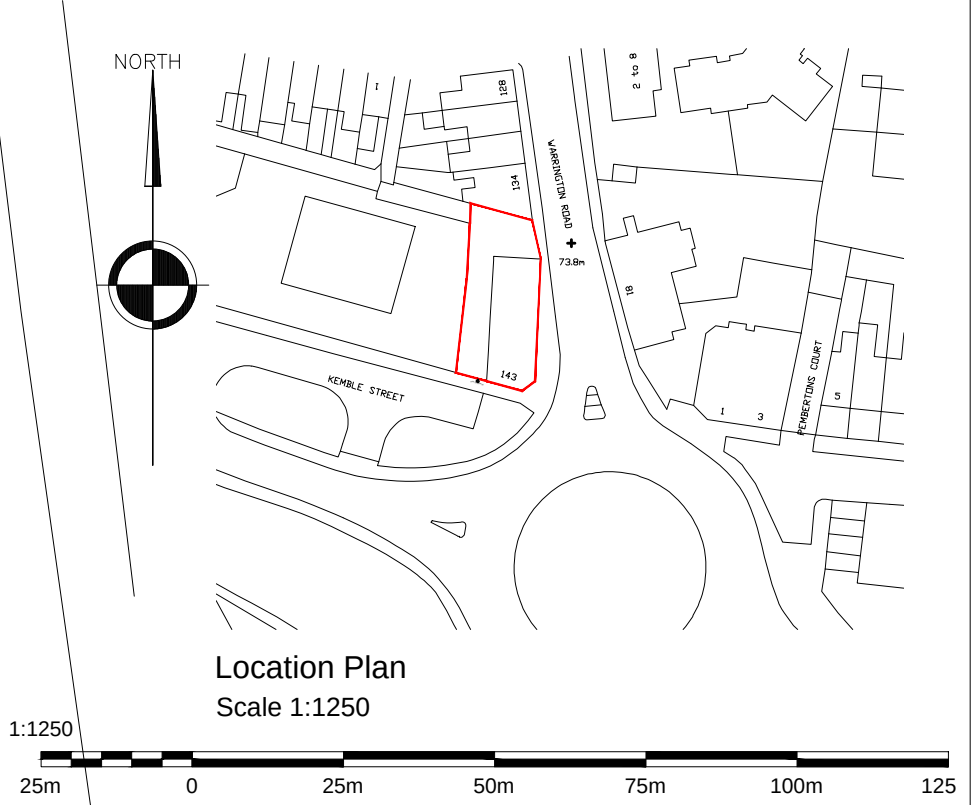

EXISTING SITE PLAN
Scale 1:200

PROPOSED SITE PLAN
Scale 1:200

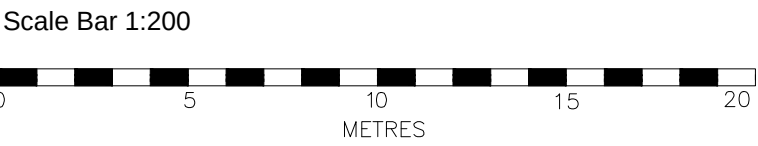

Version	Amendment	Drawn & Date	Checked & Date	Approved & Date
McGovern Architectural Design				
Telephone: 0772028019				
Email: mrgovern-architecturaldesign@hotmail.com				
Internal Project Number				
Client				
MR_PAUL_GARVEY				
Project Name				
143_KEMBLE_ST_PRESCOTT_L34_SSG				
Drawing Title				
EXISTING&PROPOSED_PLANS				
Scale	Original Size	*		
Shown	A1	*		
Date	Drawn	Checked	Approved	
JAN_25	MMC	MMC	*	
Drawing Number	Status			Revision
PL_03	*			C