



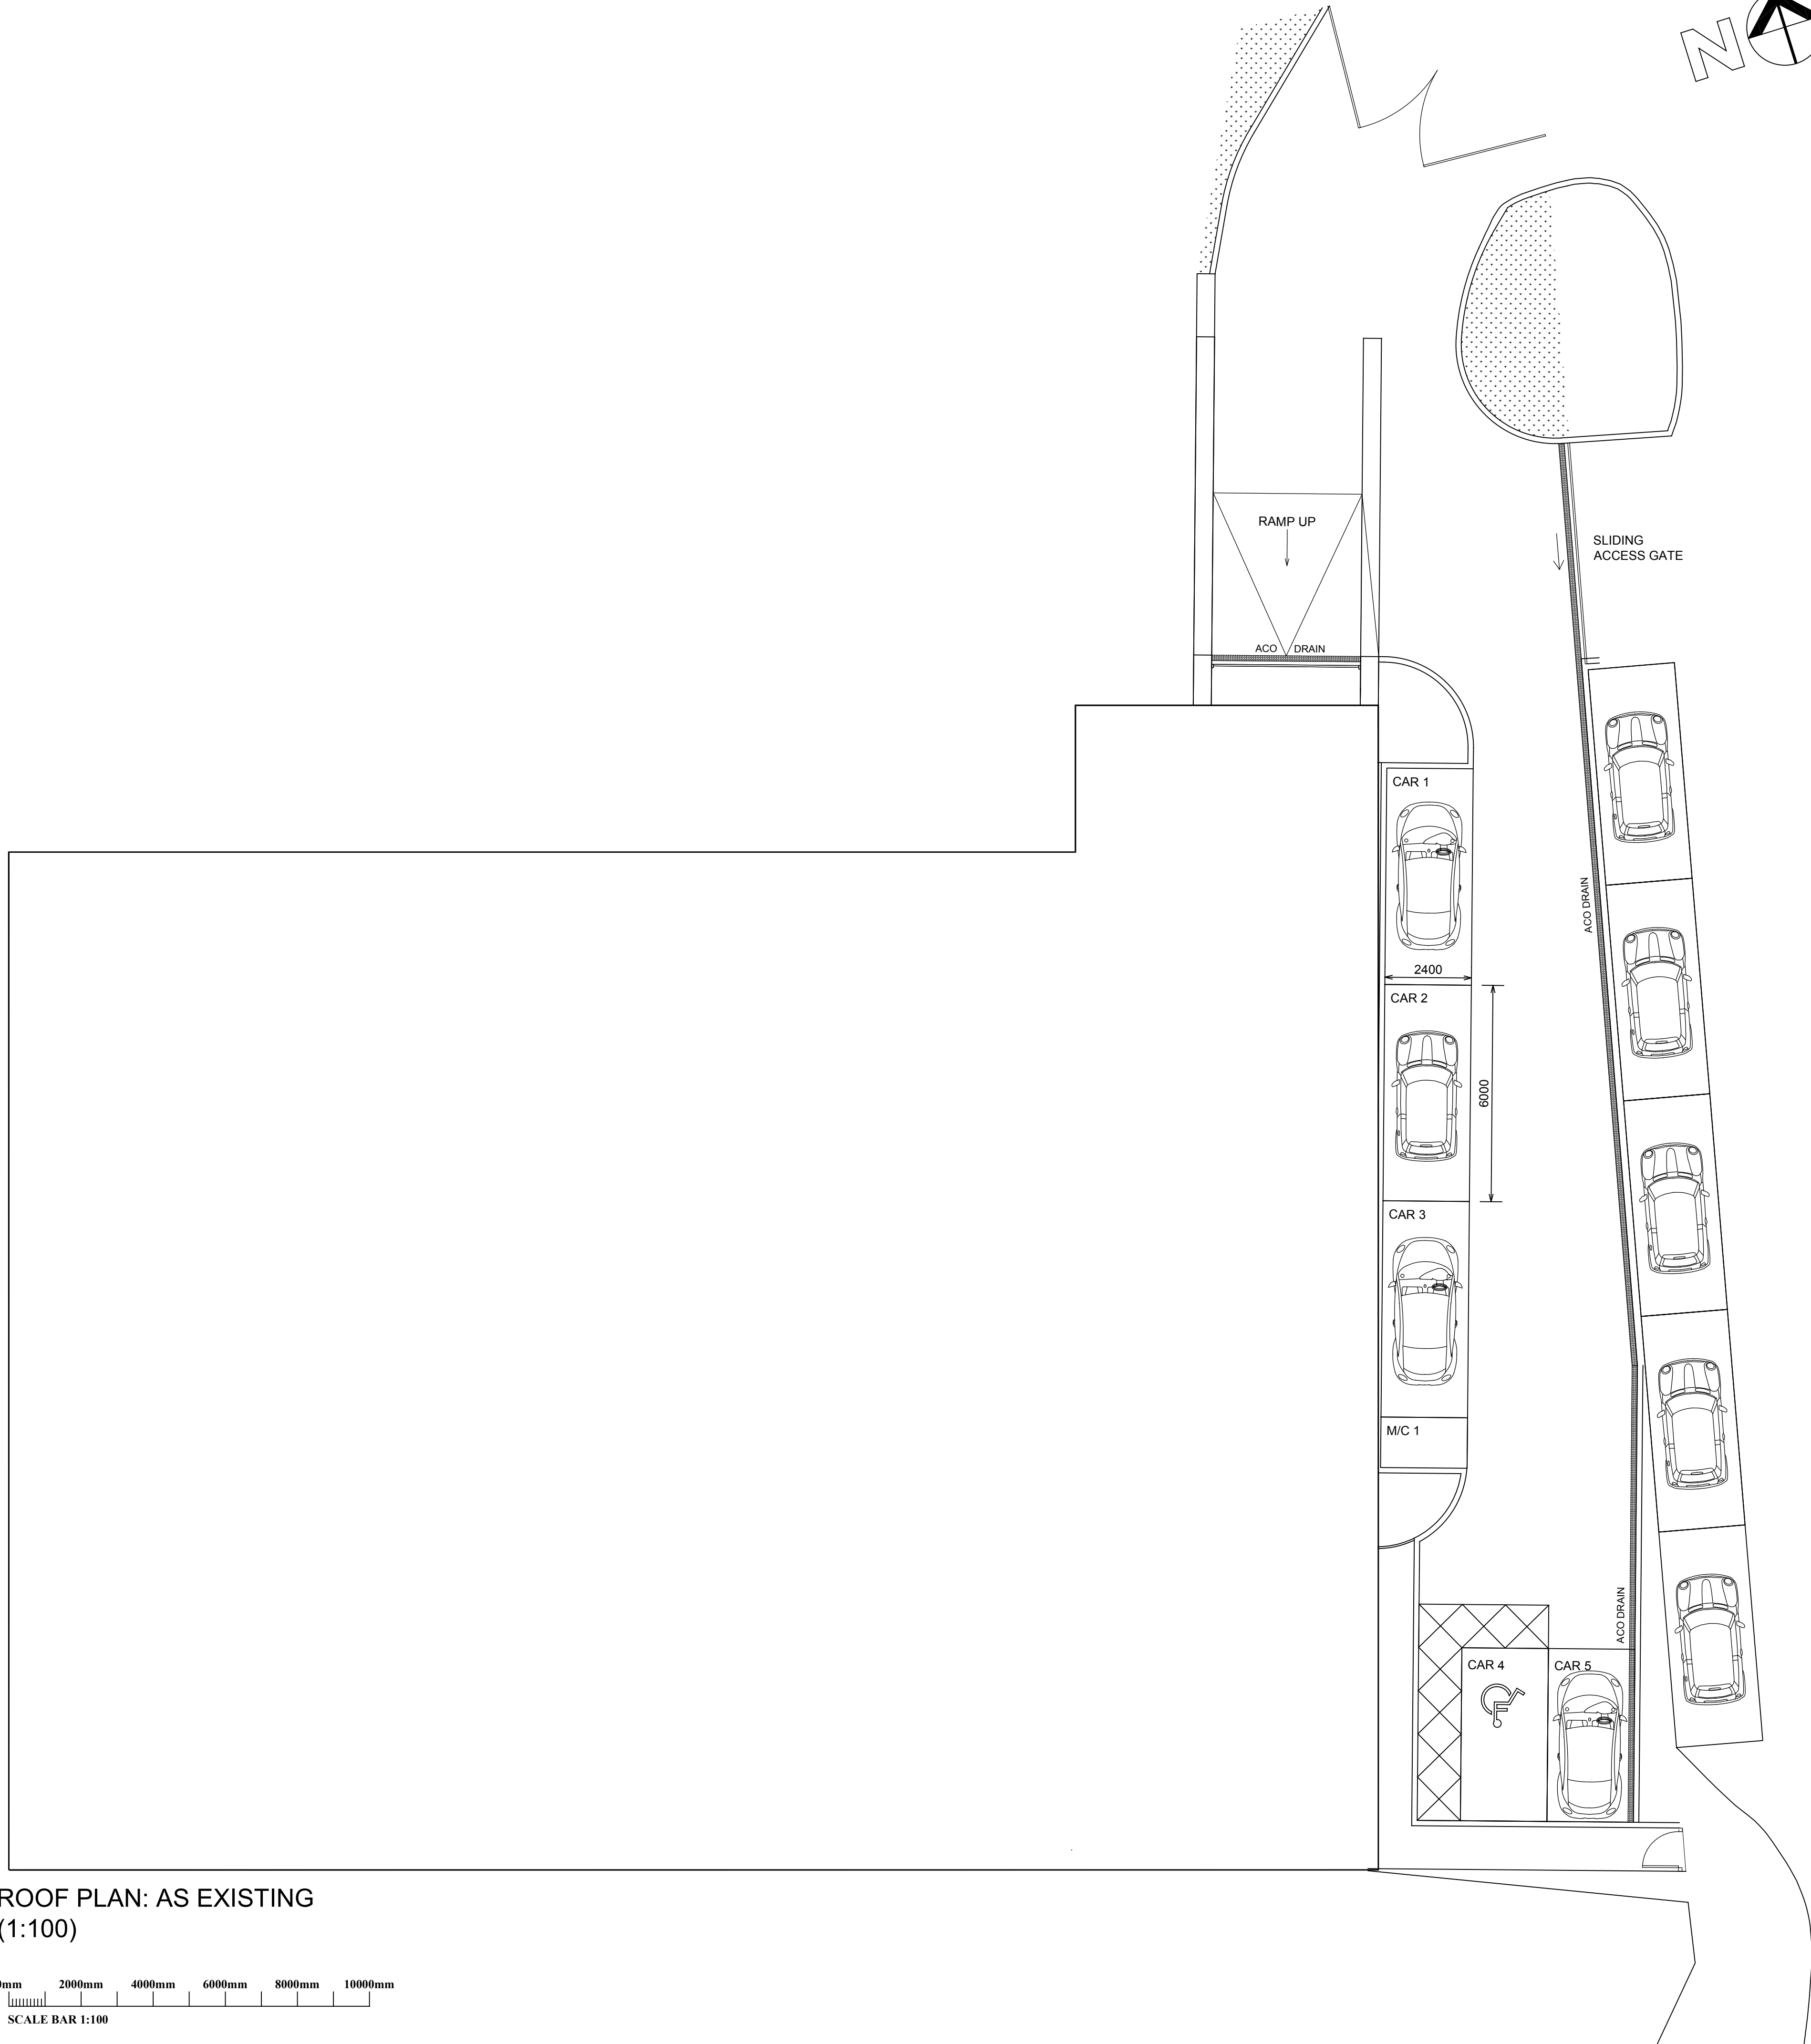

ROOF PLAN: AS EXISTING
(1:100)

 

COPYRIGHT: The copyright of this drawing is vested in Lawrenson Associates Ltd.
It shall not be used without permission for any purpose.
DO NOT SCALE FROM THIS DRAWING FOR CONSTRUCTION PURPOSES -
WORK TO FIGURED DIMENSIONS ONLY.
ALL DIMENSIONS ARE IN MILLIMETRES UNLESS STATED OTHERWISE.

NOTES

Rev	Description	Date
Project MAGAZINE BUNKER 9-8, DRAW WELL ROAD, KIRKBY, L33 7BJ		
Client ABBHEY ENGINEERING		
Contract. No	Drg. No	Revision
6460	401	
By	LA	Date
Chkd	HTL	FEB 2025

Drawing Title
ROOF PLAN - AS EXISTING.

LAWRENSON ASSOCIATES
Consulting Structural Engineers
Planning & Development Consultants
Architectural Services
1 THE GLOBE
142 HARDSHAW ST.
ST. HELENS
WA10 1JT
Telephone: (01744) 733446
www.lawrensonassociates.co.uk
E-mail: info@lawrensonassociates.co.uk